	DATE	REVISIONS
CLIENT	Ludlow Construction	
JOB TITLE	47 BLUE BOAR ROW SALISBURY WILTSHIRE	
1:50 @ A1		
MAY 2025	RJL	

DRAWING TITLE
PHASE 1 DRAINAGE & DOORS

PLANNING & DESIGN
22 DEVONSHIRE ROAD
SALISBURY
WILTSHIRE
SP1 3NW

DRAWING No 1556/09 REV

N

0 1 2 3 4 5
METRES

GROUND FLOOR

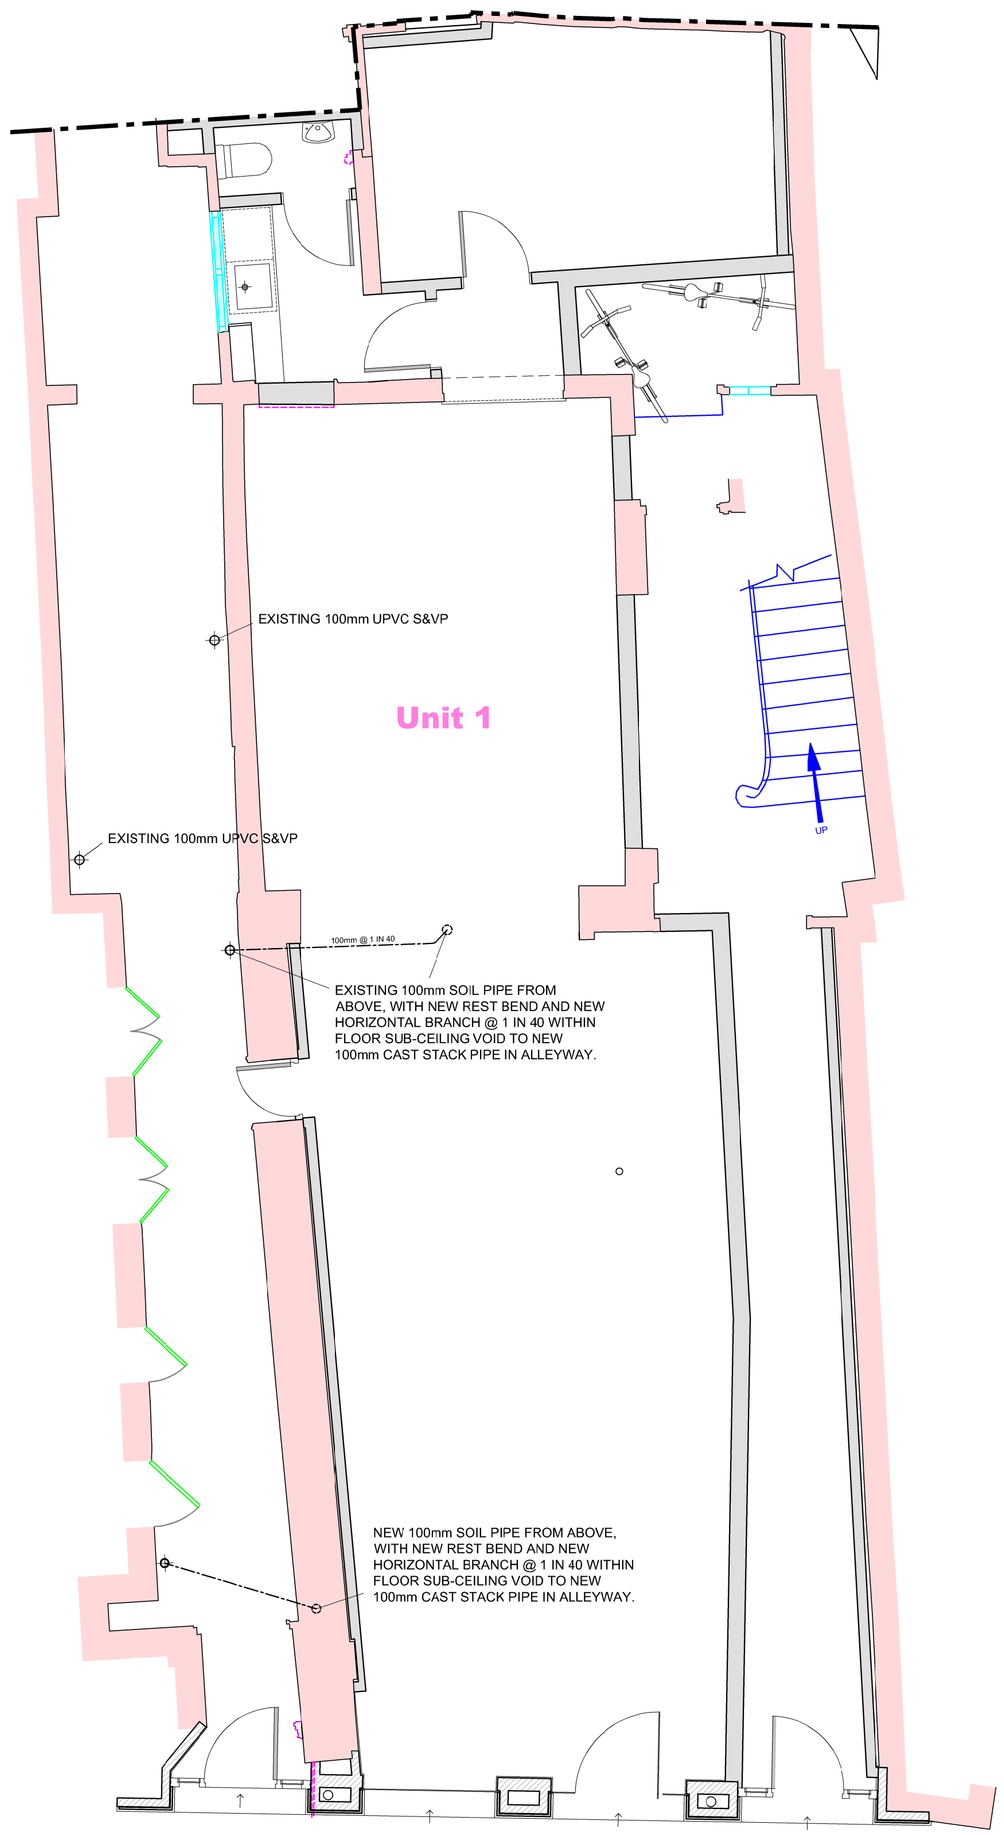

FIRST FLOOR

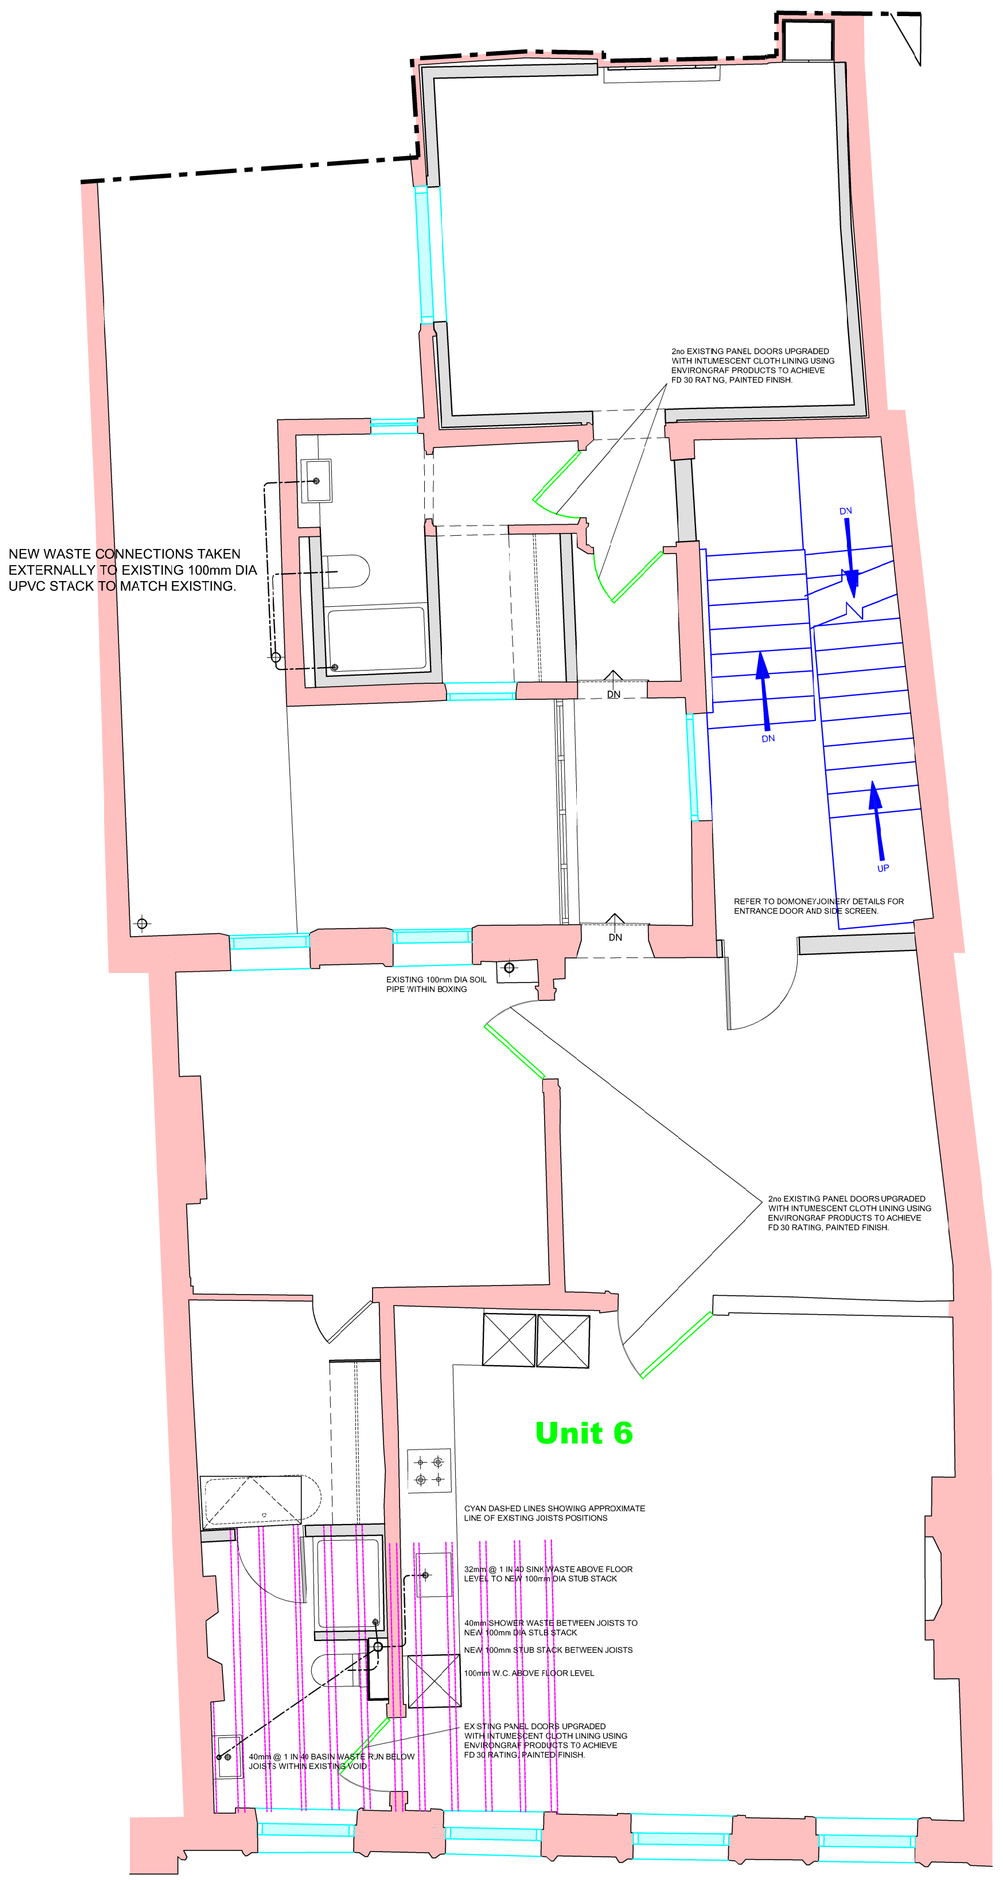
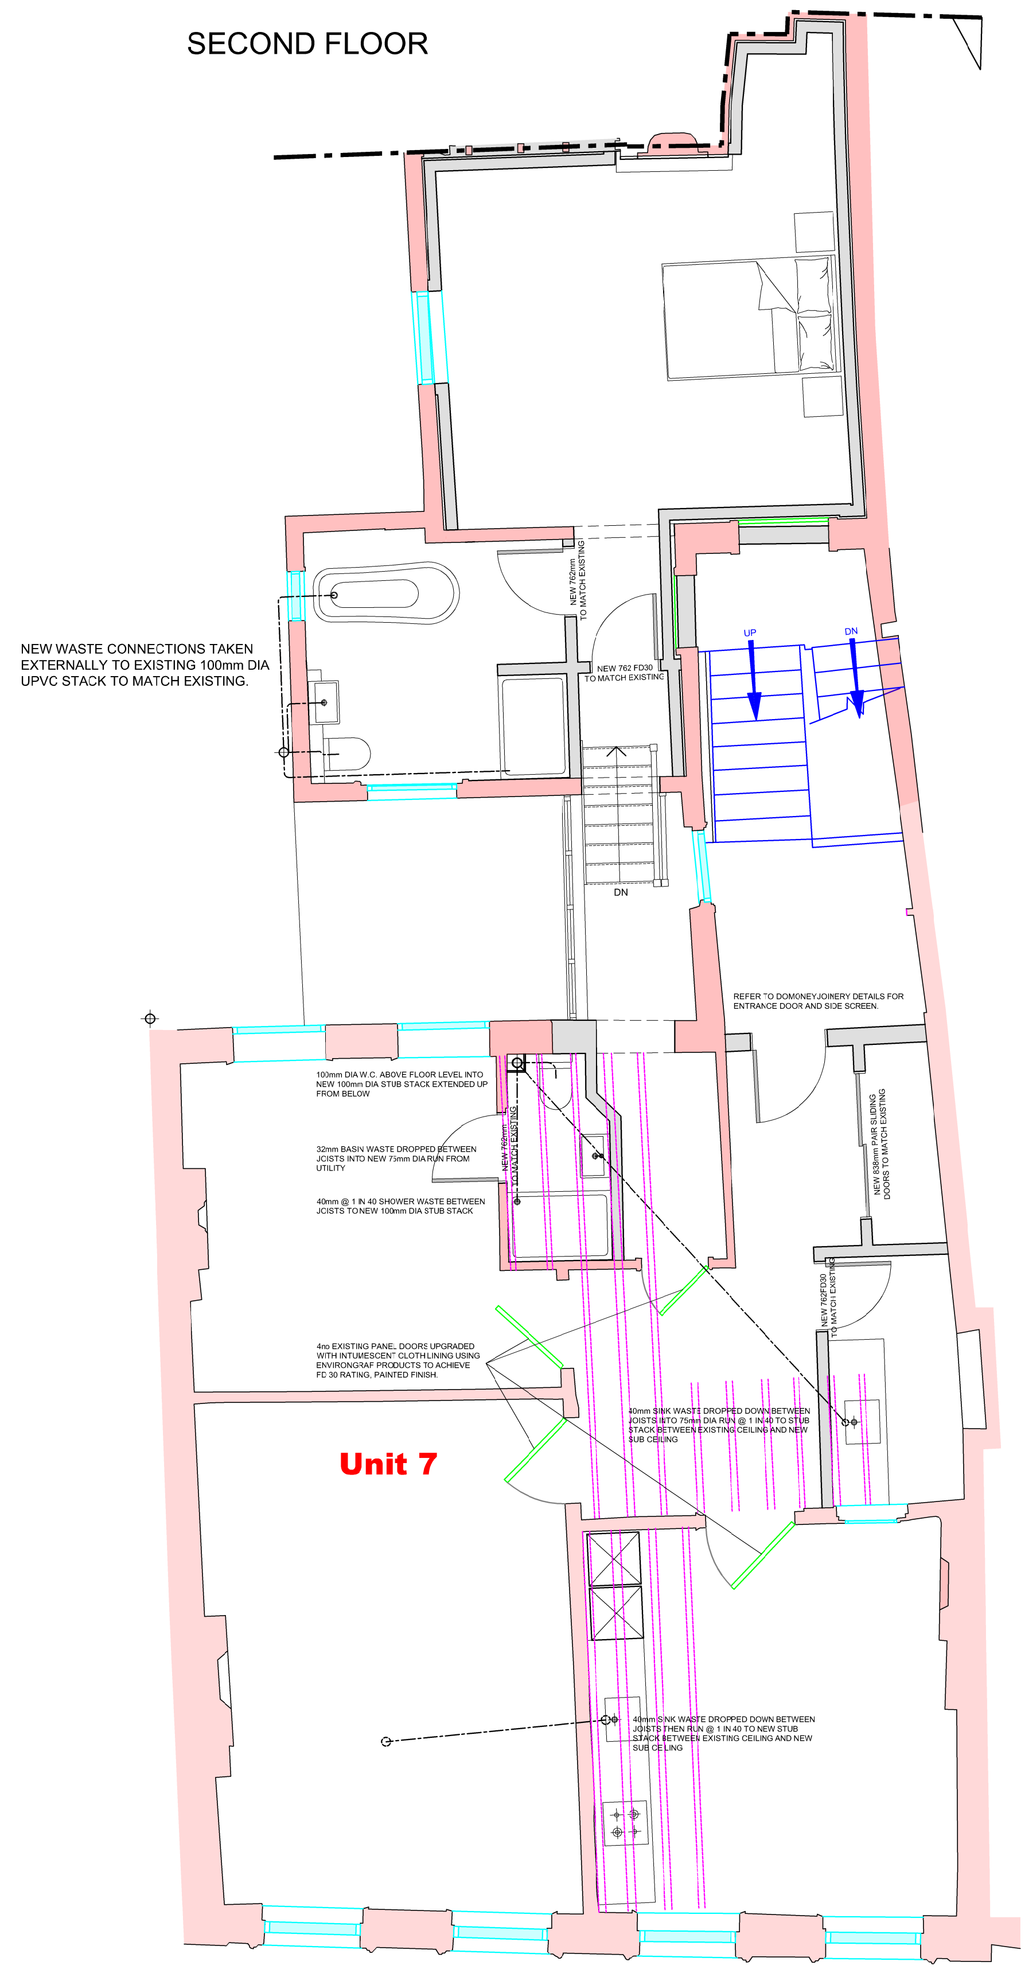
SECOND FLOOR