


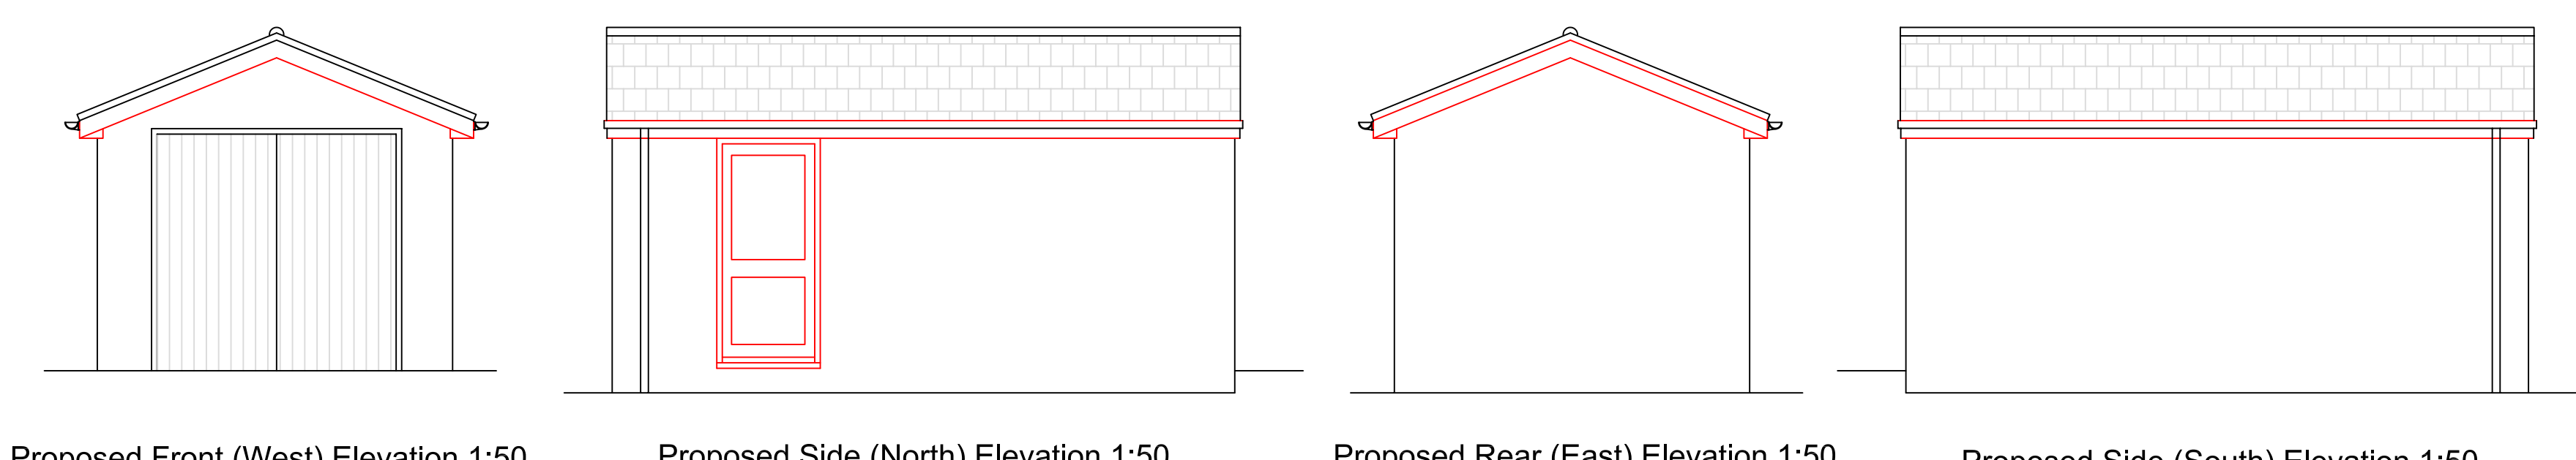
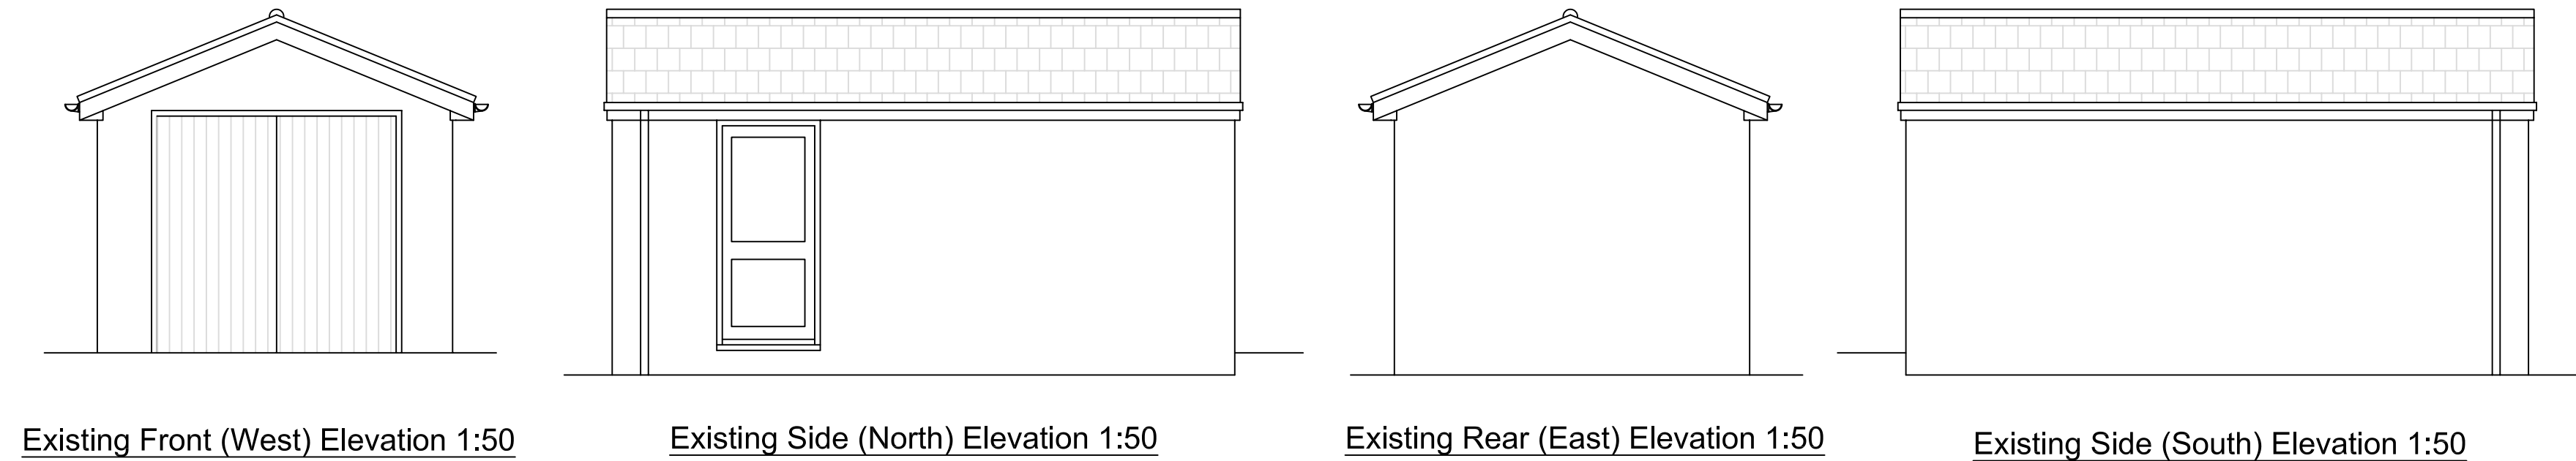


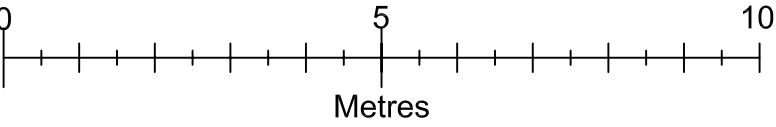

Building Materials:-
Windows & Doors:- White upvc
Fascia, Soffit & Barge board:- Upvc

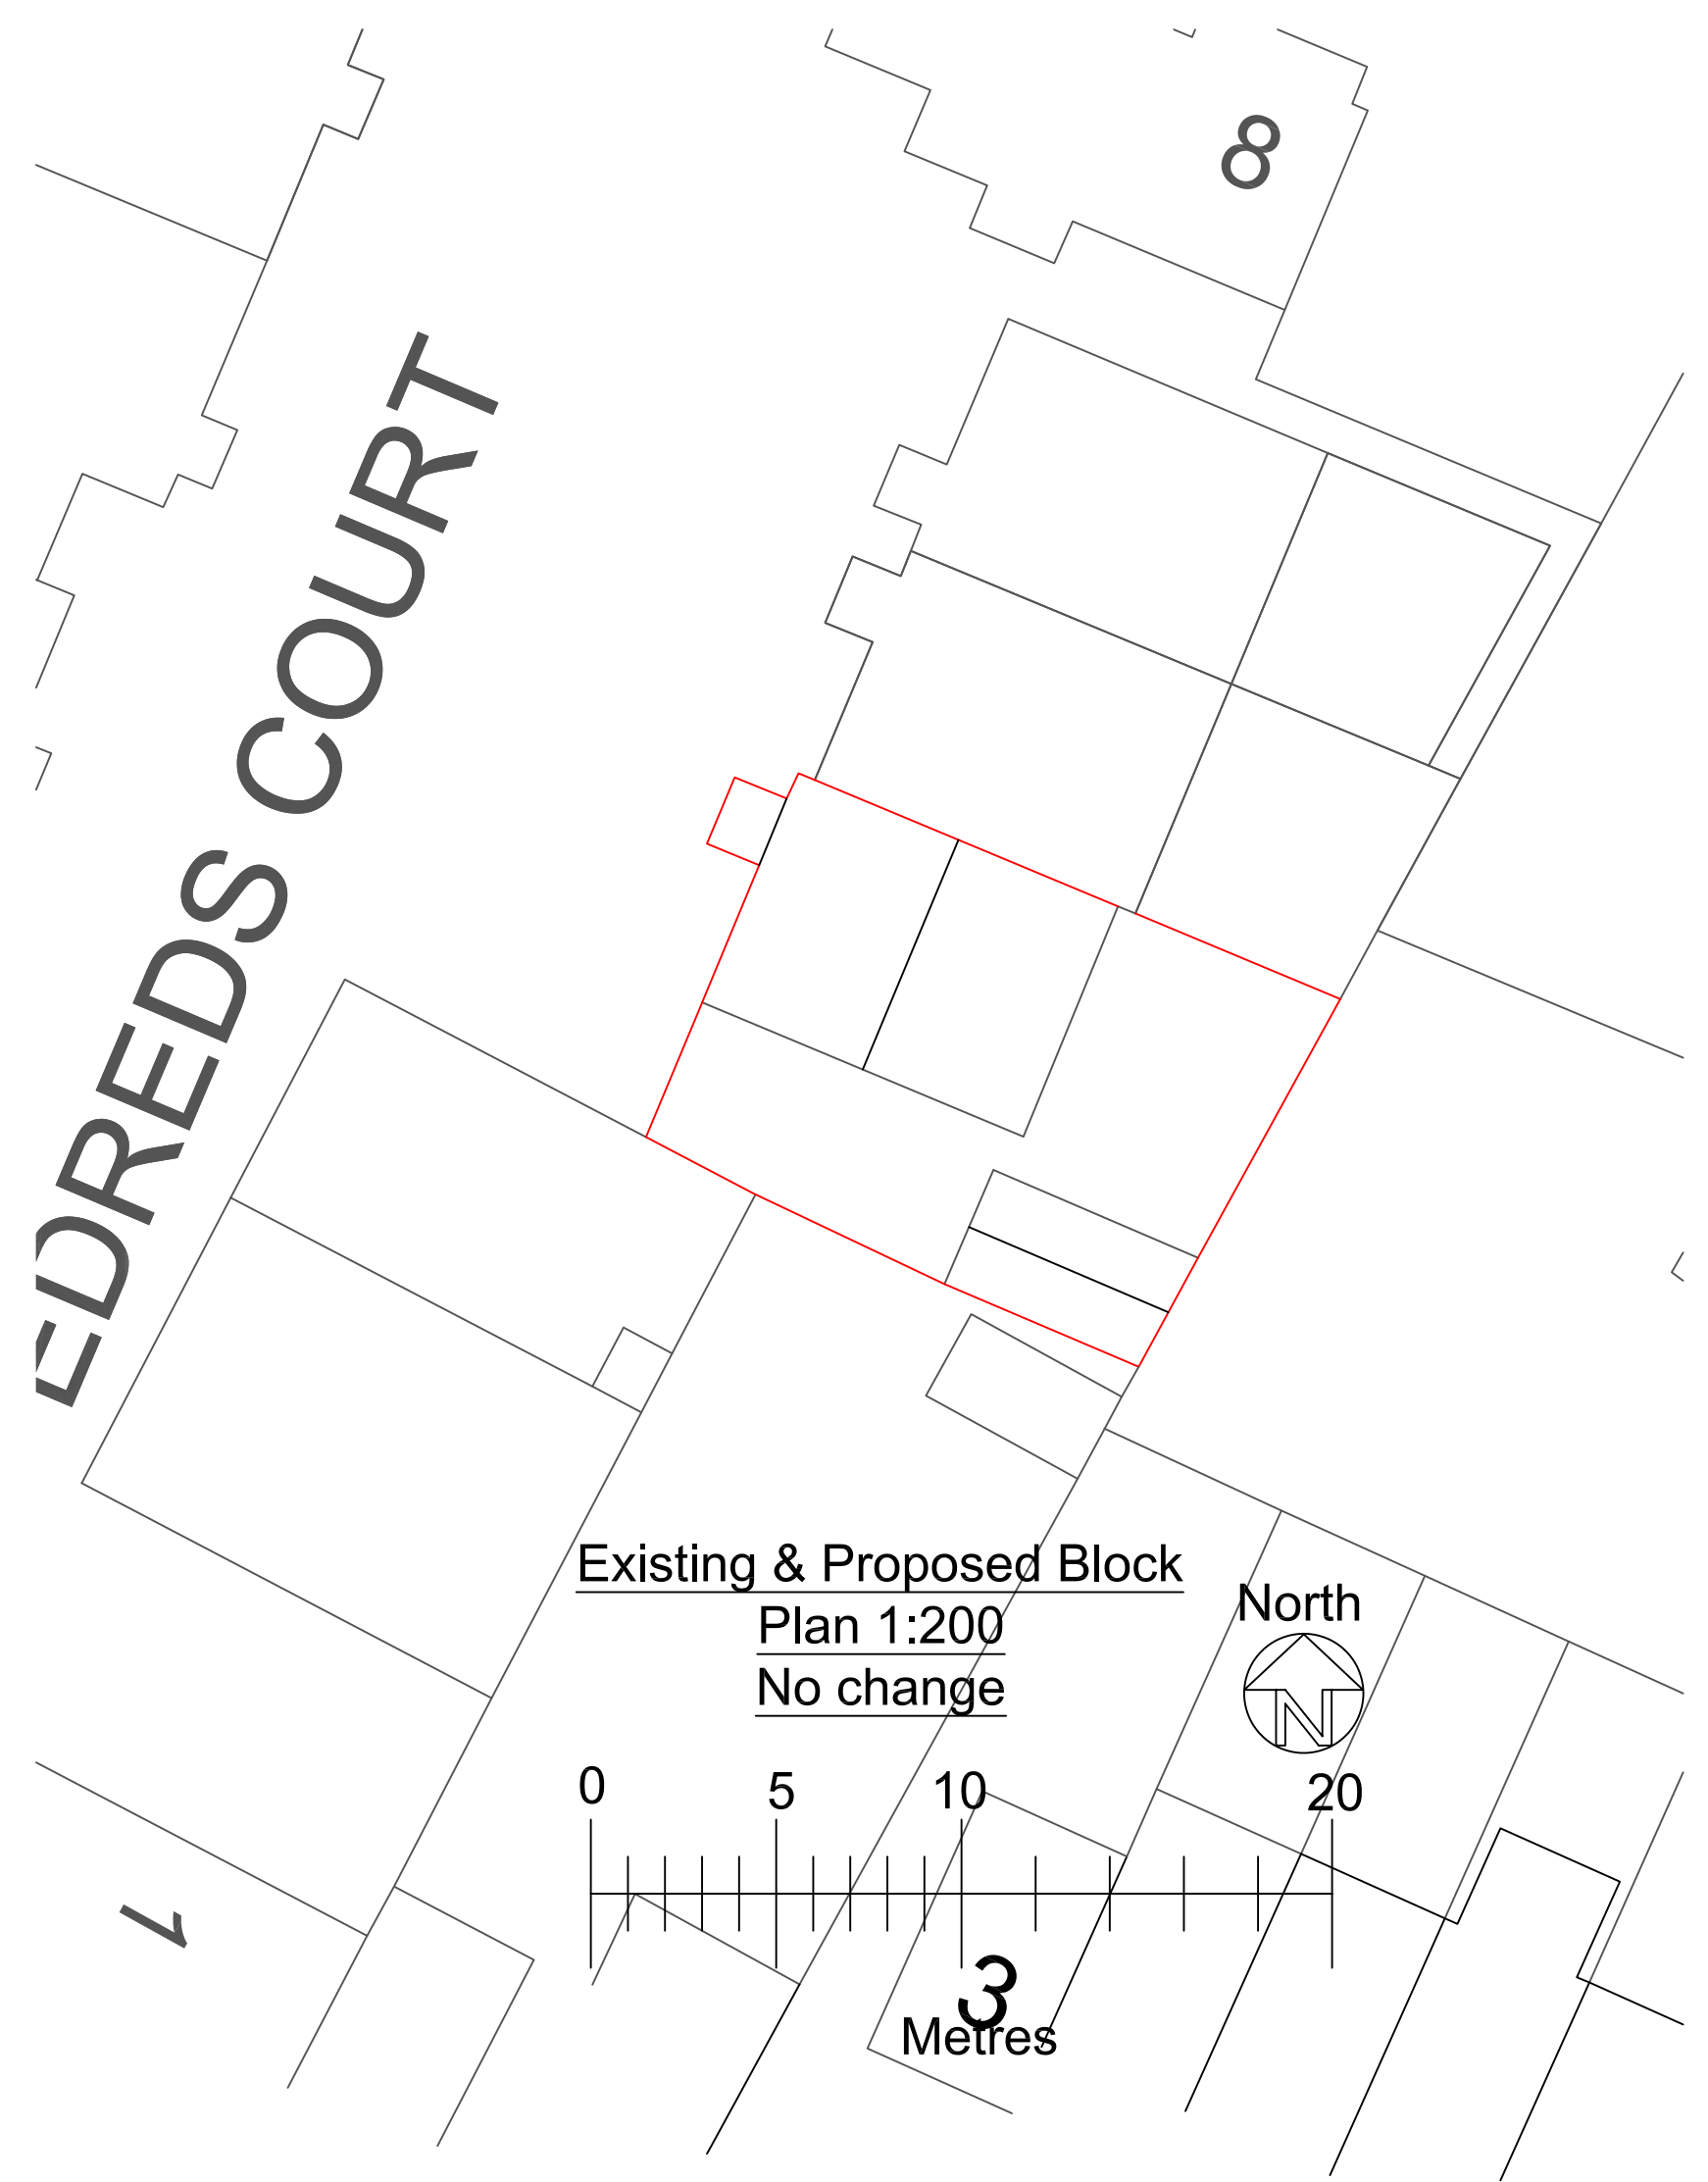

Building Materials:-
Door:- Composite
Fascia, Soffit & Barge board:- Upvc

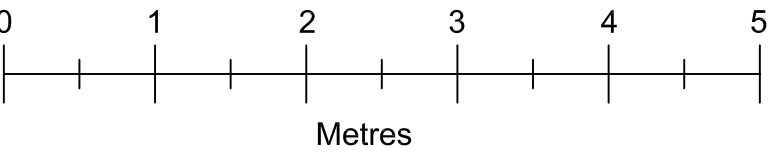

Drawn by	A Harlow & Son 01225 938329	
<u>Proposed New & Replacement Fenestration, Fascia, Barge & Soffit Boards for</u> <u>Mr & Mrs A Pearson</u> <u>5 Edreds Court</u> <u>Calne</u> <u>Wiltshire</u> <u>SN11 8BA</u>		
A1 Papersize		
<u>Scale</u>	1:100, 1:50, 1:200	<u>Drawing No AH2026/54</u> Sheet 1 of 3
<u>Date</u>	29th June 2026	