


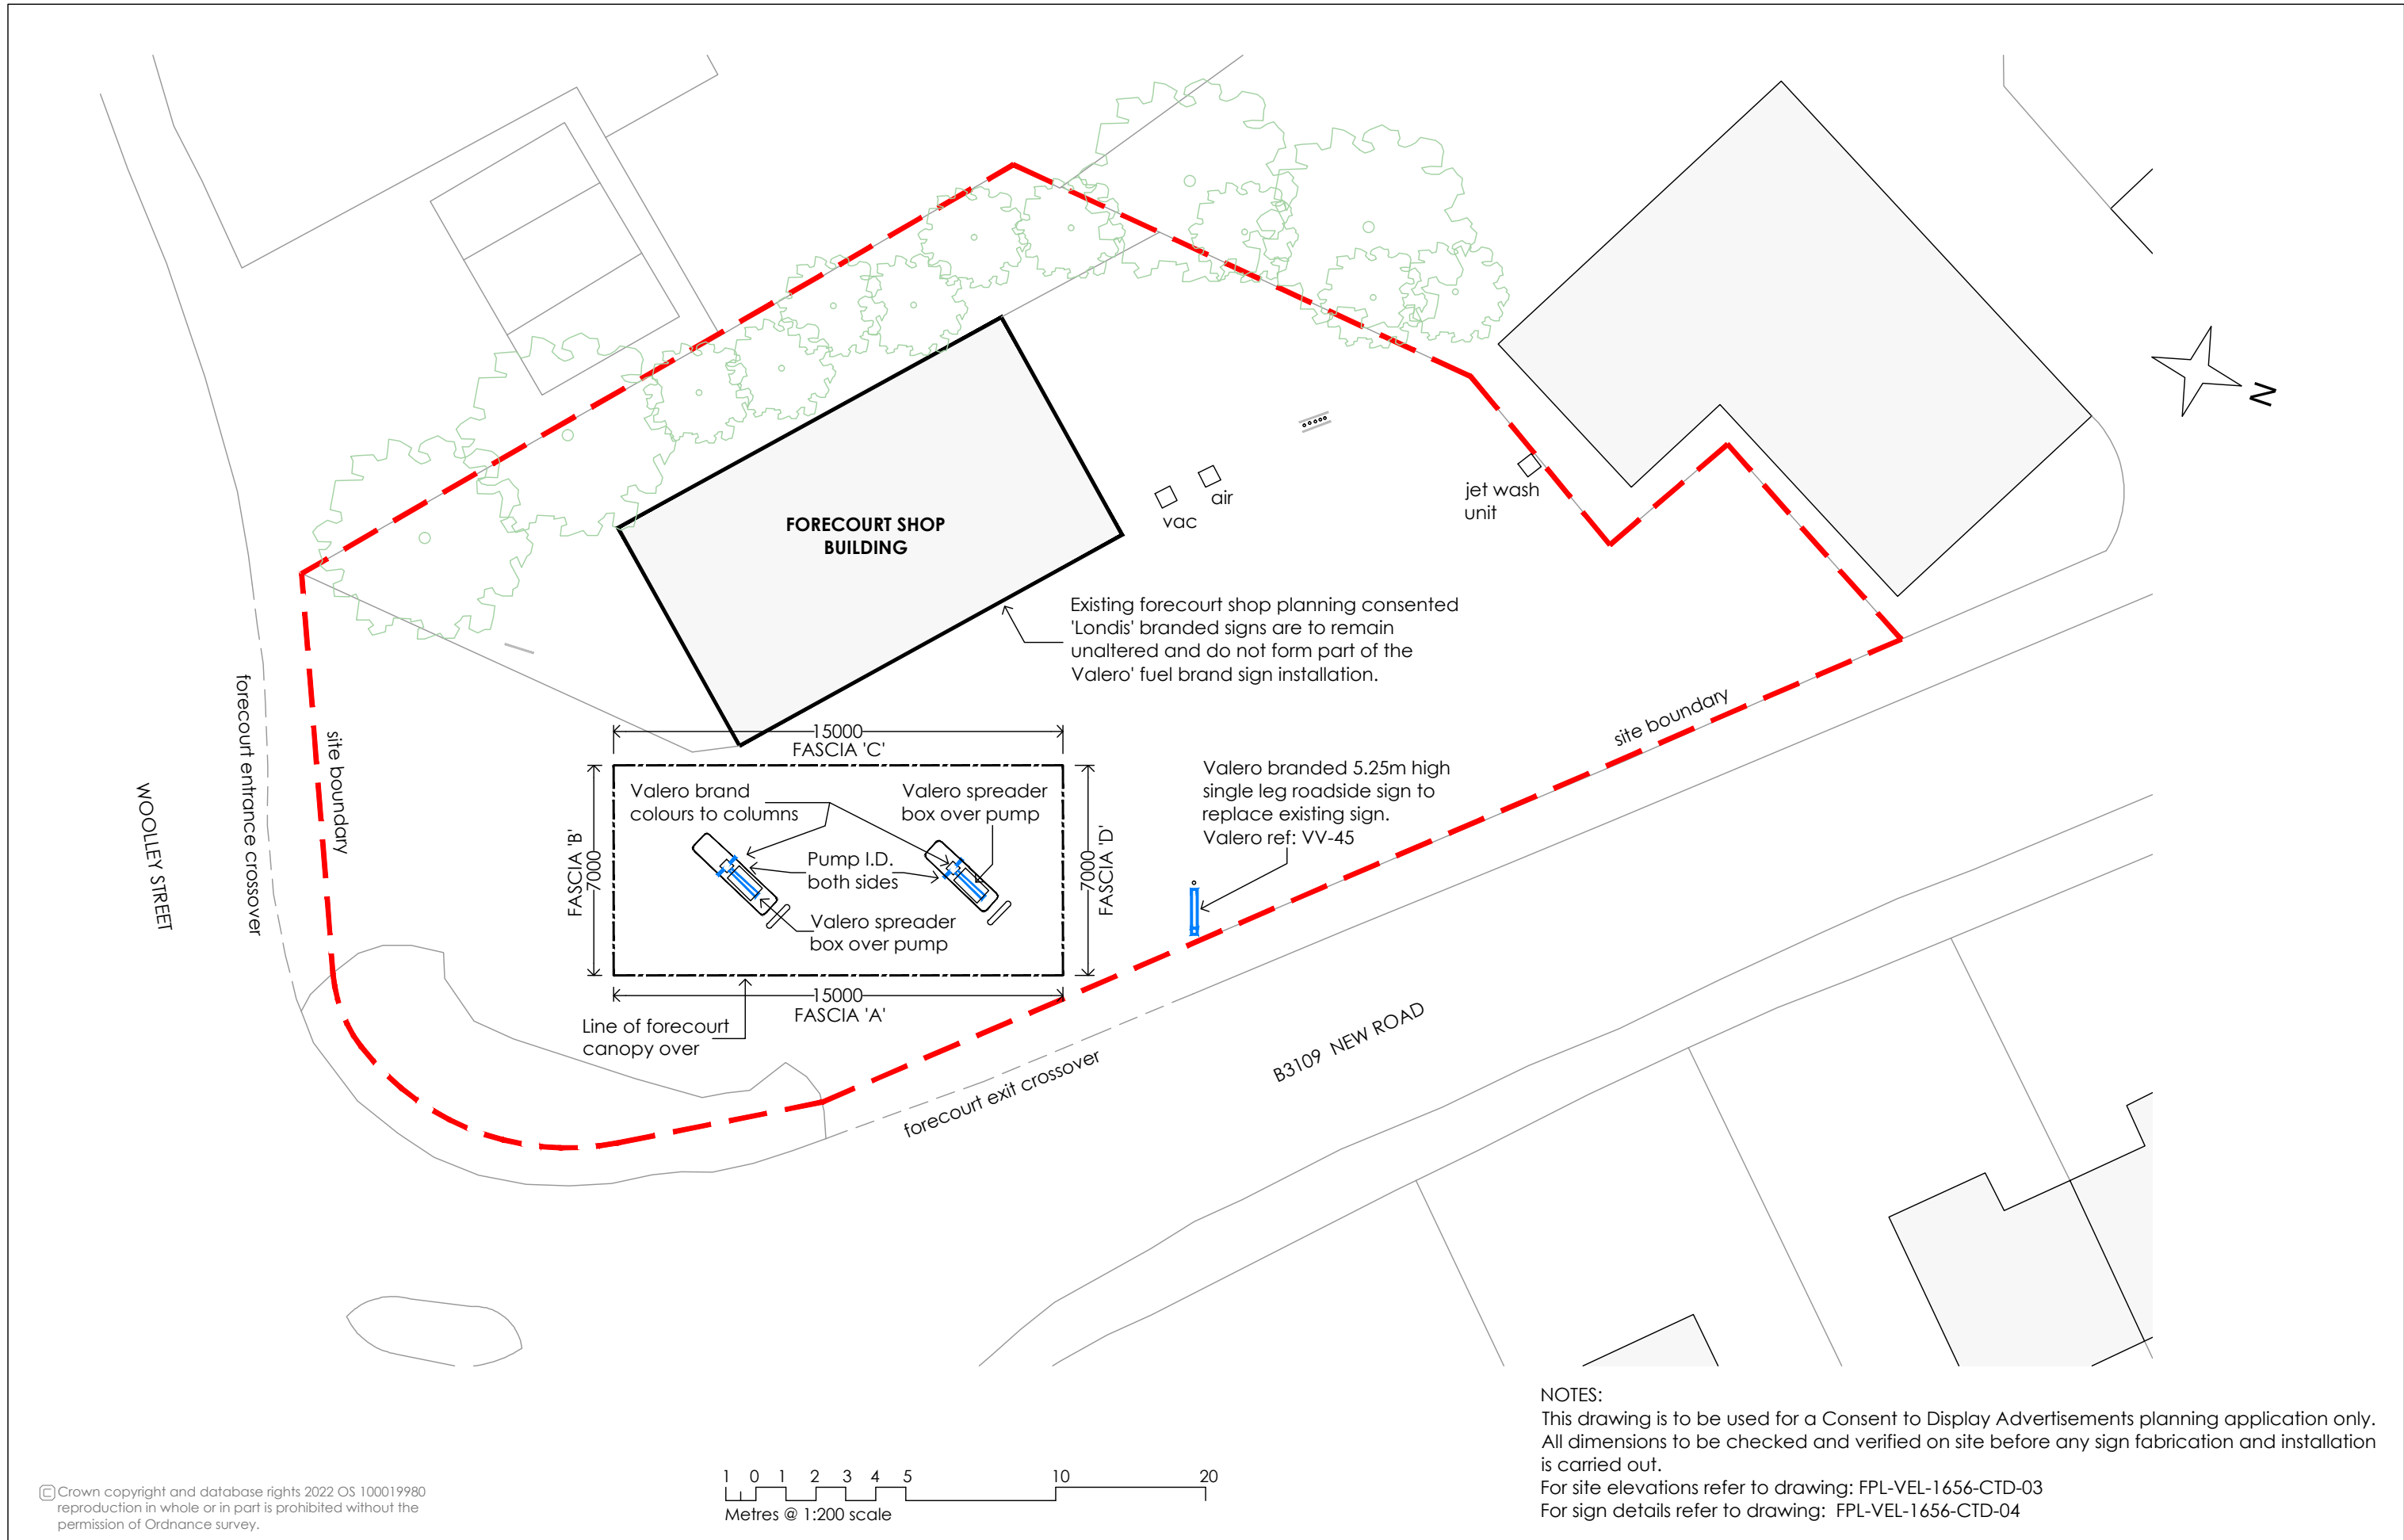

NOTES:
This drawing is to be used for a Consent to Display Advertisements planning application only.
All dimensions to be checked and verified on site before any sign fabrication and installation is carried out.
For site elevations refer to drawing: FPL-VEL-1656-CTD-03
For sign details refer to drawing: FPL-VEL-1656-CTD-04

 FROWSBURY Projects © This drawing is the copyright of FROWSBURY PROJECTS Ltd.	Frowsbury Projects Limited Office 3, Stronsay Business Centre Tilford Road, Hindhead, GU26 6UG Email: enquires@frowsbury.com	CLIENT MOTOR FUEL GROUP (MFG) 10 BRICKET ROAD, St ALBANS, HERFORDSHIRE AL1 3JX	PROJECT LOCATION BRADFORD AVON SERVICE STATION 47 WOOLLEY STREET BRADFORD-ON-AVON BA15 1AF	DRAWING VALERO BRAND RE-IMAGING SITE PLAN		
	rev date by description					

CAD file ref: