
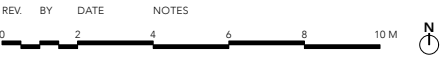


Listed Buildings Consent

CLIENT
Mr & Mrs Mattingly

ADDRESS
Court Cottage, 59
Upper South Wraxall
Bradford-on-Avon
BA15 2SE

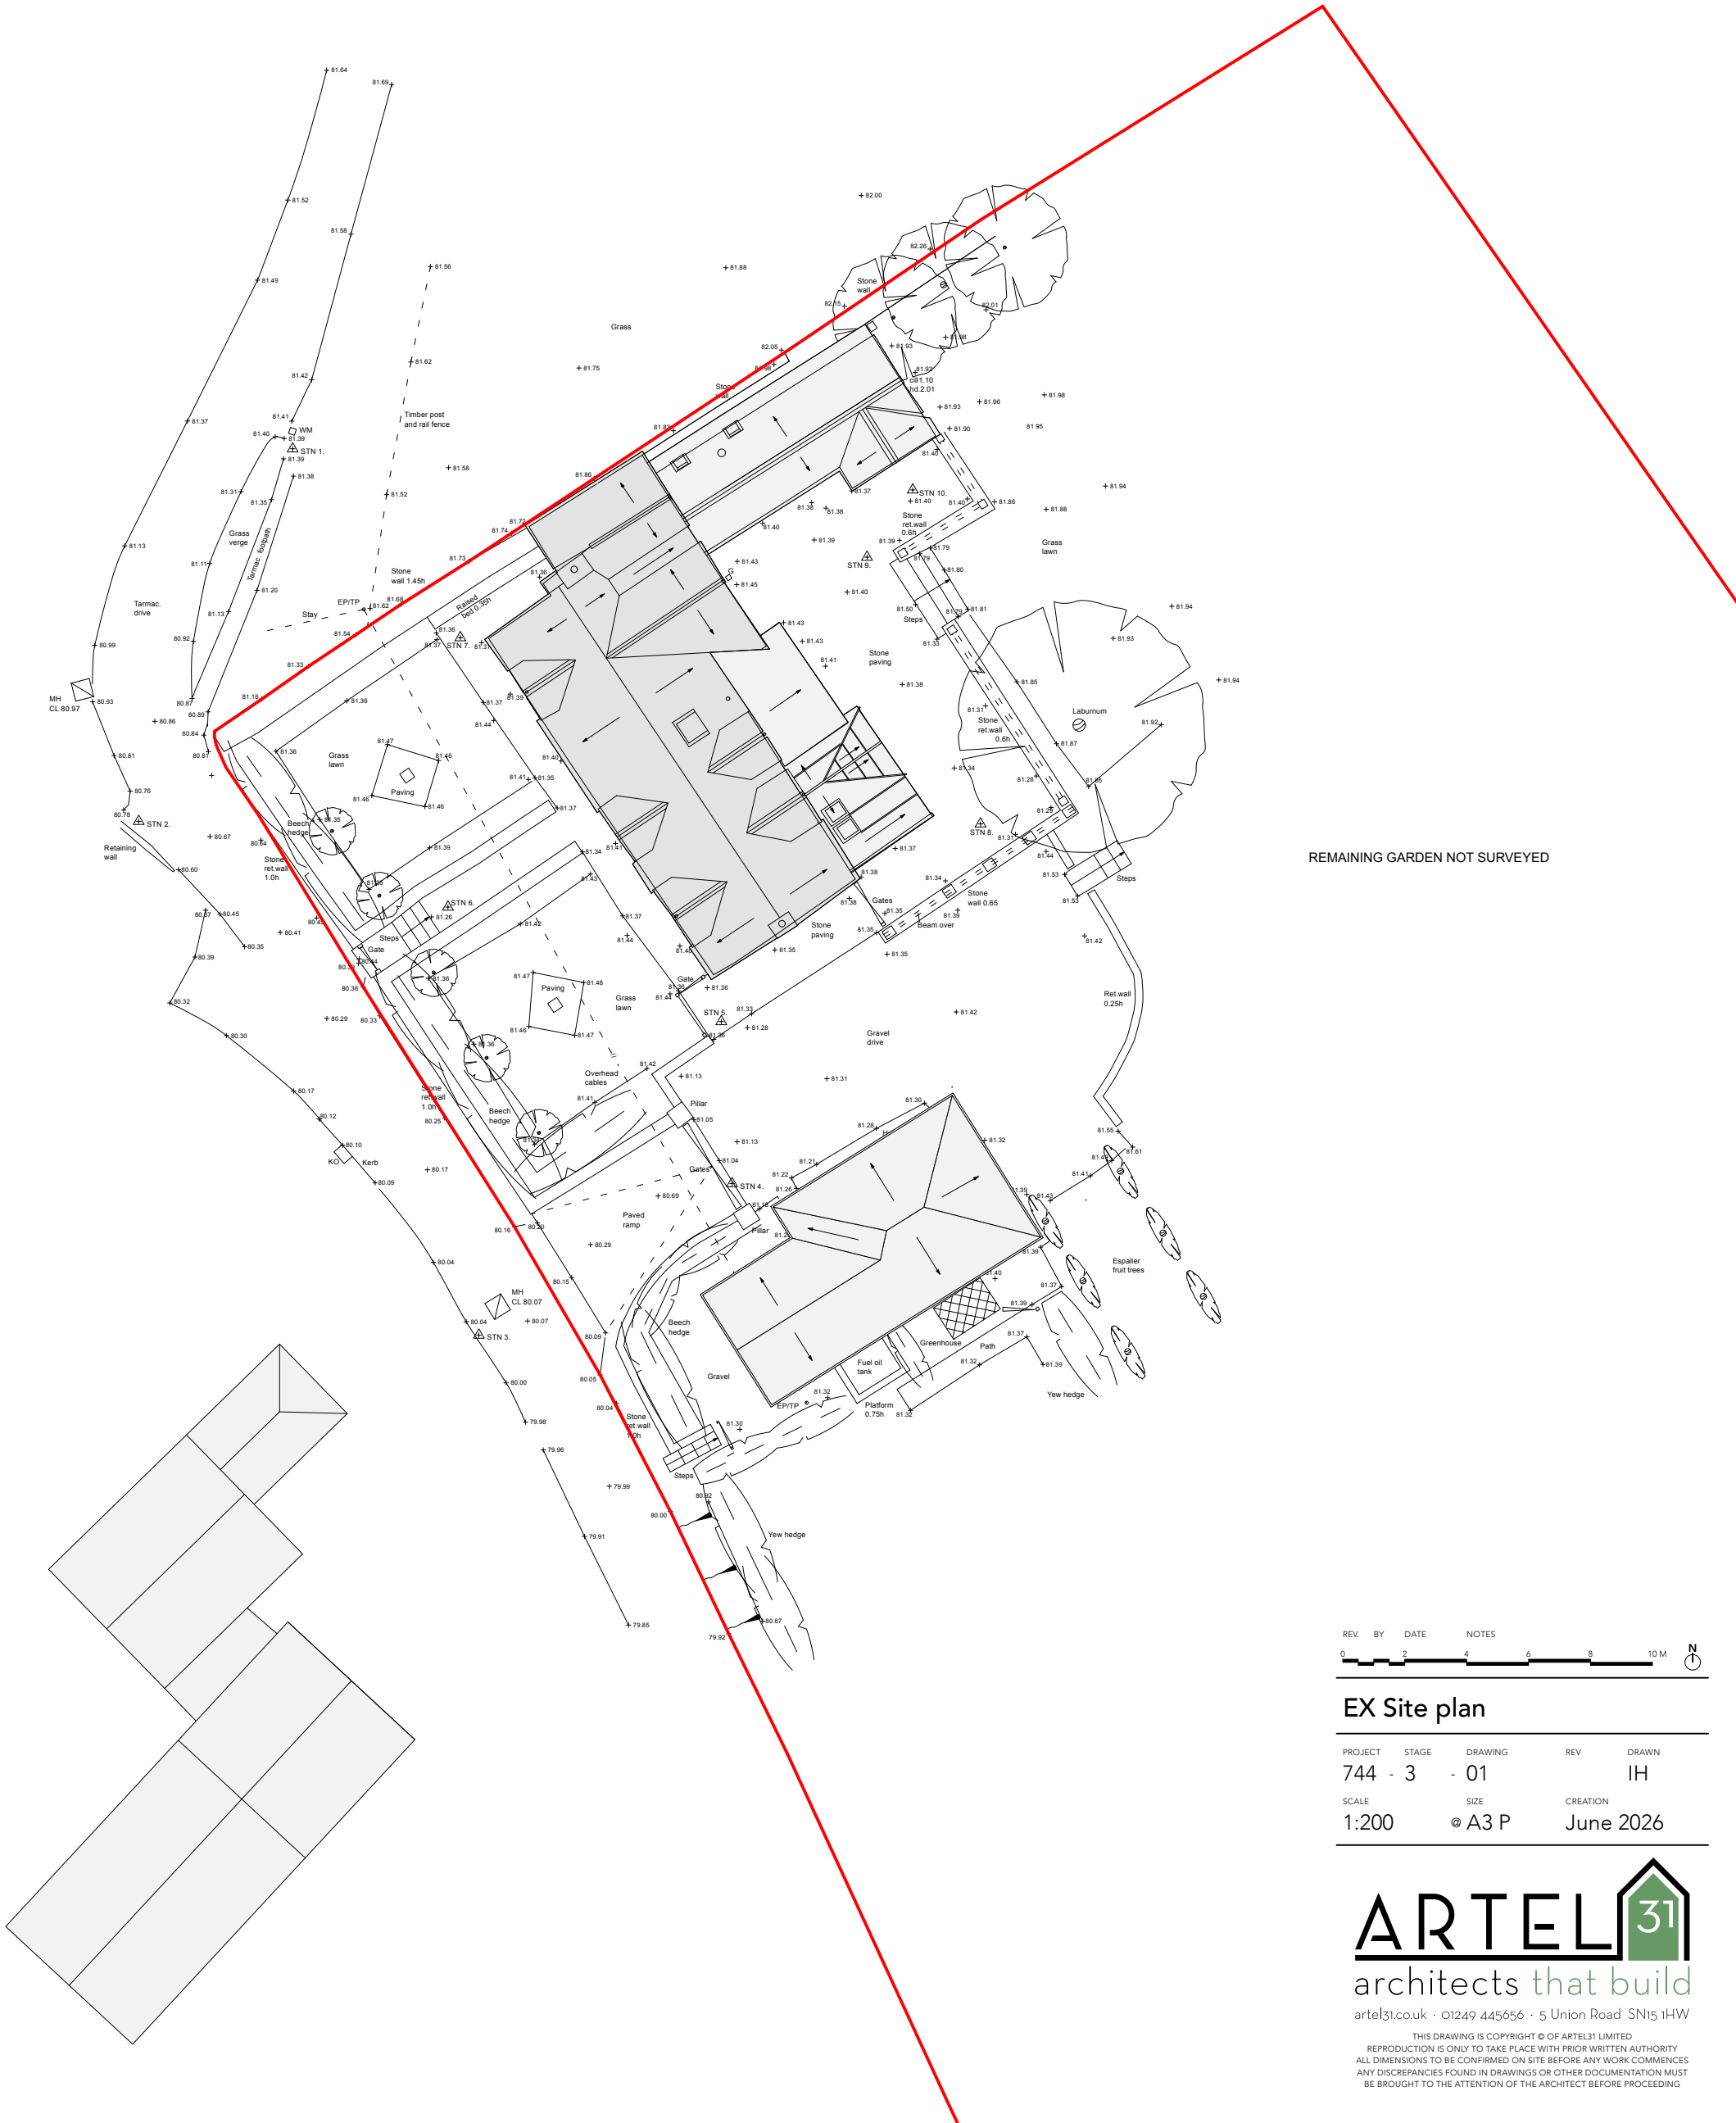

EX Site plan

PROJECT	STAGE	DRAWING	REV	DRAWN
744 - 3	- 01			IH
SCALE	SIZE	CREATION		
1:200	@ A3 P	June 2026		