



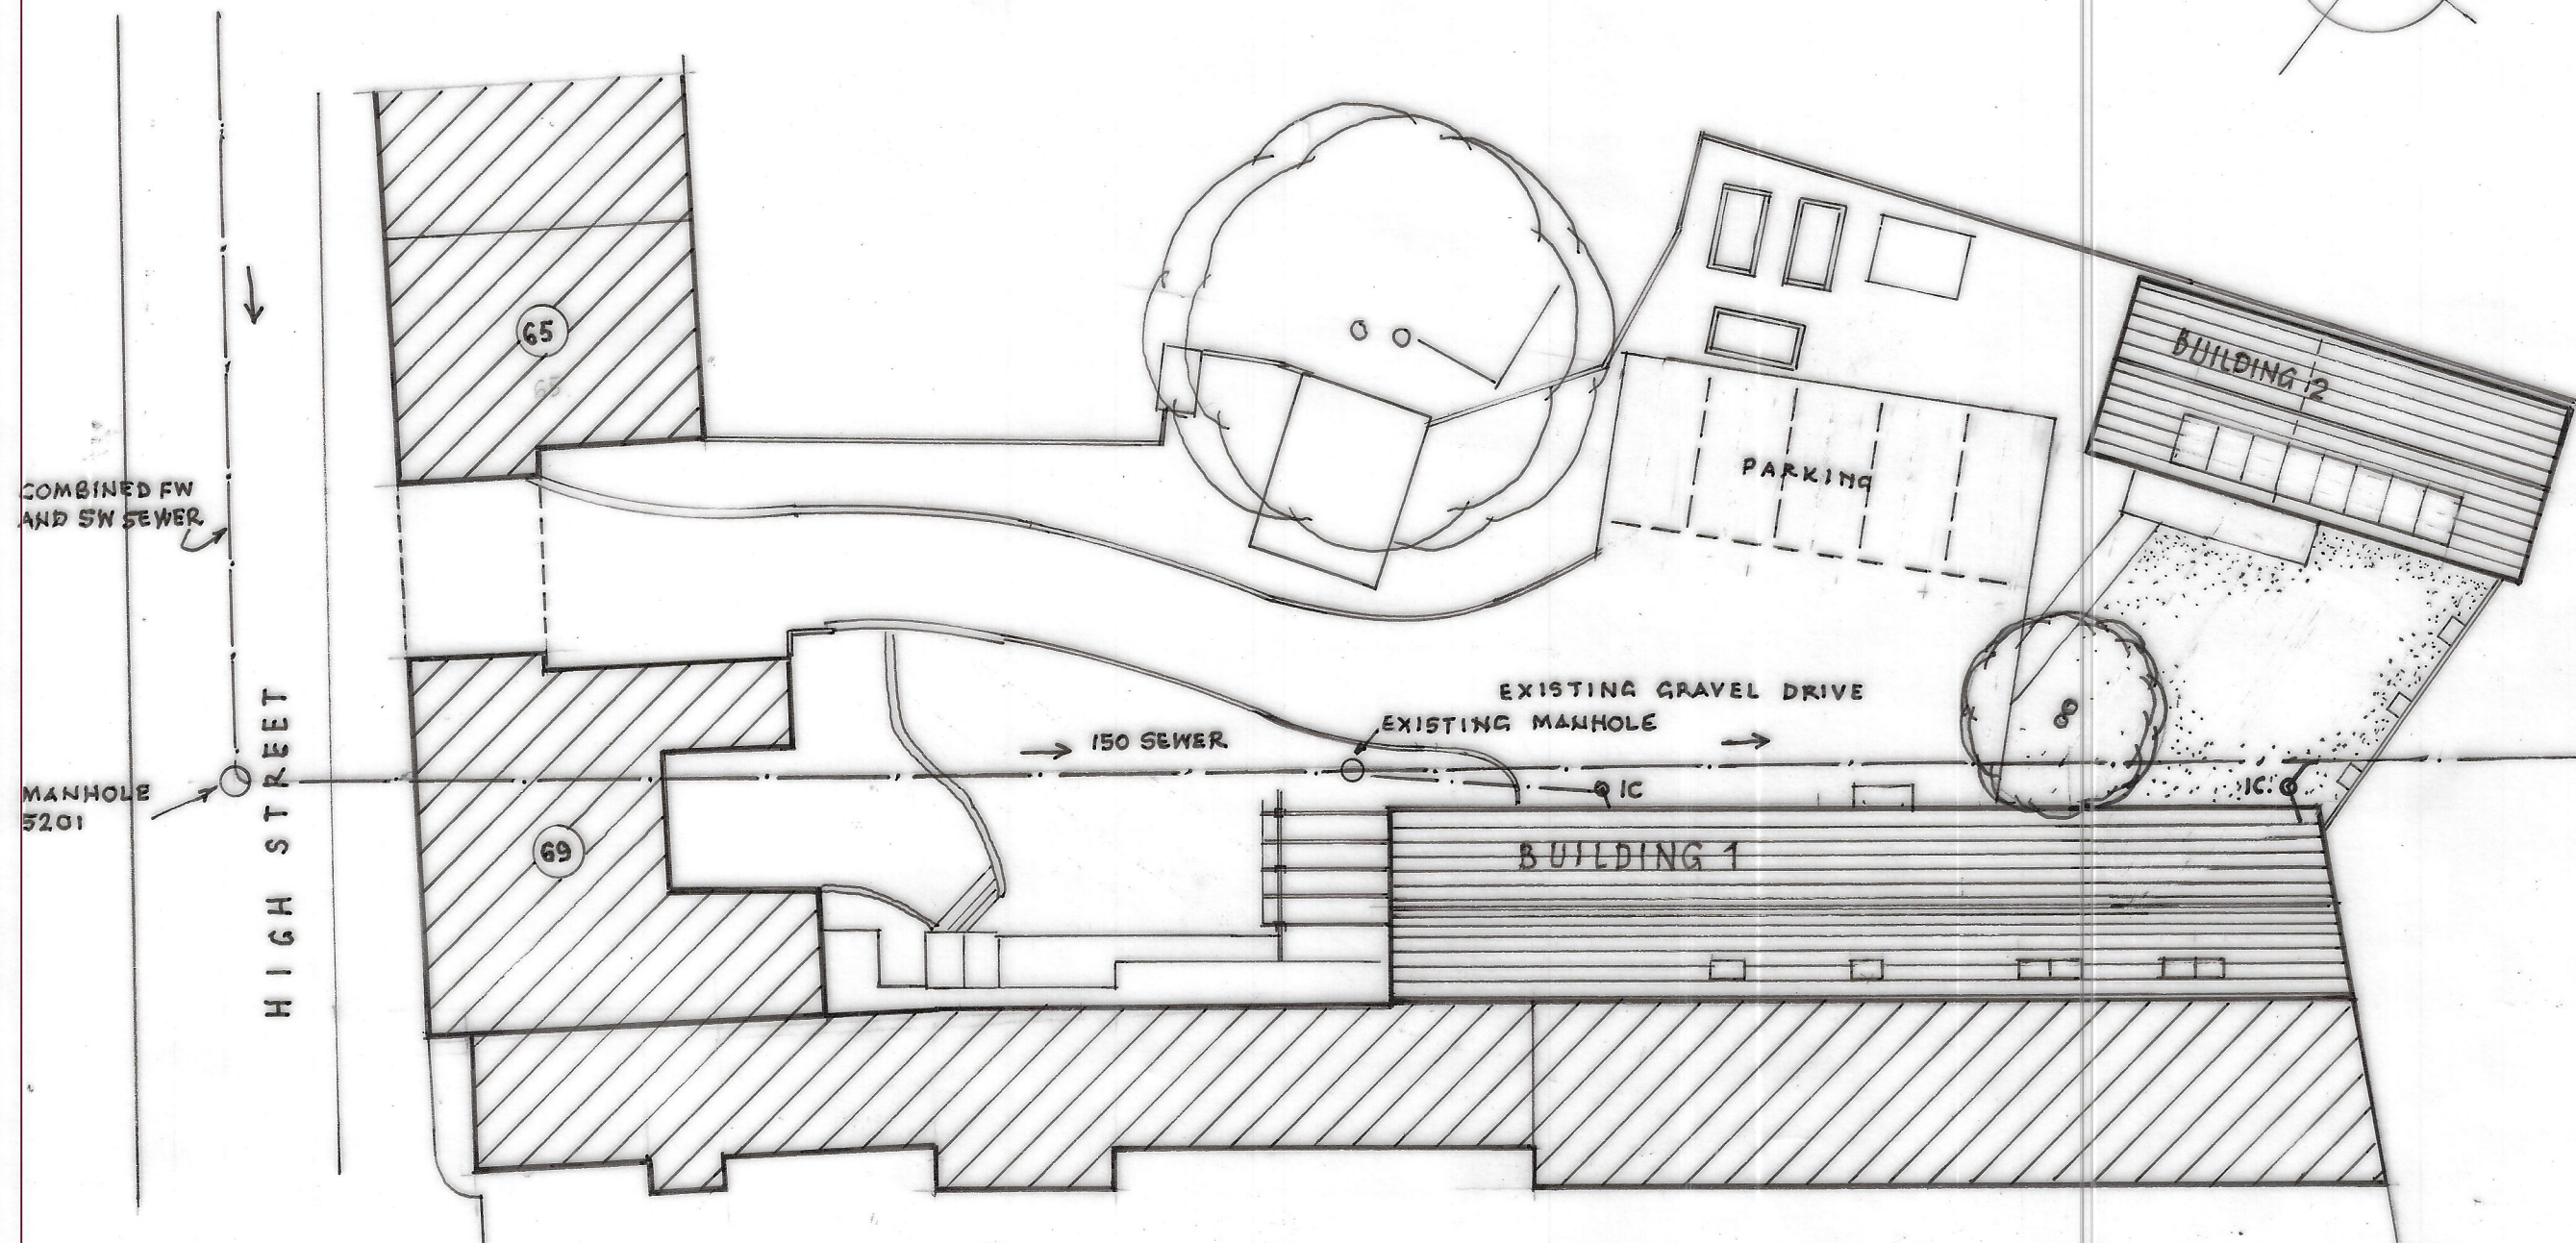

REVISIONS: A EXTENSION REMOVED FROM BUILDING 1
DRAINAGE & SOLAR PANELS ADDED.

The Old Ride
Bath Road
Bradford on Avon
Wiltshire
Tel 01225 865220
Fax 01225 866086

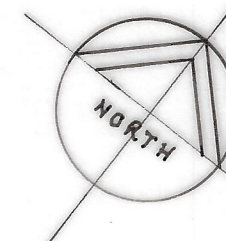

CLIENT
MR & MRS ROWLES
PROJECT
69 HIGH STREET, WEST LAVINGTON SN10 4JB
DRAWING TITLE
SITE BLOCK PLAN
SCALE
1:200
DRAWN
RMS
DATE
NOVEMBER 2025

DRAWING NUMBER
2871-04
REVISIONS
A
All rights described in Chapter IV of the Copyright, Designs and Patents Act 1988 has been generally asserted © 2011
Ashley Design Associates. Contractors must check all dimensions on site. Only figured dimensions are to be worked from.