



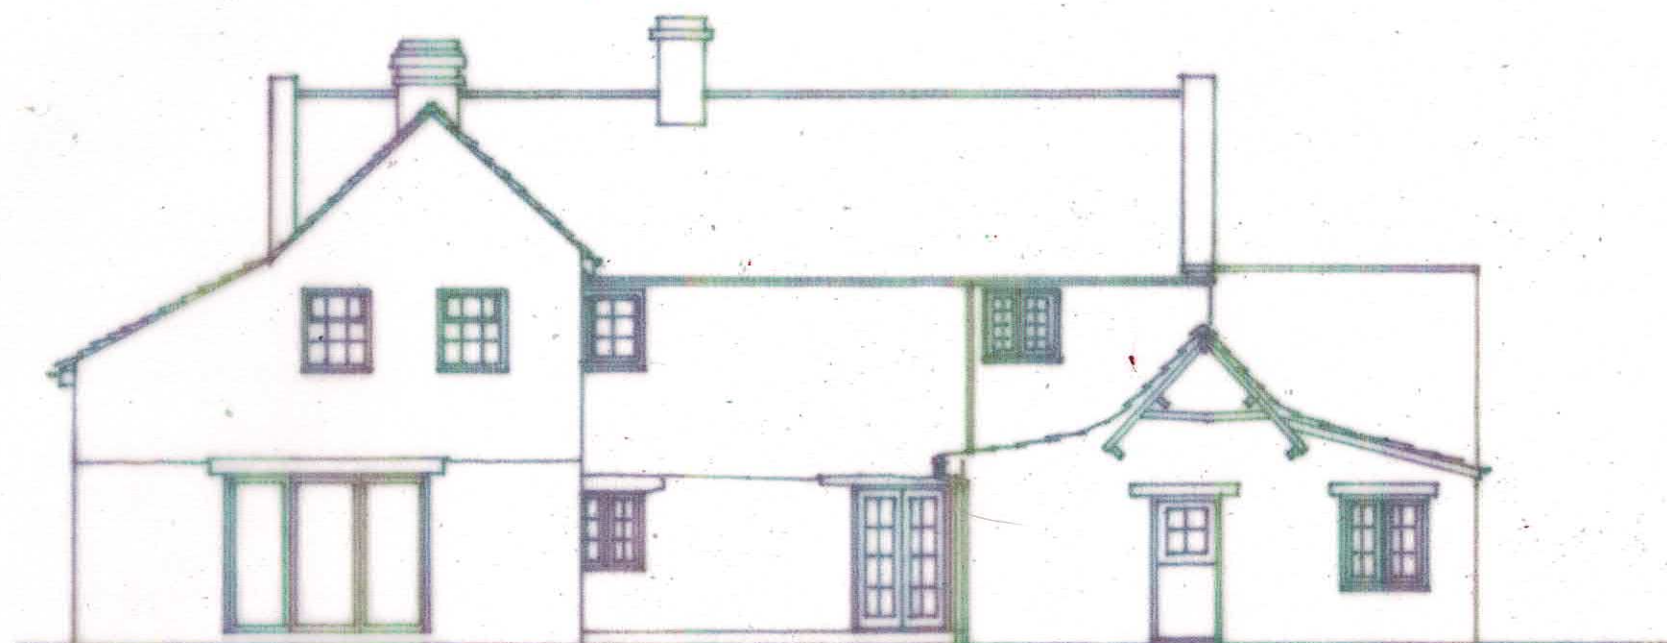

South East - Rear of House

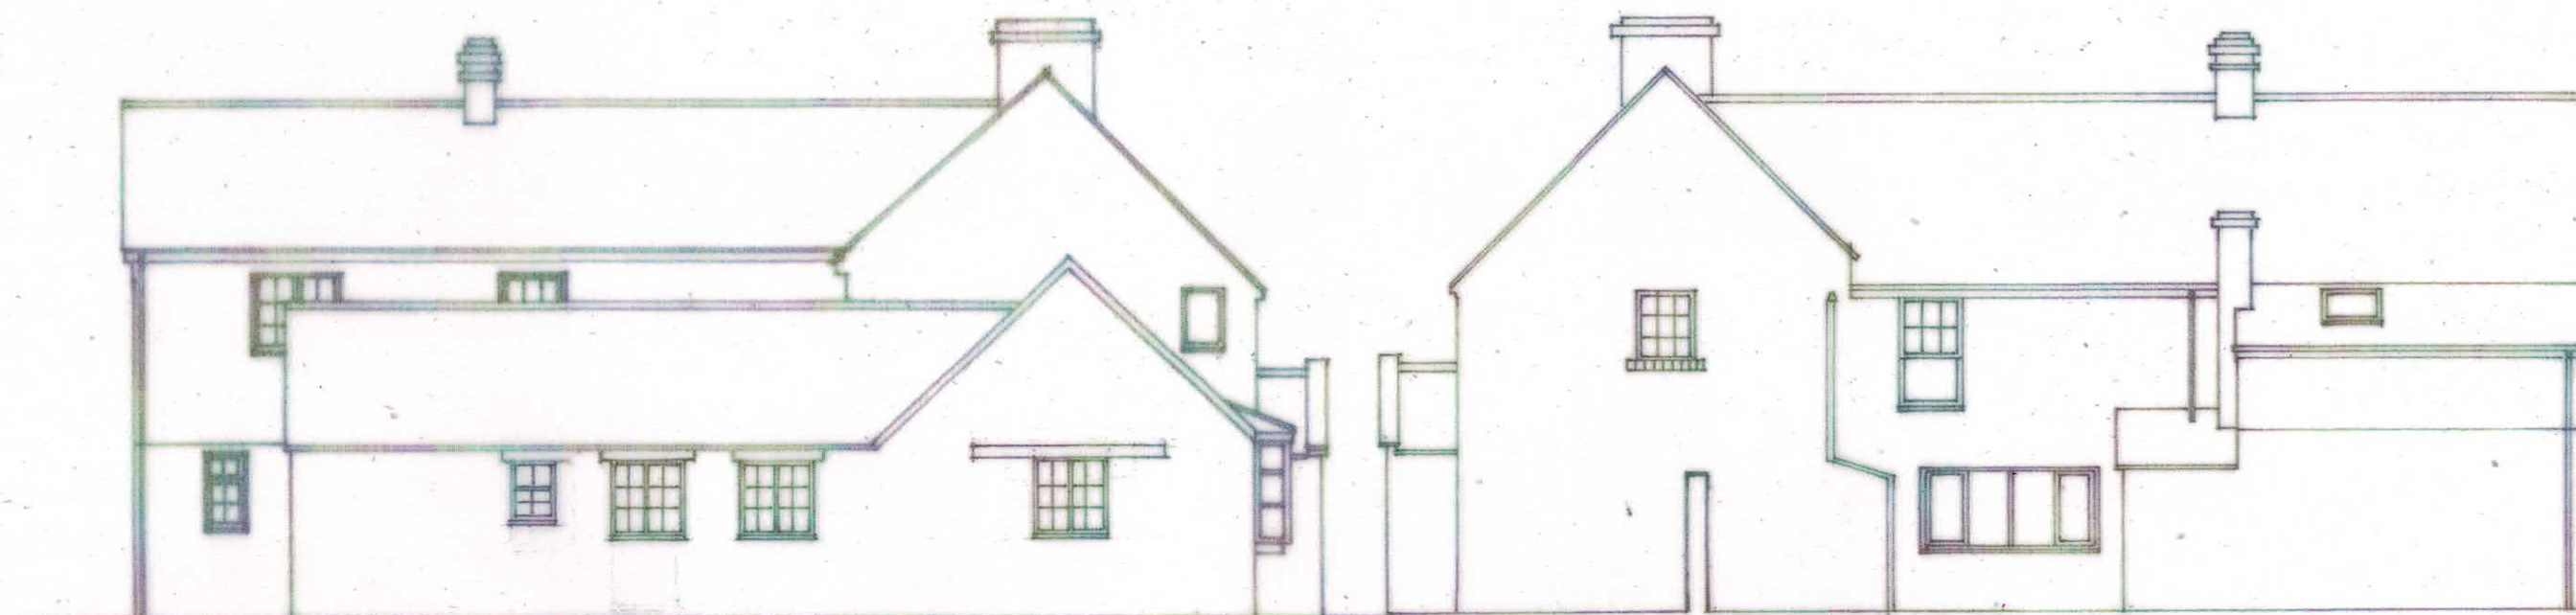

North East - Within Courtyard



North East

South West

Elevations 1:100
Existing

A3



		3 Potley Lane Corsham, Wilts SN13 9RY 01225811057	
Project: Woodlands' The Street Grafton SN14 6AP			
Drawing Elevations Existing			
Scale	1:100 A3	Drawing No	2681/3
Date	June 26	Drawn	Chris Hyde