




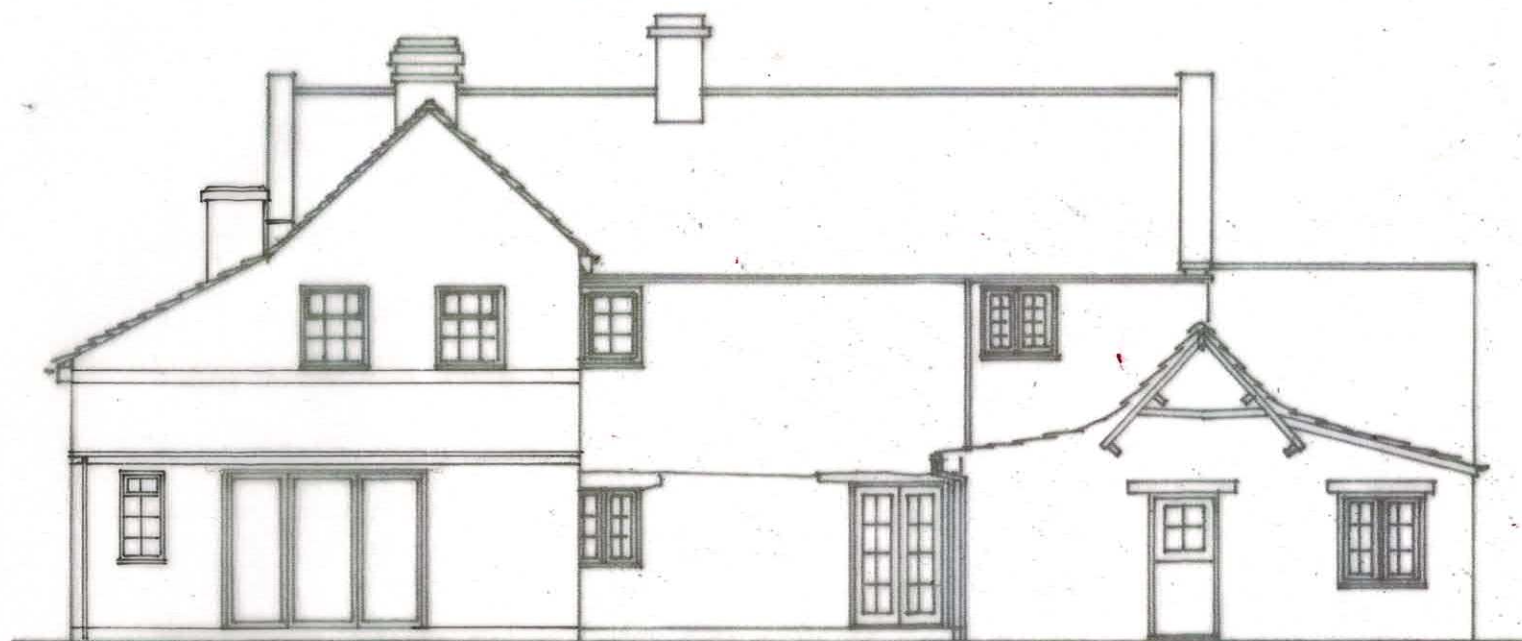


South East - Rear of House

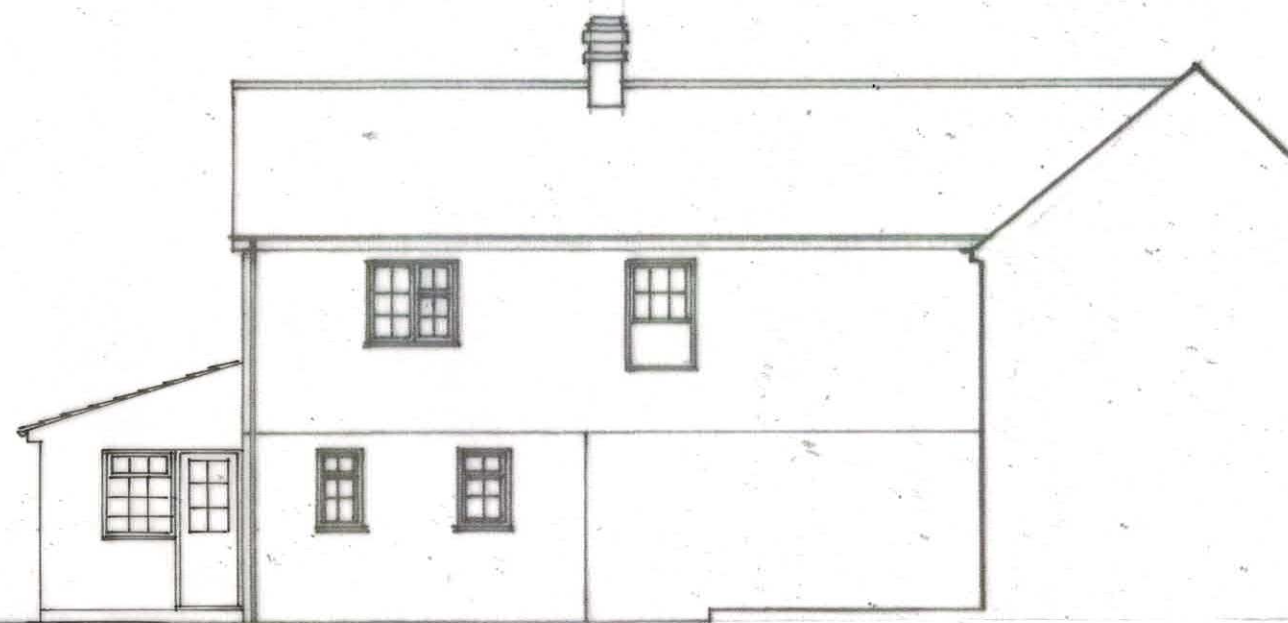

North East - Within Court yard.

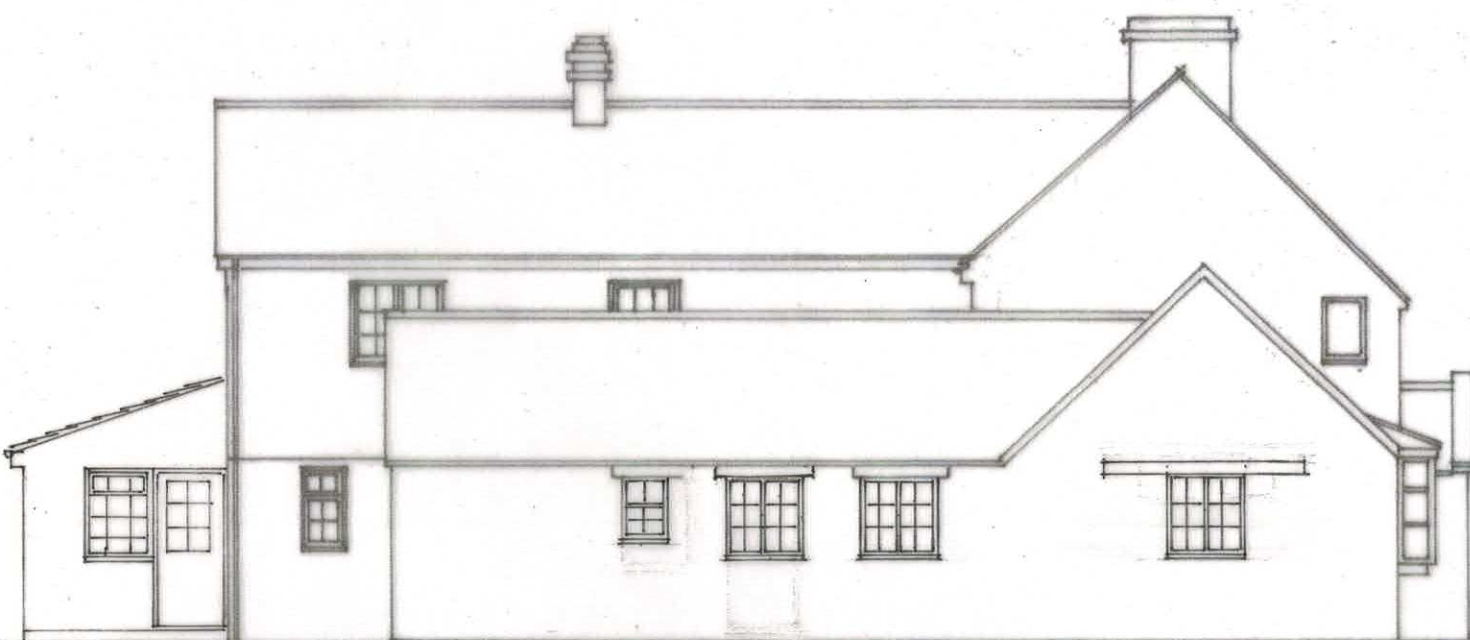


North East

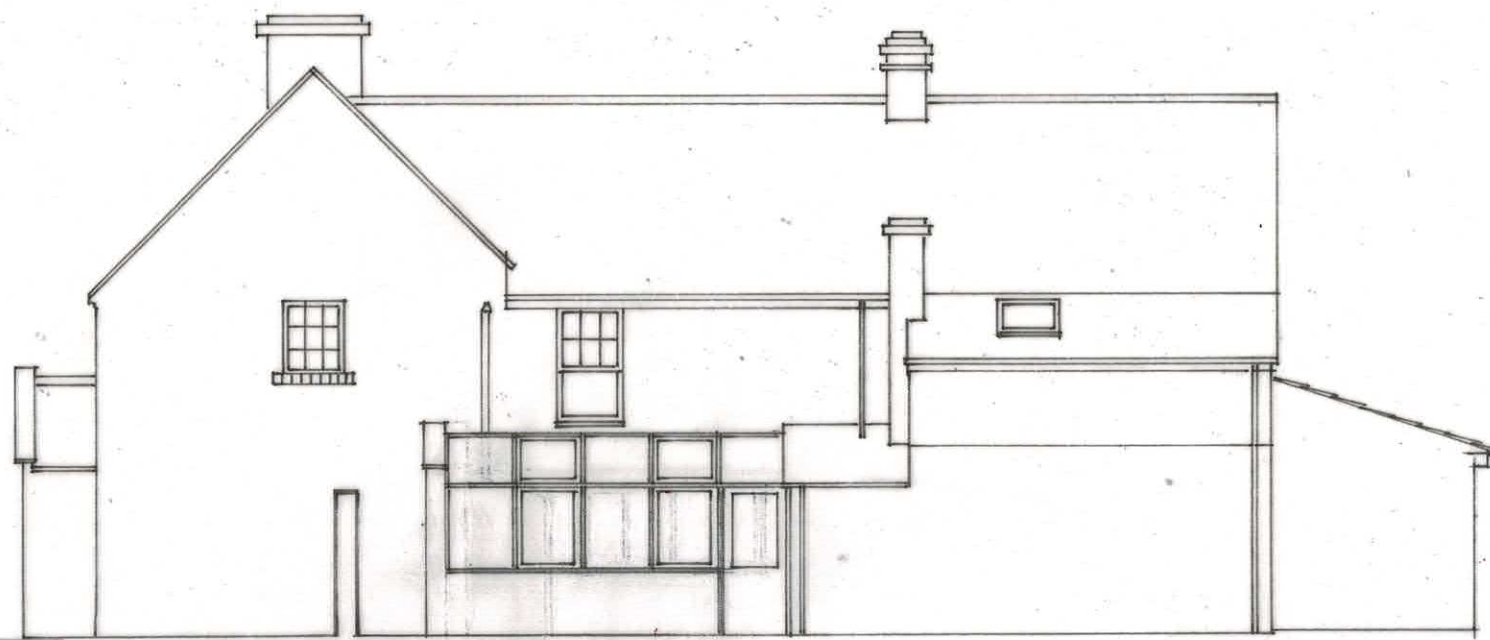

South West

Elevations 1:100
Proposed

A3

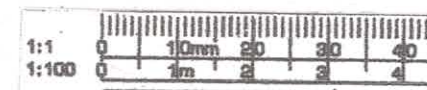

		3 Potley Lane Corsham, Wilts SN13 9RY 01225811057	
Project 'Woodlands' The Street Grittleton SN14 6AP			
Drawing Elevations Proposed			
Scale 1:100 A3		Drawing No 2631/5	
Date May 86		Drawn CH	