




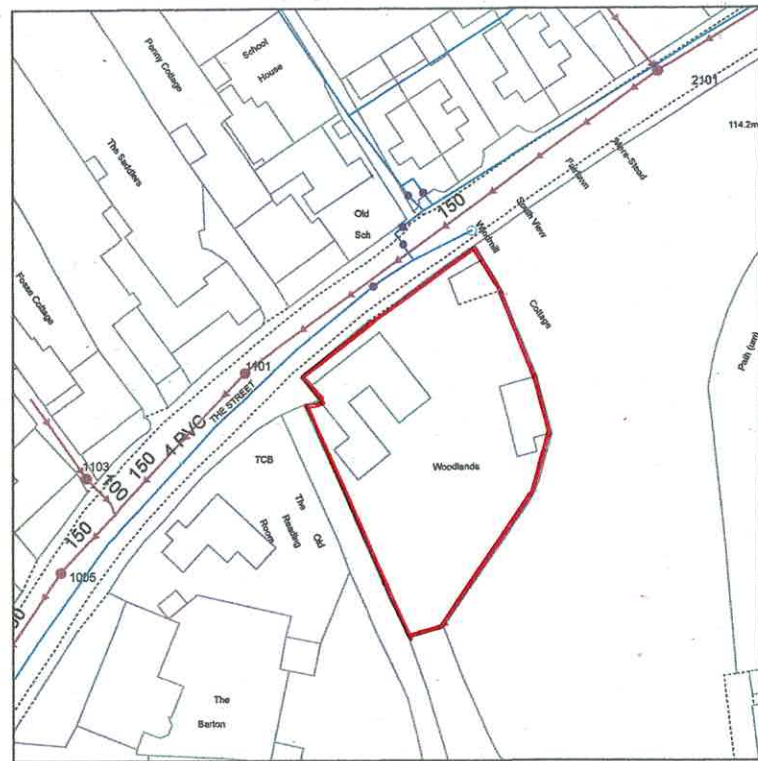


Location Plan 1:1250

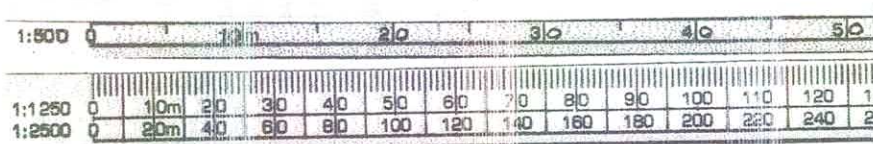

A3

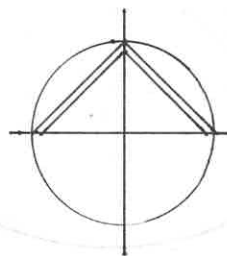

3 Potley Lane Corsham, Wilts SN13 9RY 01225811057	
Project 'Woodlands' The Street Guitketon SN14 6AP	
Drawing Location & Block Plan	
Scale 1:1250 1:500 A3	Drawing No 2681/6
Date June 26	Drawn CH

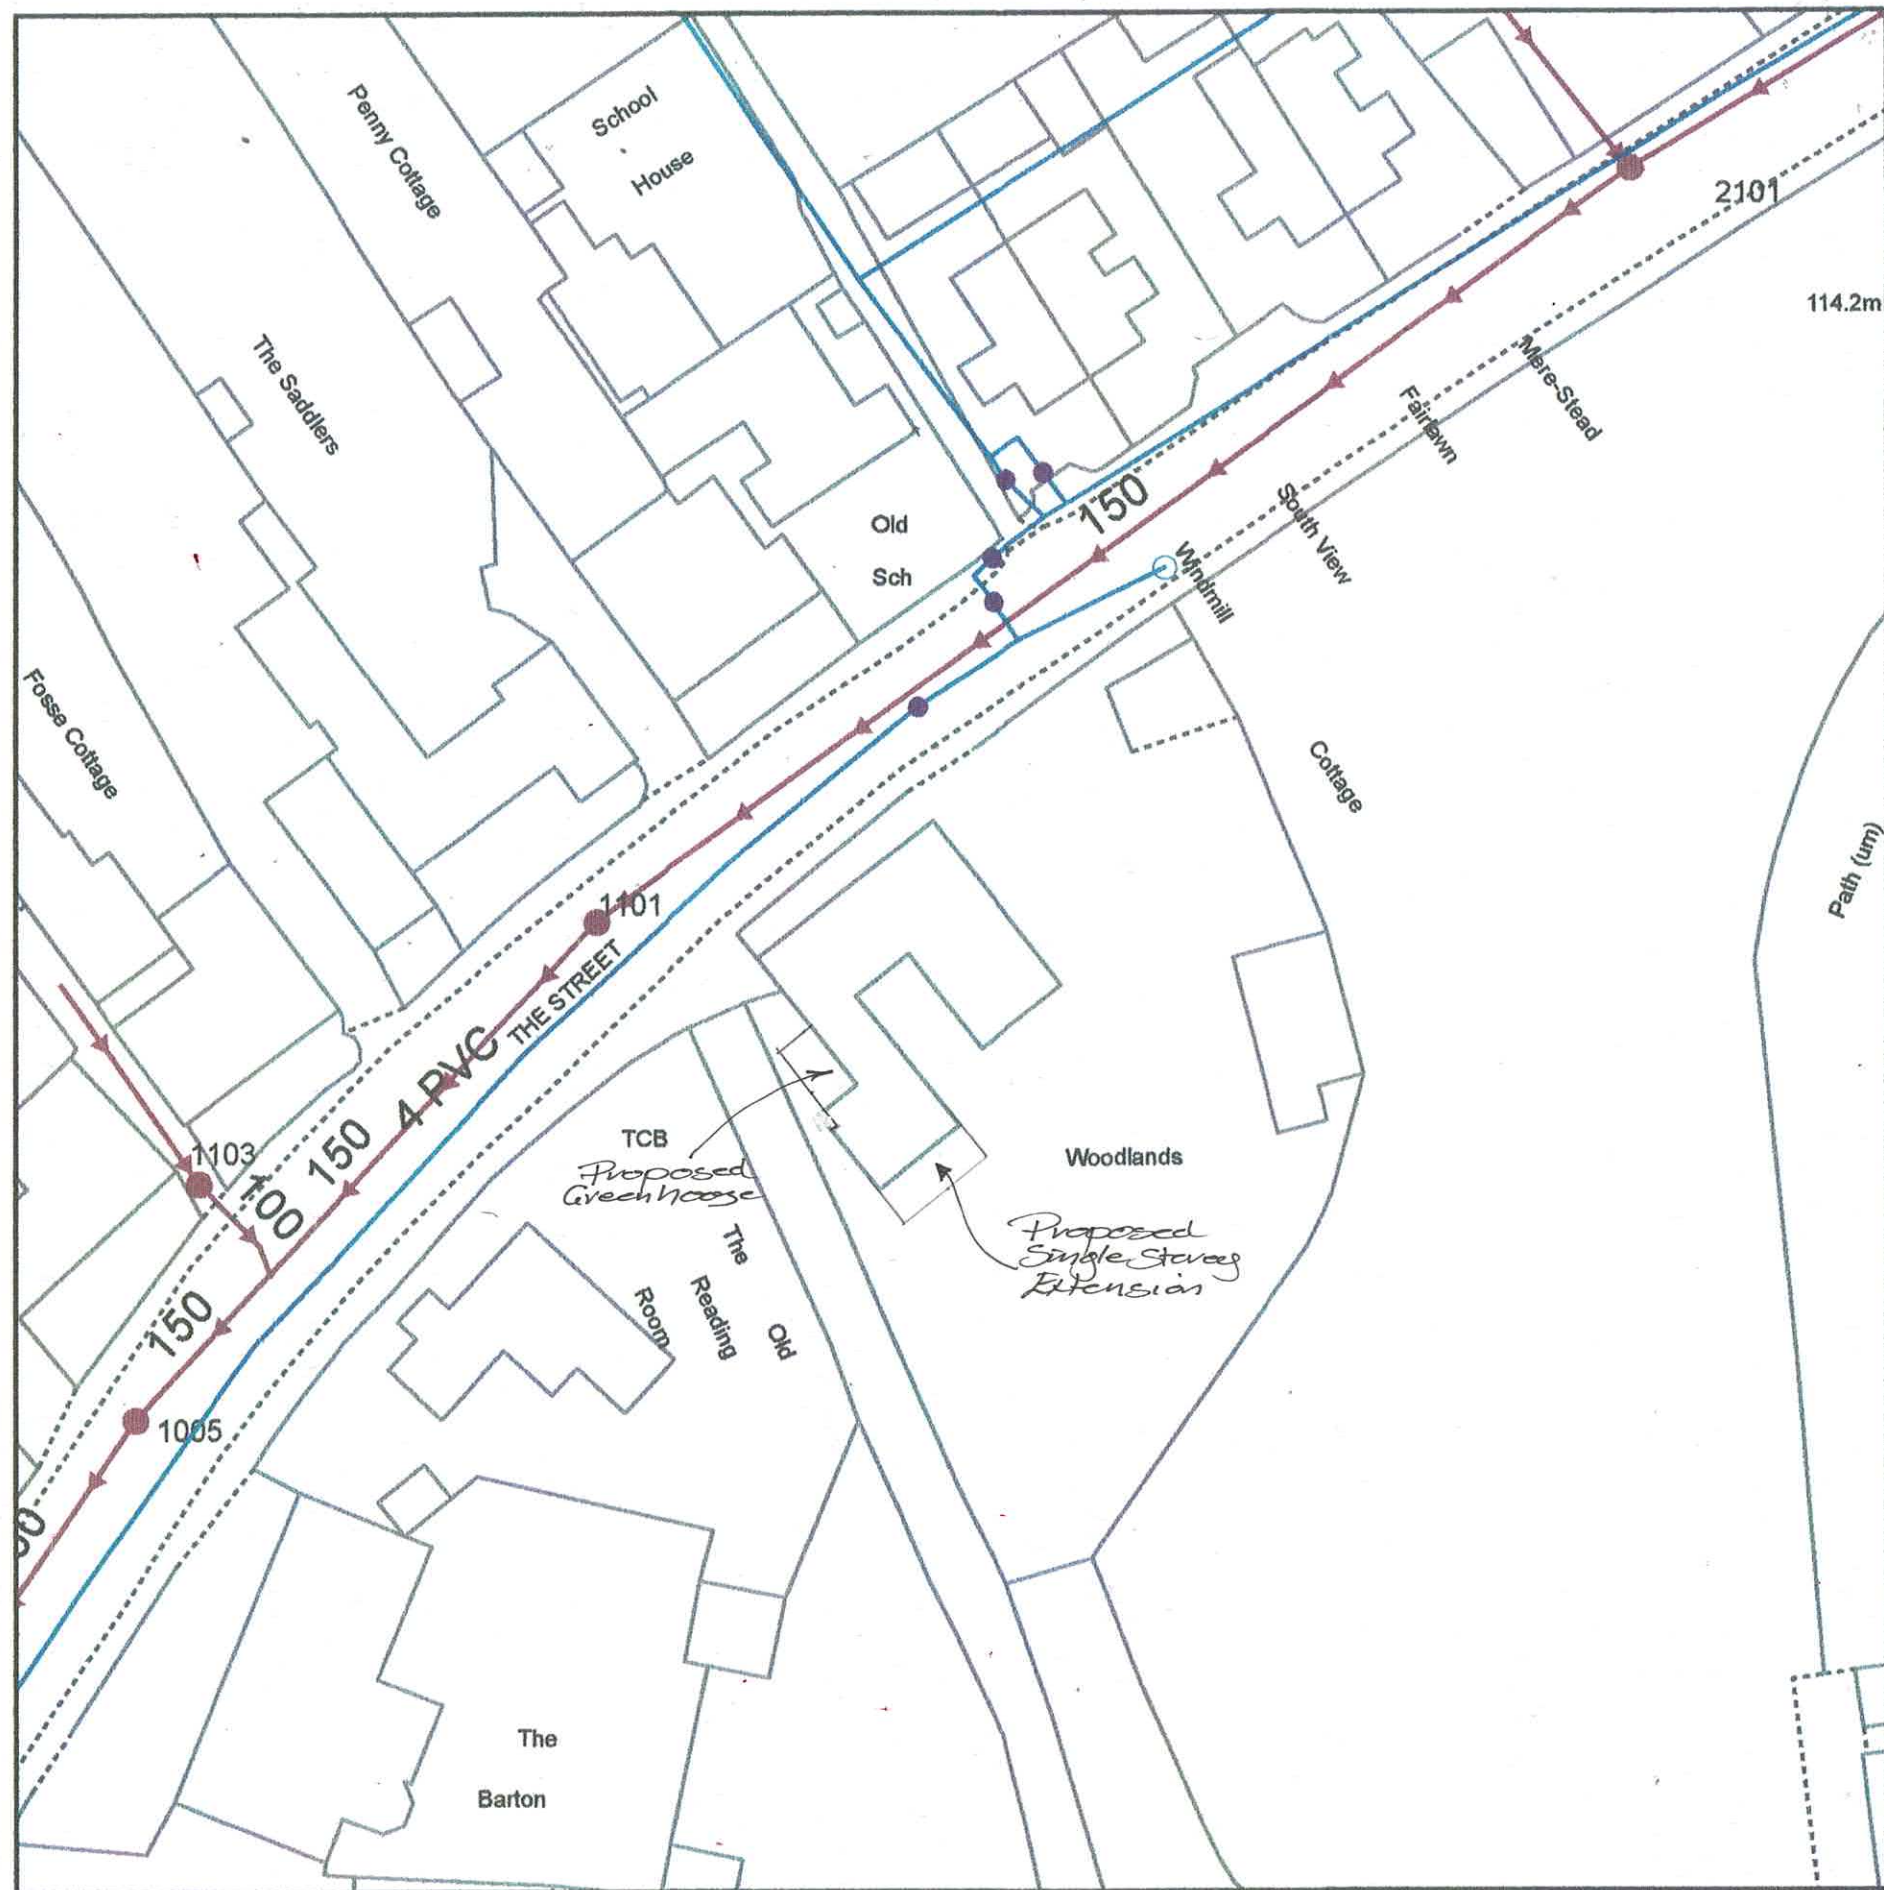

Block Plan 1:500