


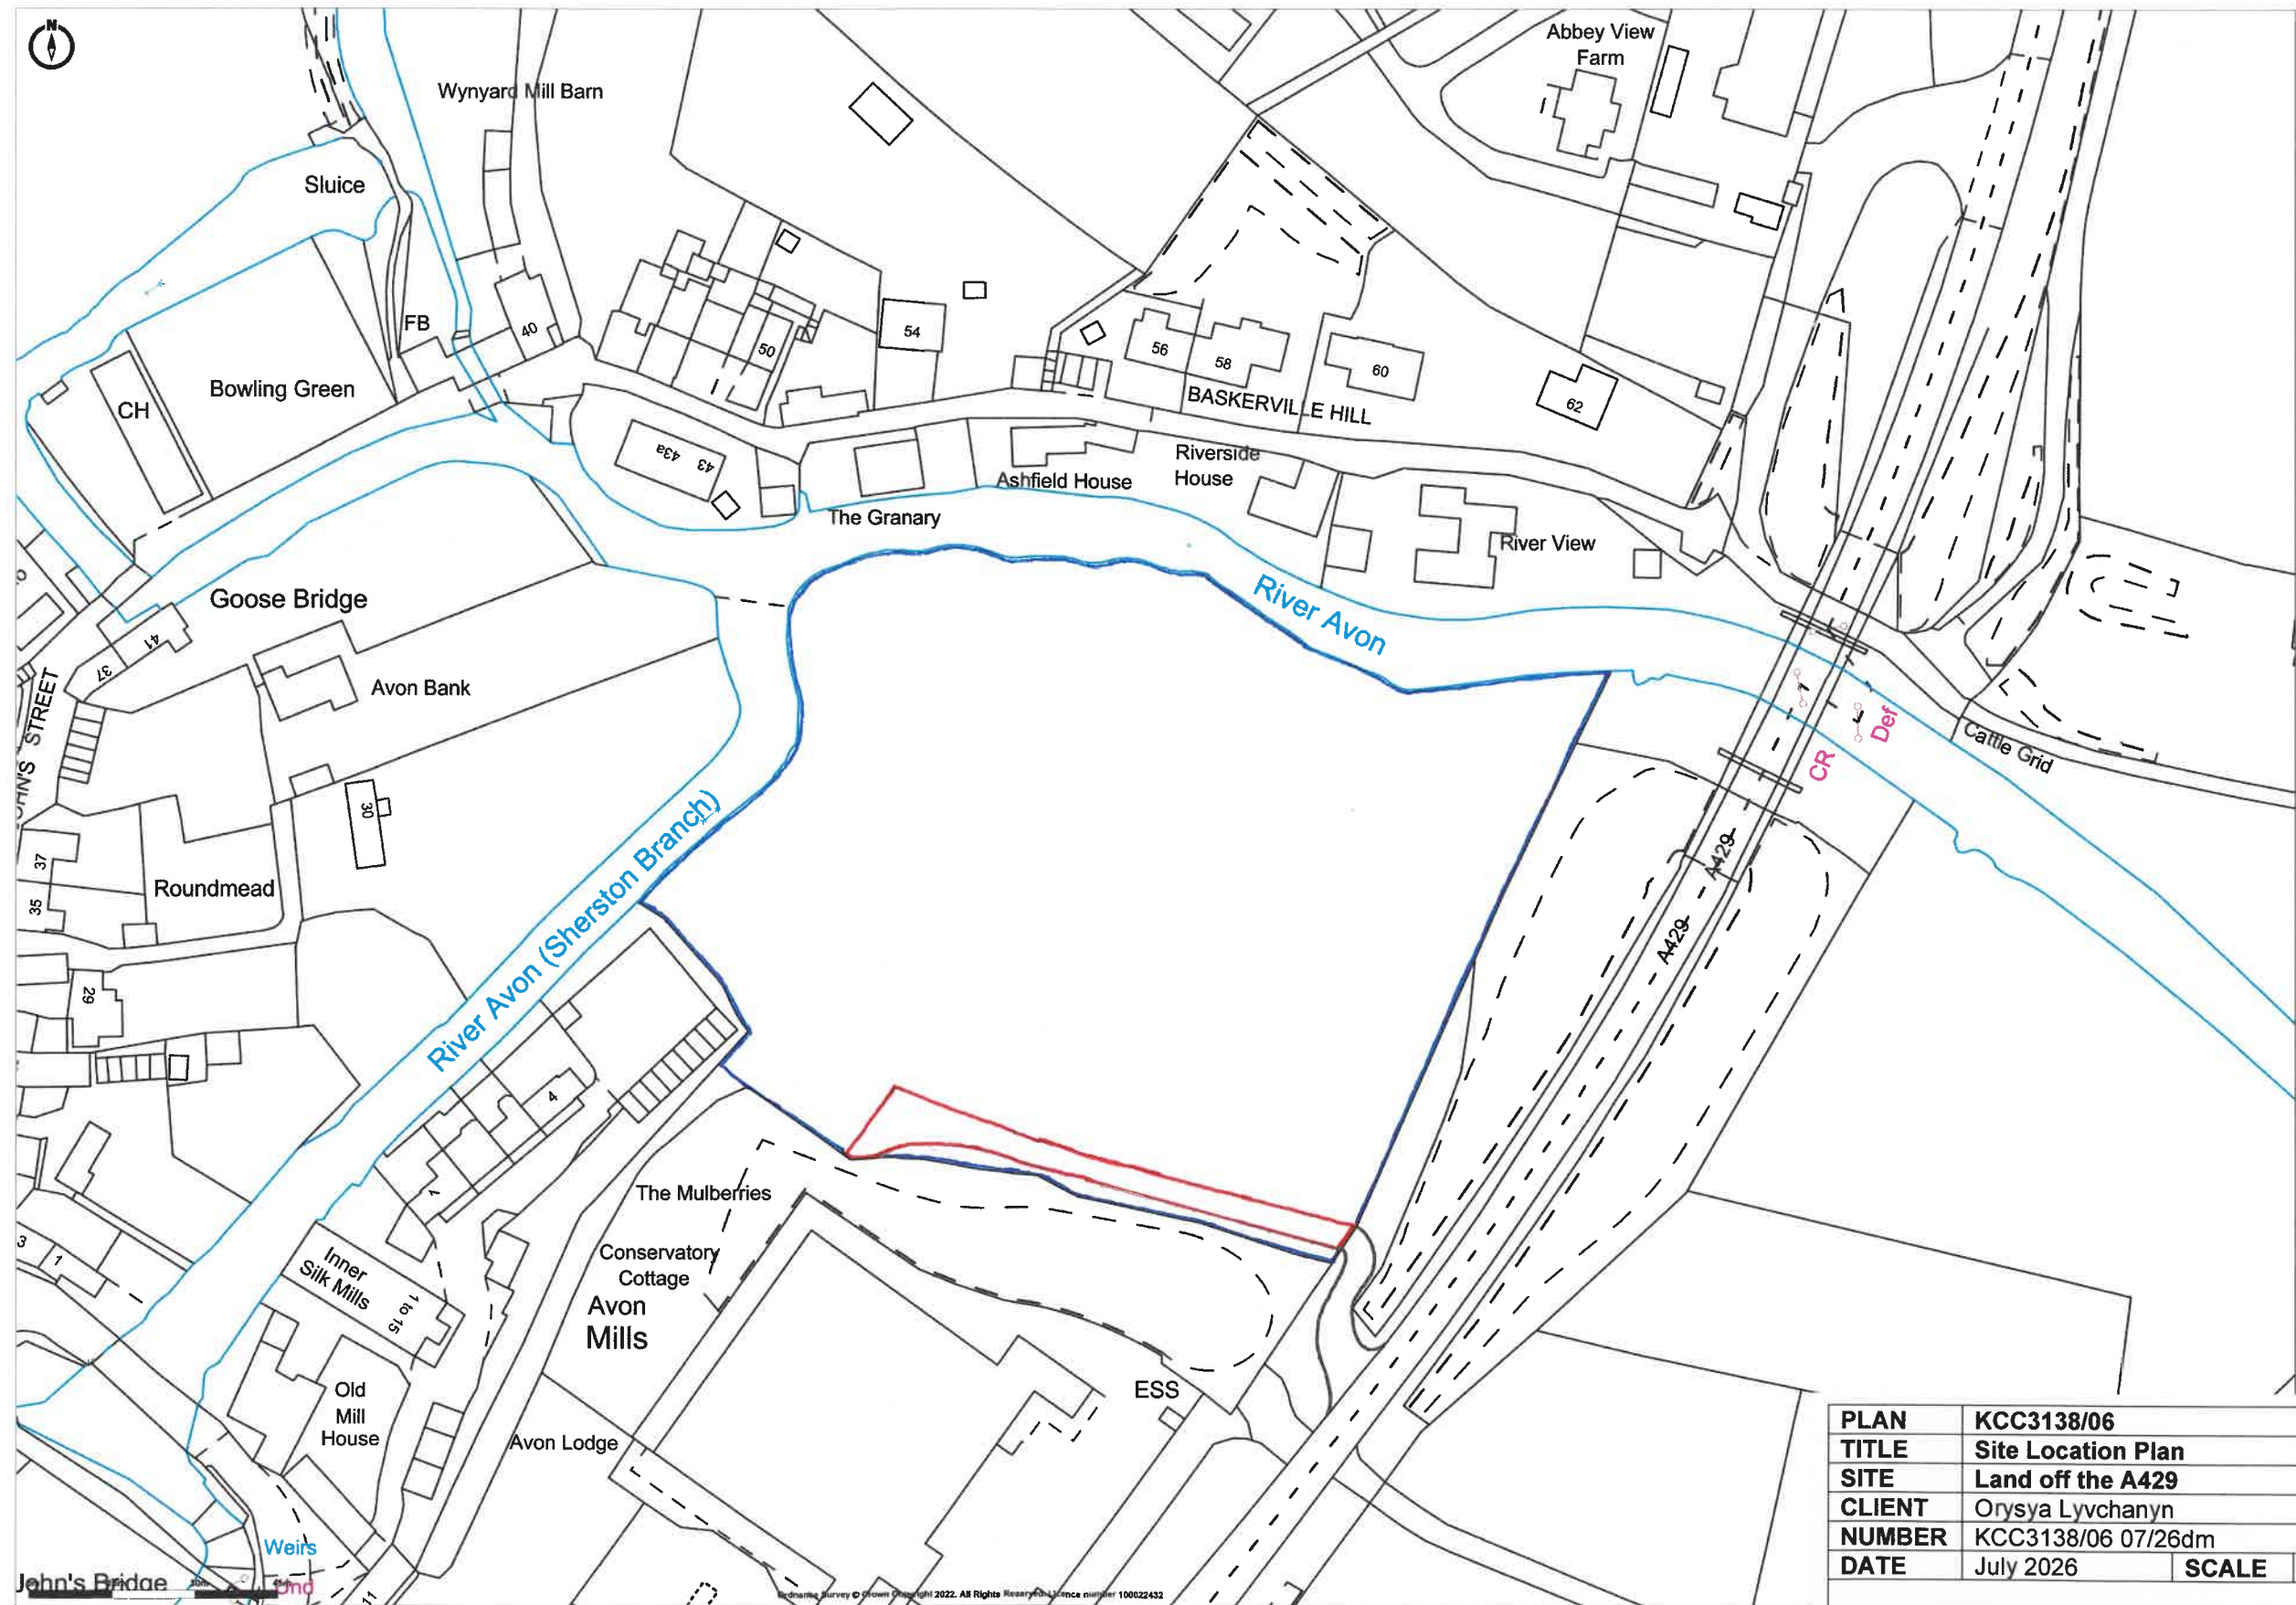

PLAN	KCC3138/06		
TITLE	Site Location Plan		
SITE	Land off the A429		
CLIENT	Orysya Lyvchanyn		
NUMBER	KCC3138/06 07/26dm		
DATE	July 2026	SCALE	1:1250 at A3

KERNON COUNTRYSIDE CONSULTANTS LTD
Greenacres Barn, Purton Stoke, Swindon SN5 4LL
Tel 01793 771333 Email info@kernon.co.uk
This plan is reproduced from the Ordnance Survey under copyright
licence 100015226