





View 1

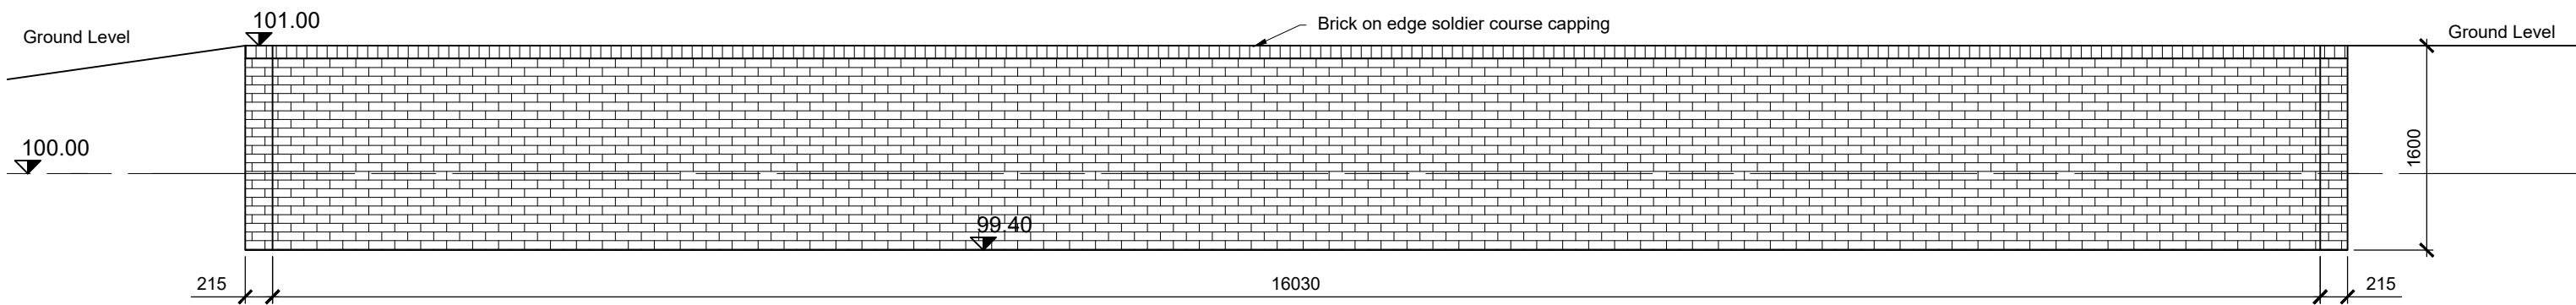

View 2

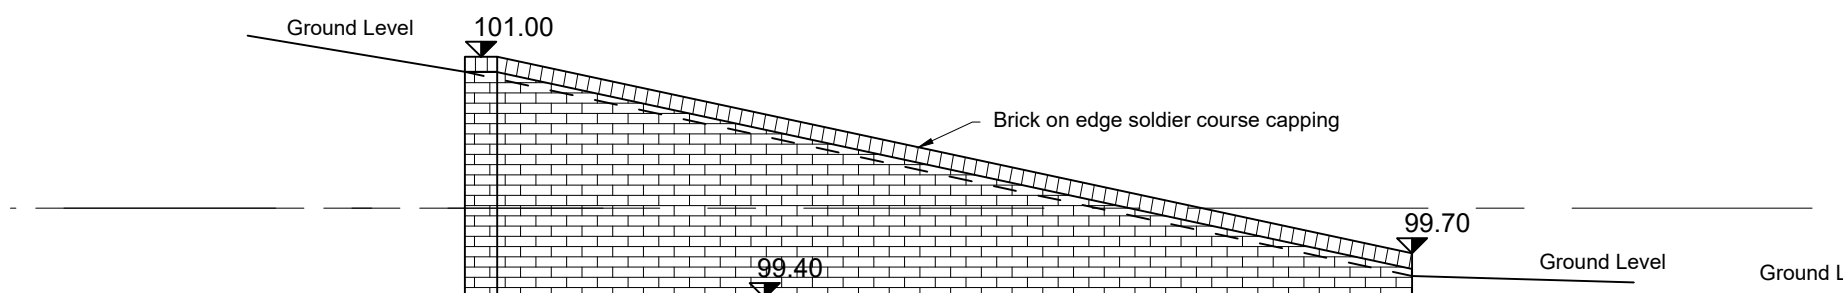

View 3

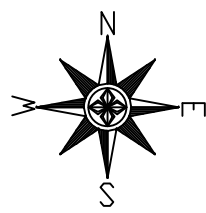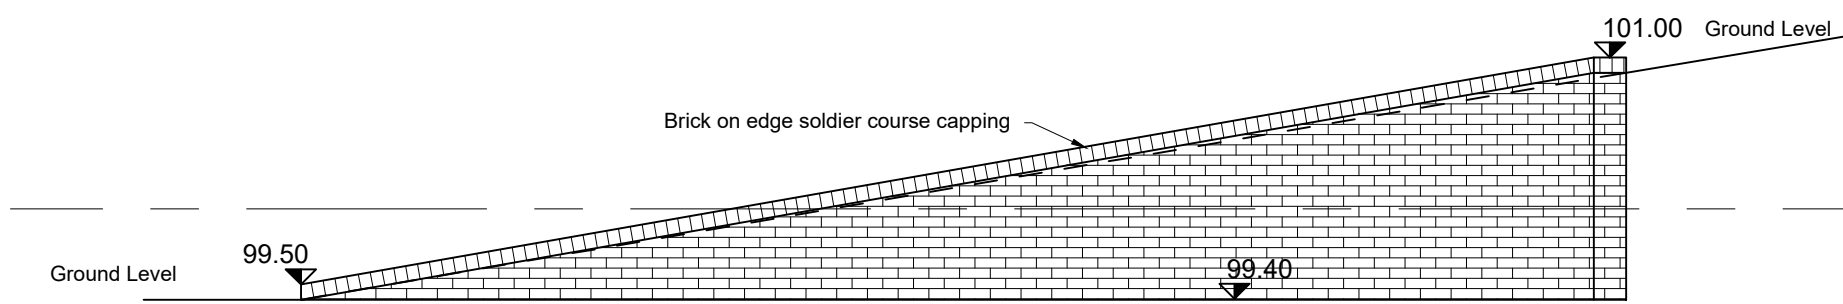

Rev No.	Revision Note	Date	Drawn	Checked
B	Ordnance survey map updated	24.04.26	AW	AW
C	Retaining wall elevations added	07.07.26	AW	AW

NUMBER - REV - CLIENT - PROJECT 05800-00 - C - Mr & Mrs Veitch - Netheravon House		
TITLE Retaining Wall Elevations		BOURNE VALLEY ASSOCIATES ANDOVER LANE FARM FABERSTOWN ANDOVER HAMPSHIRE SP11 9PE Tel: 01264 850159 Email: info@bournevalley.co.uk
DATE 07.07.26	SHEET 11	
DRN BY AW	CHK BY AW	PAPER SIZE A3

