

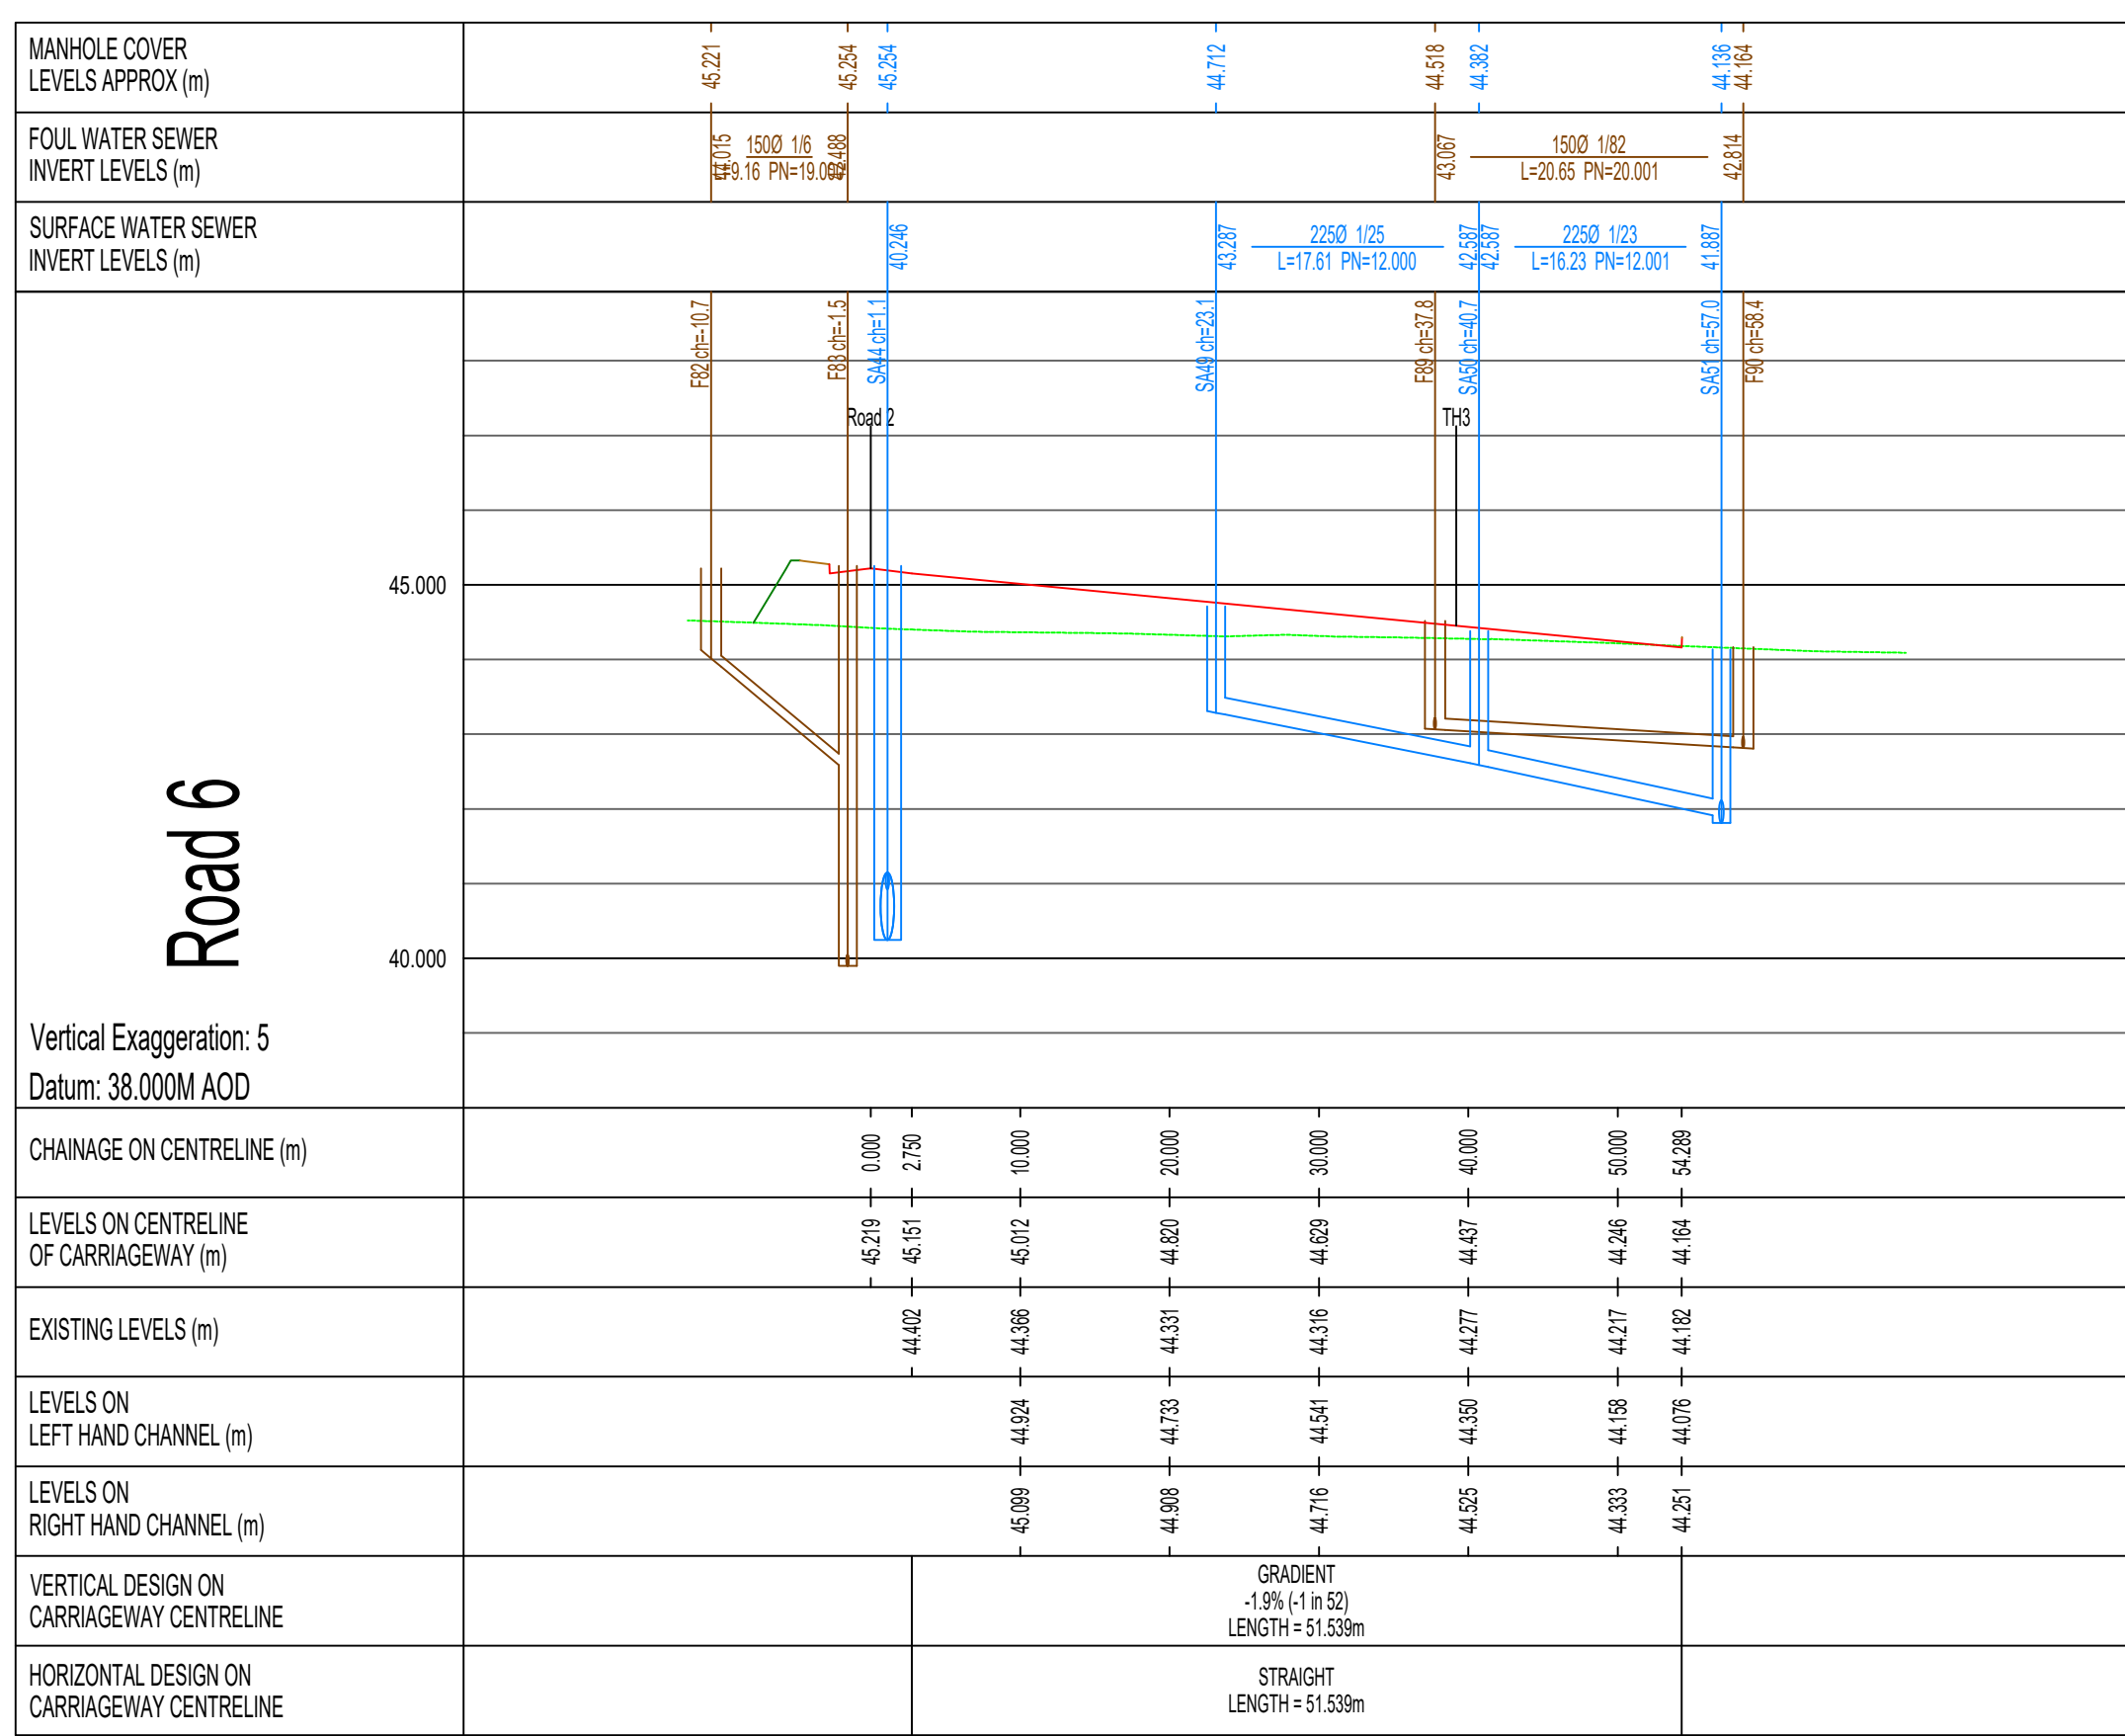
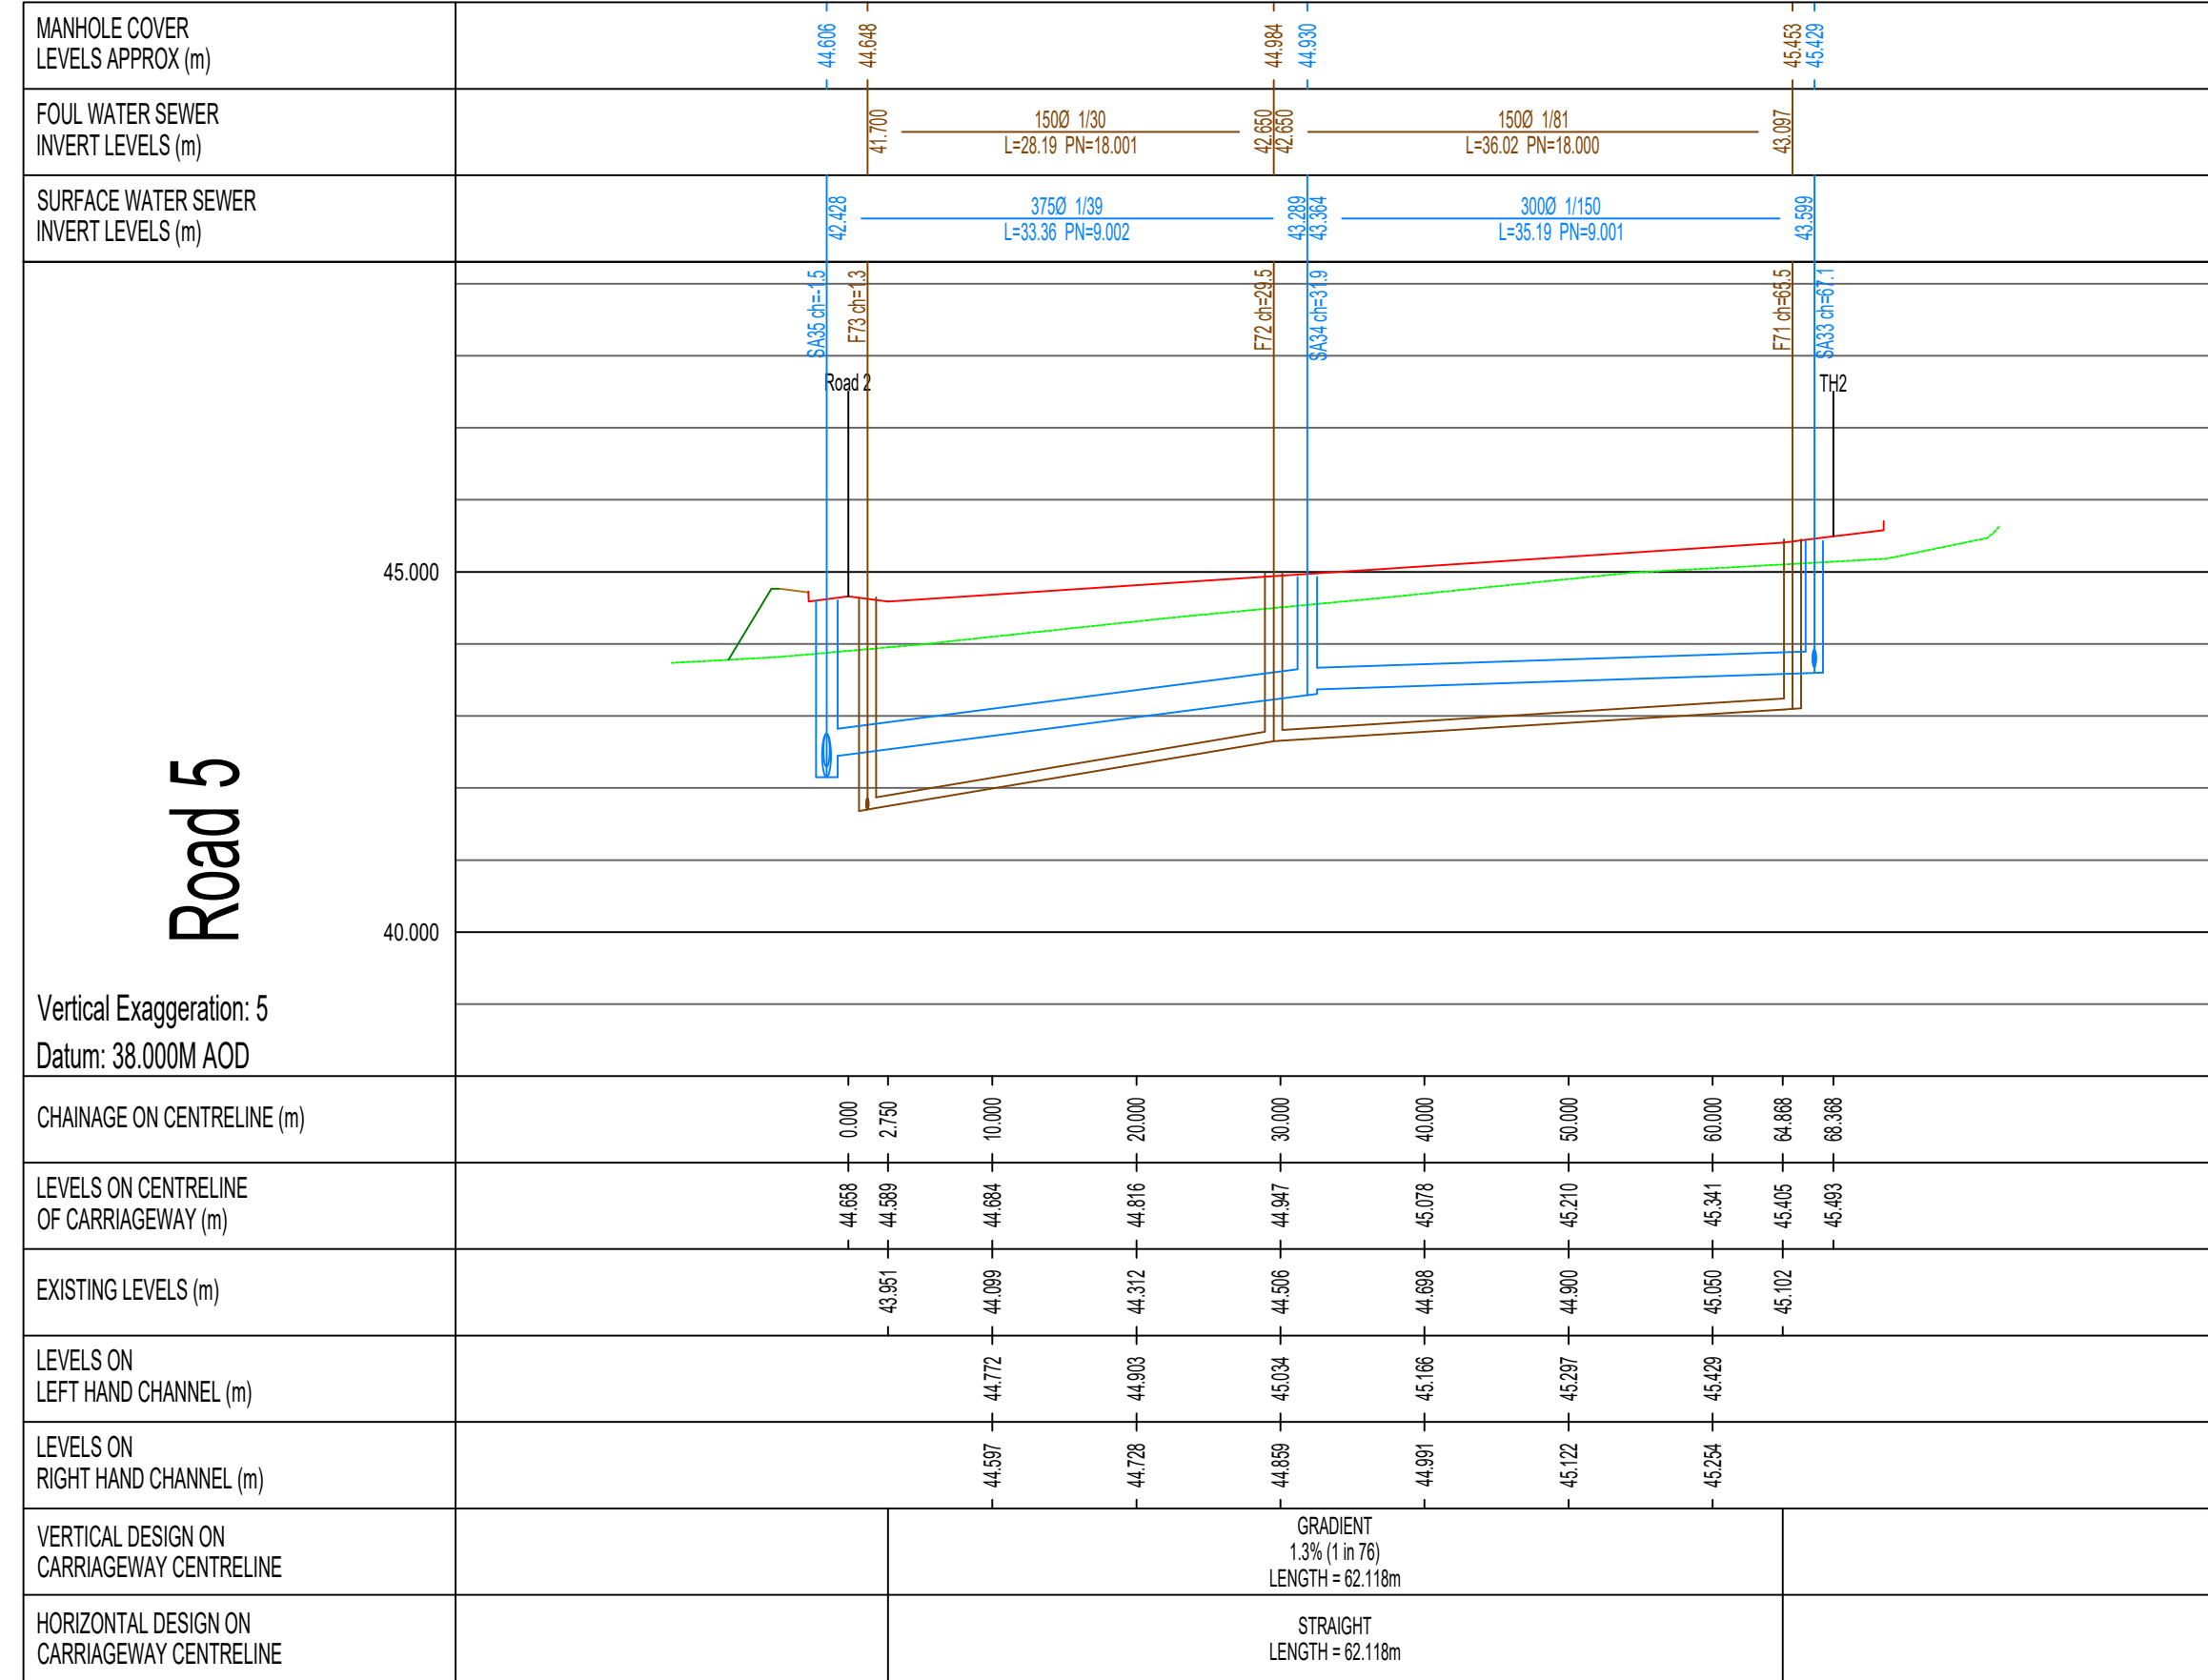
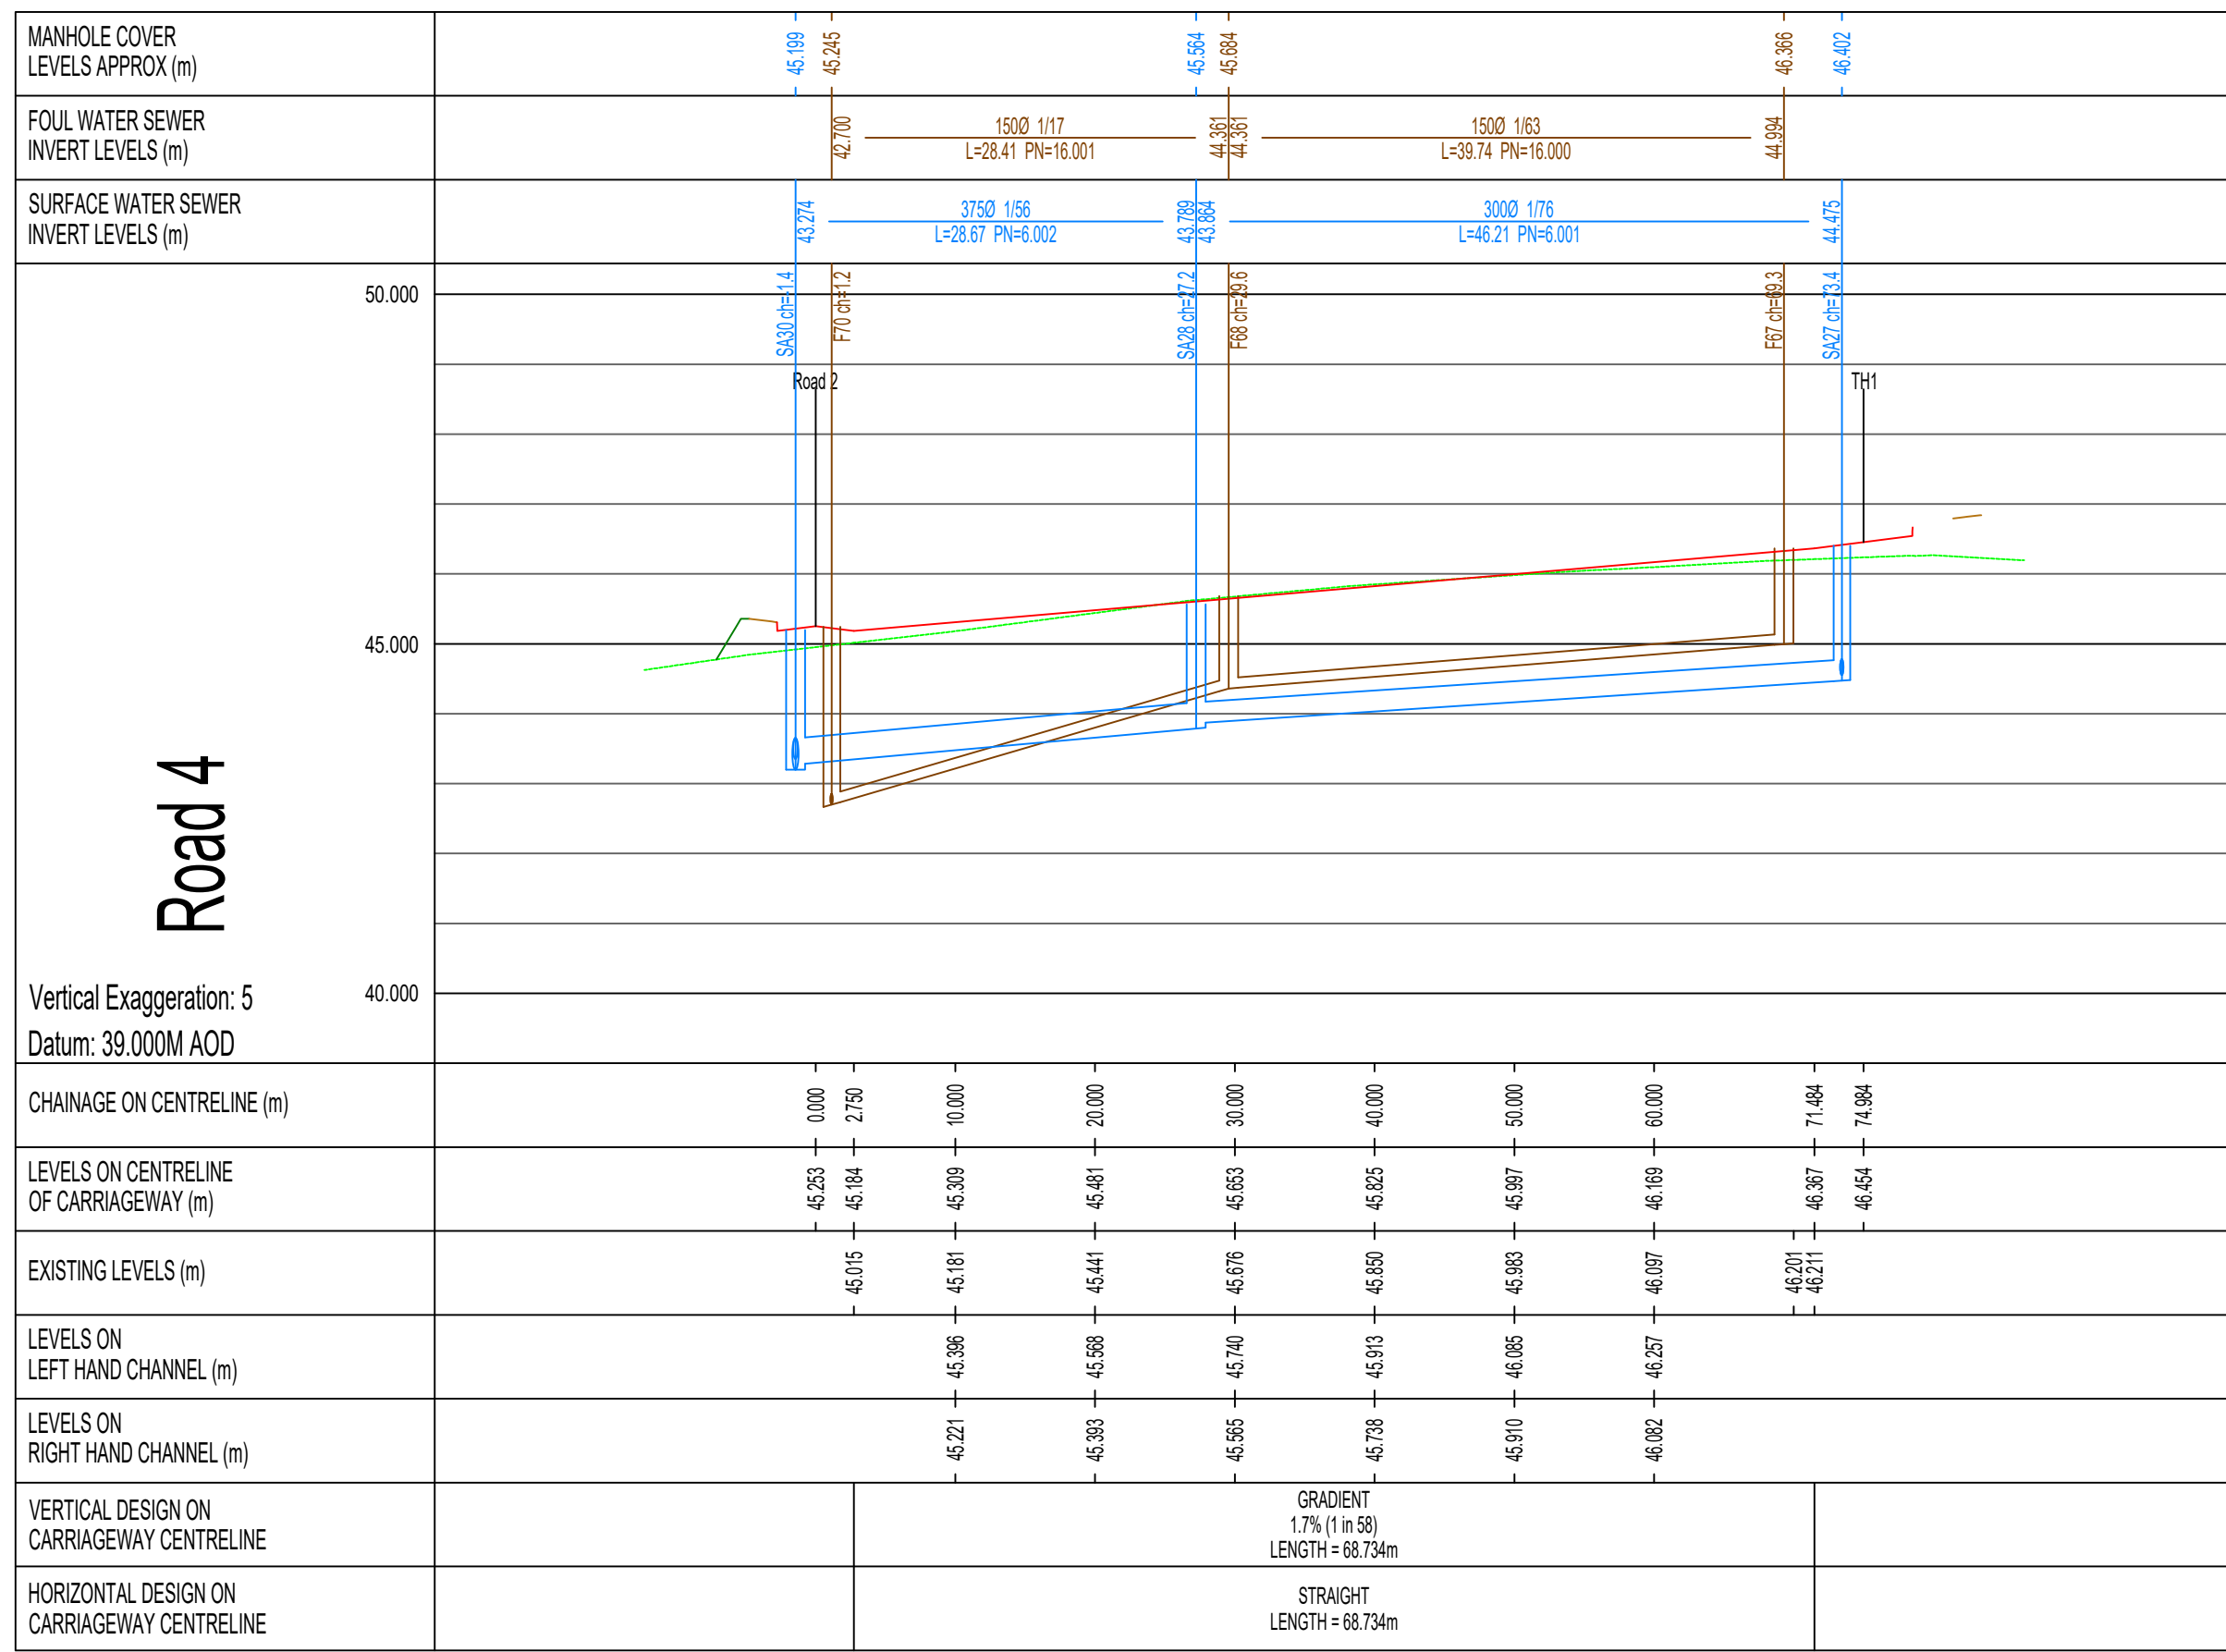
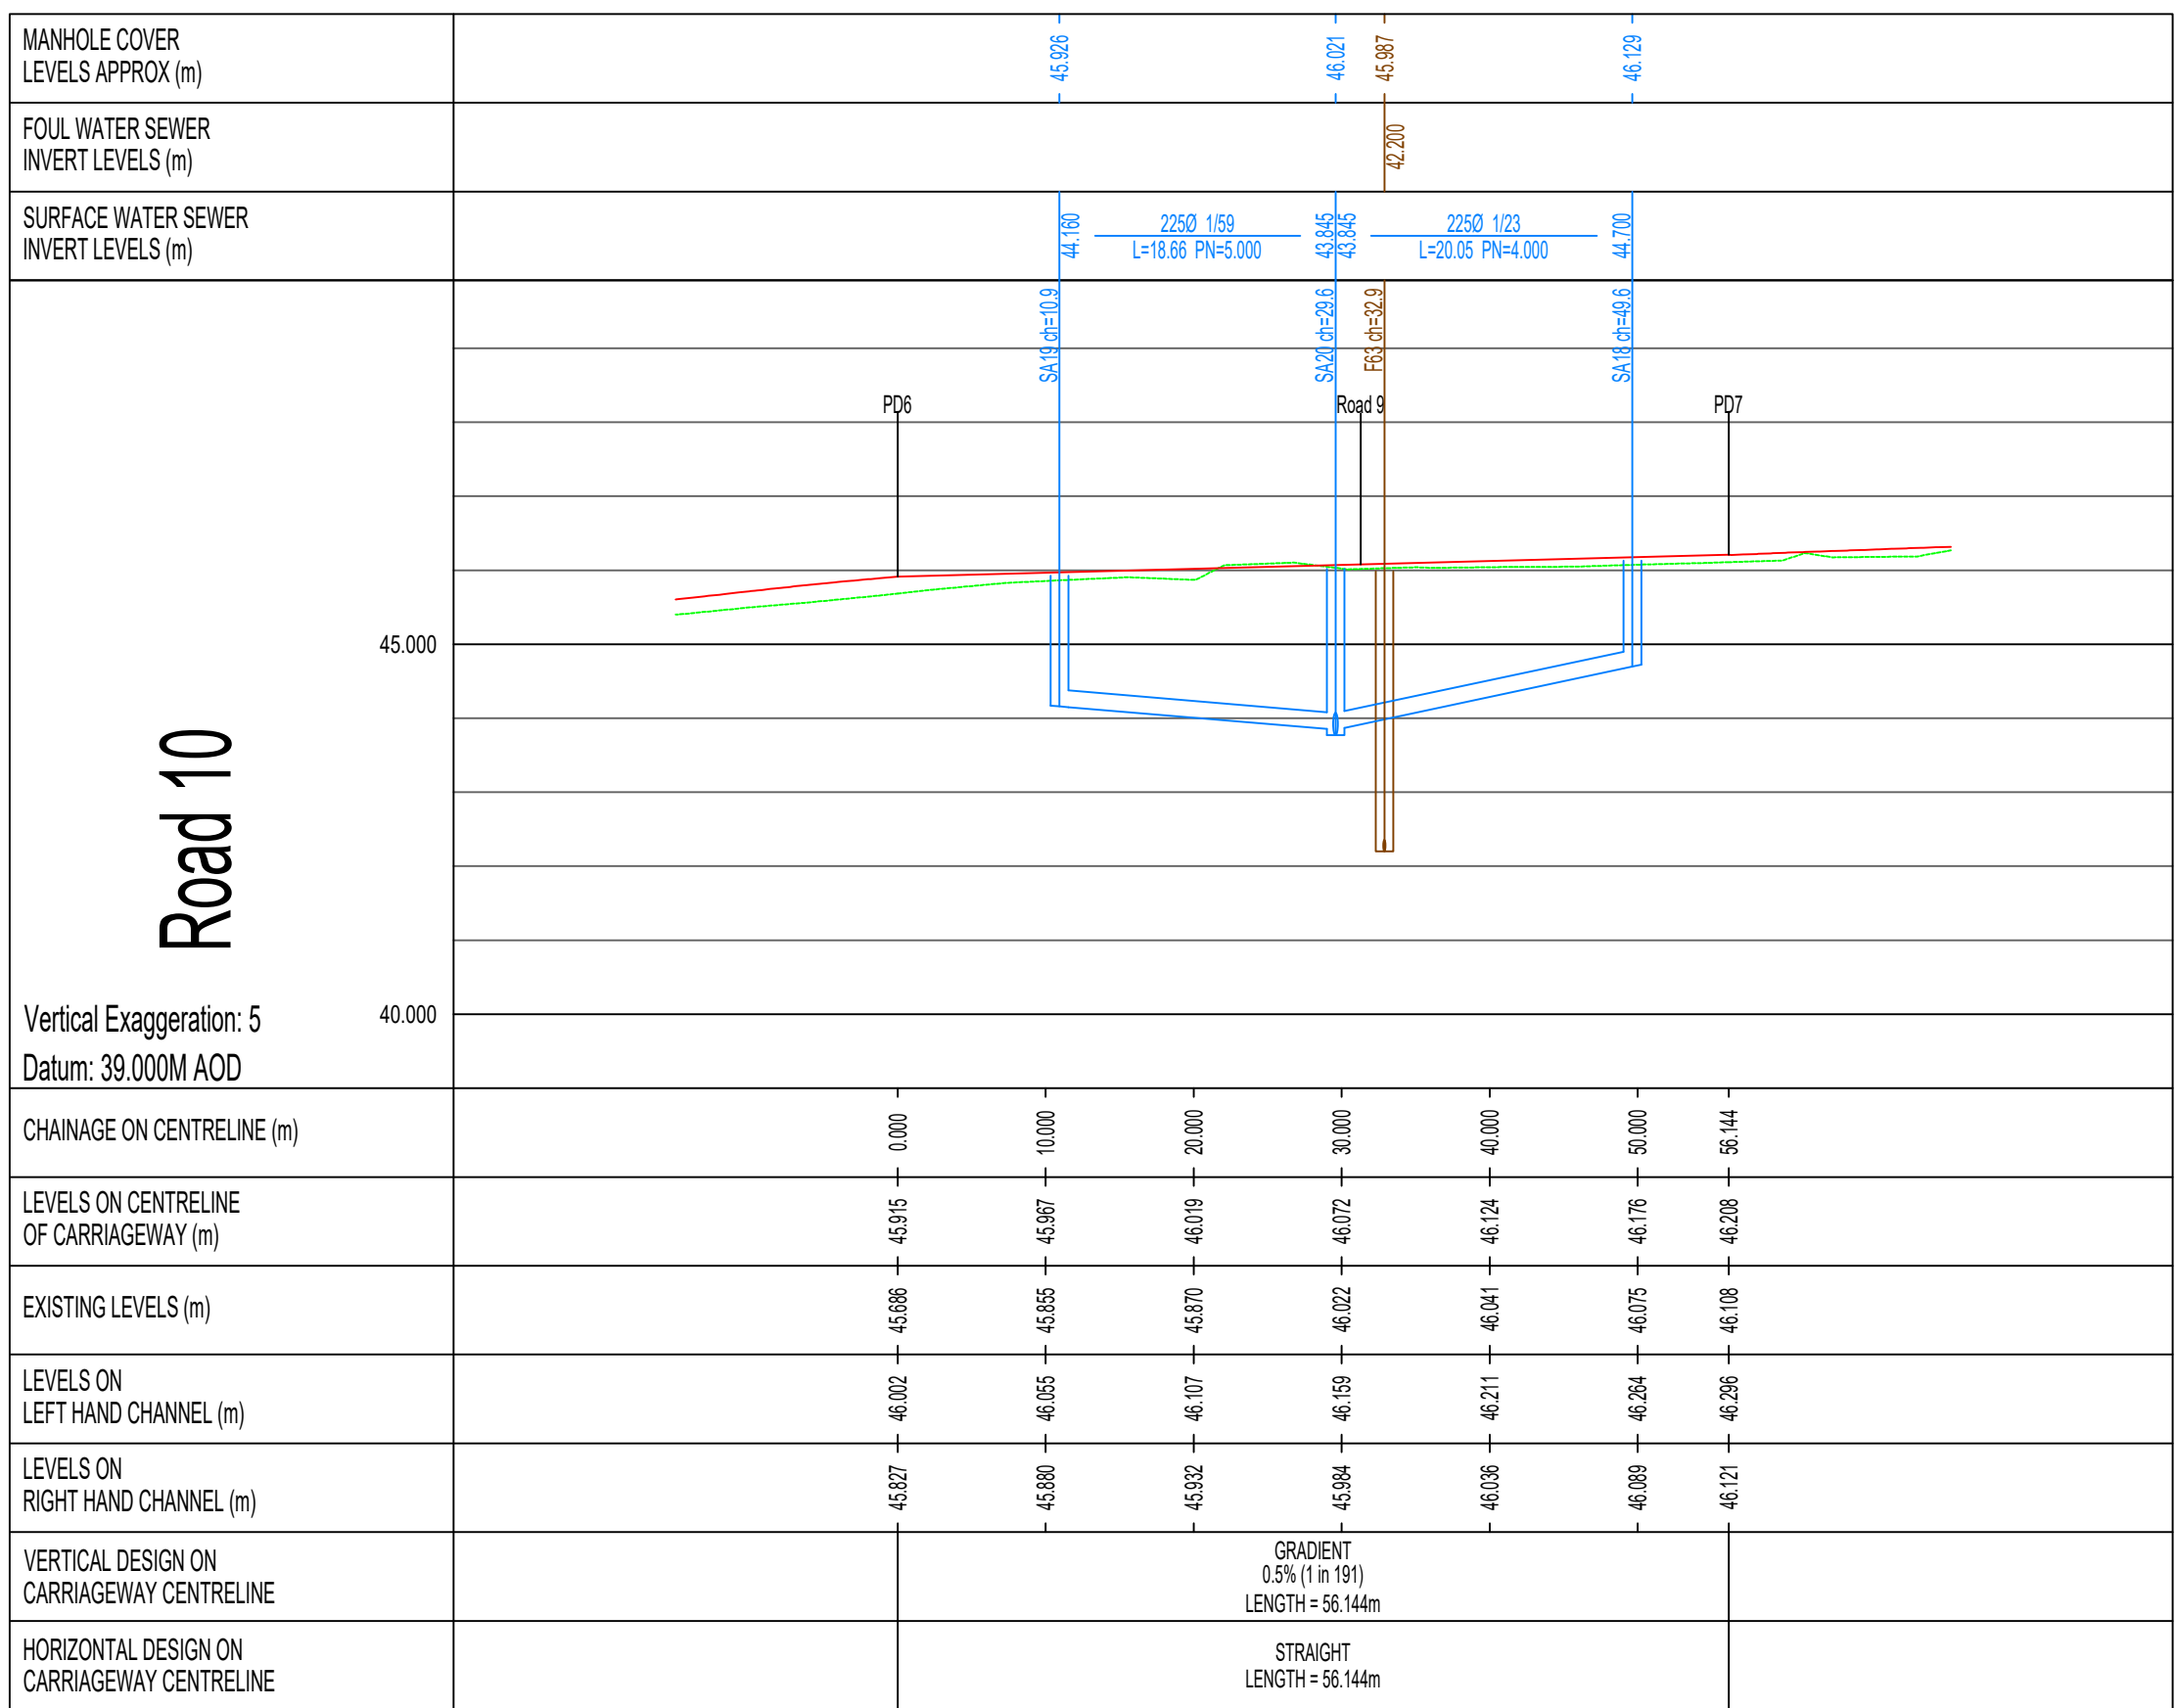
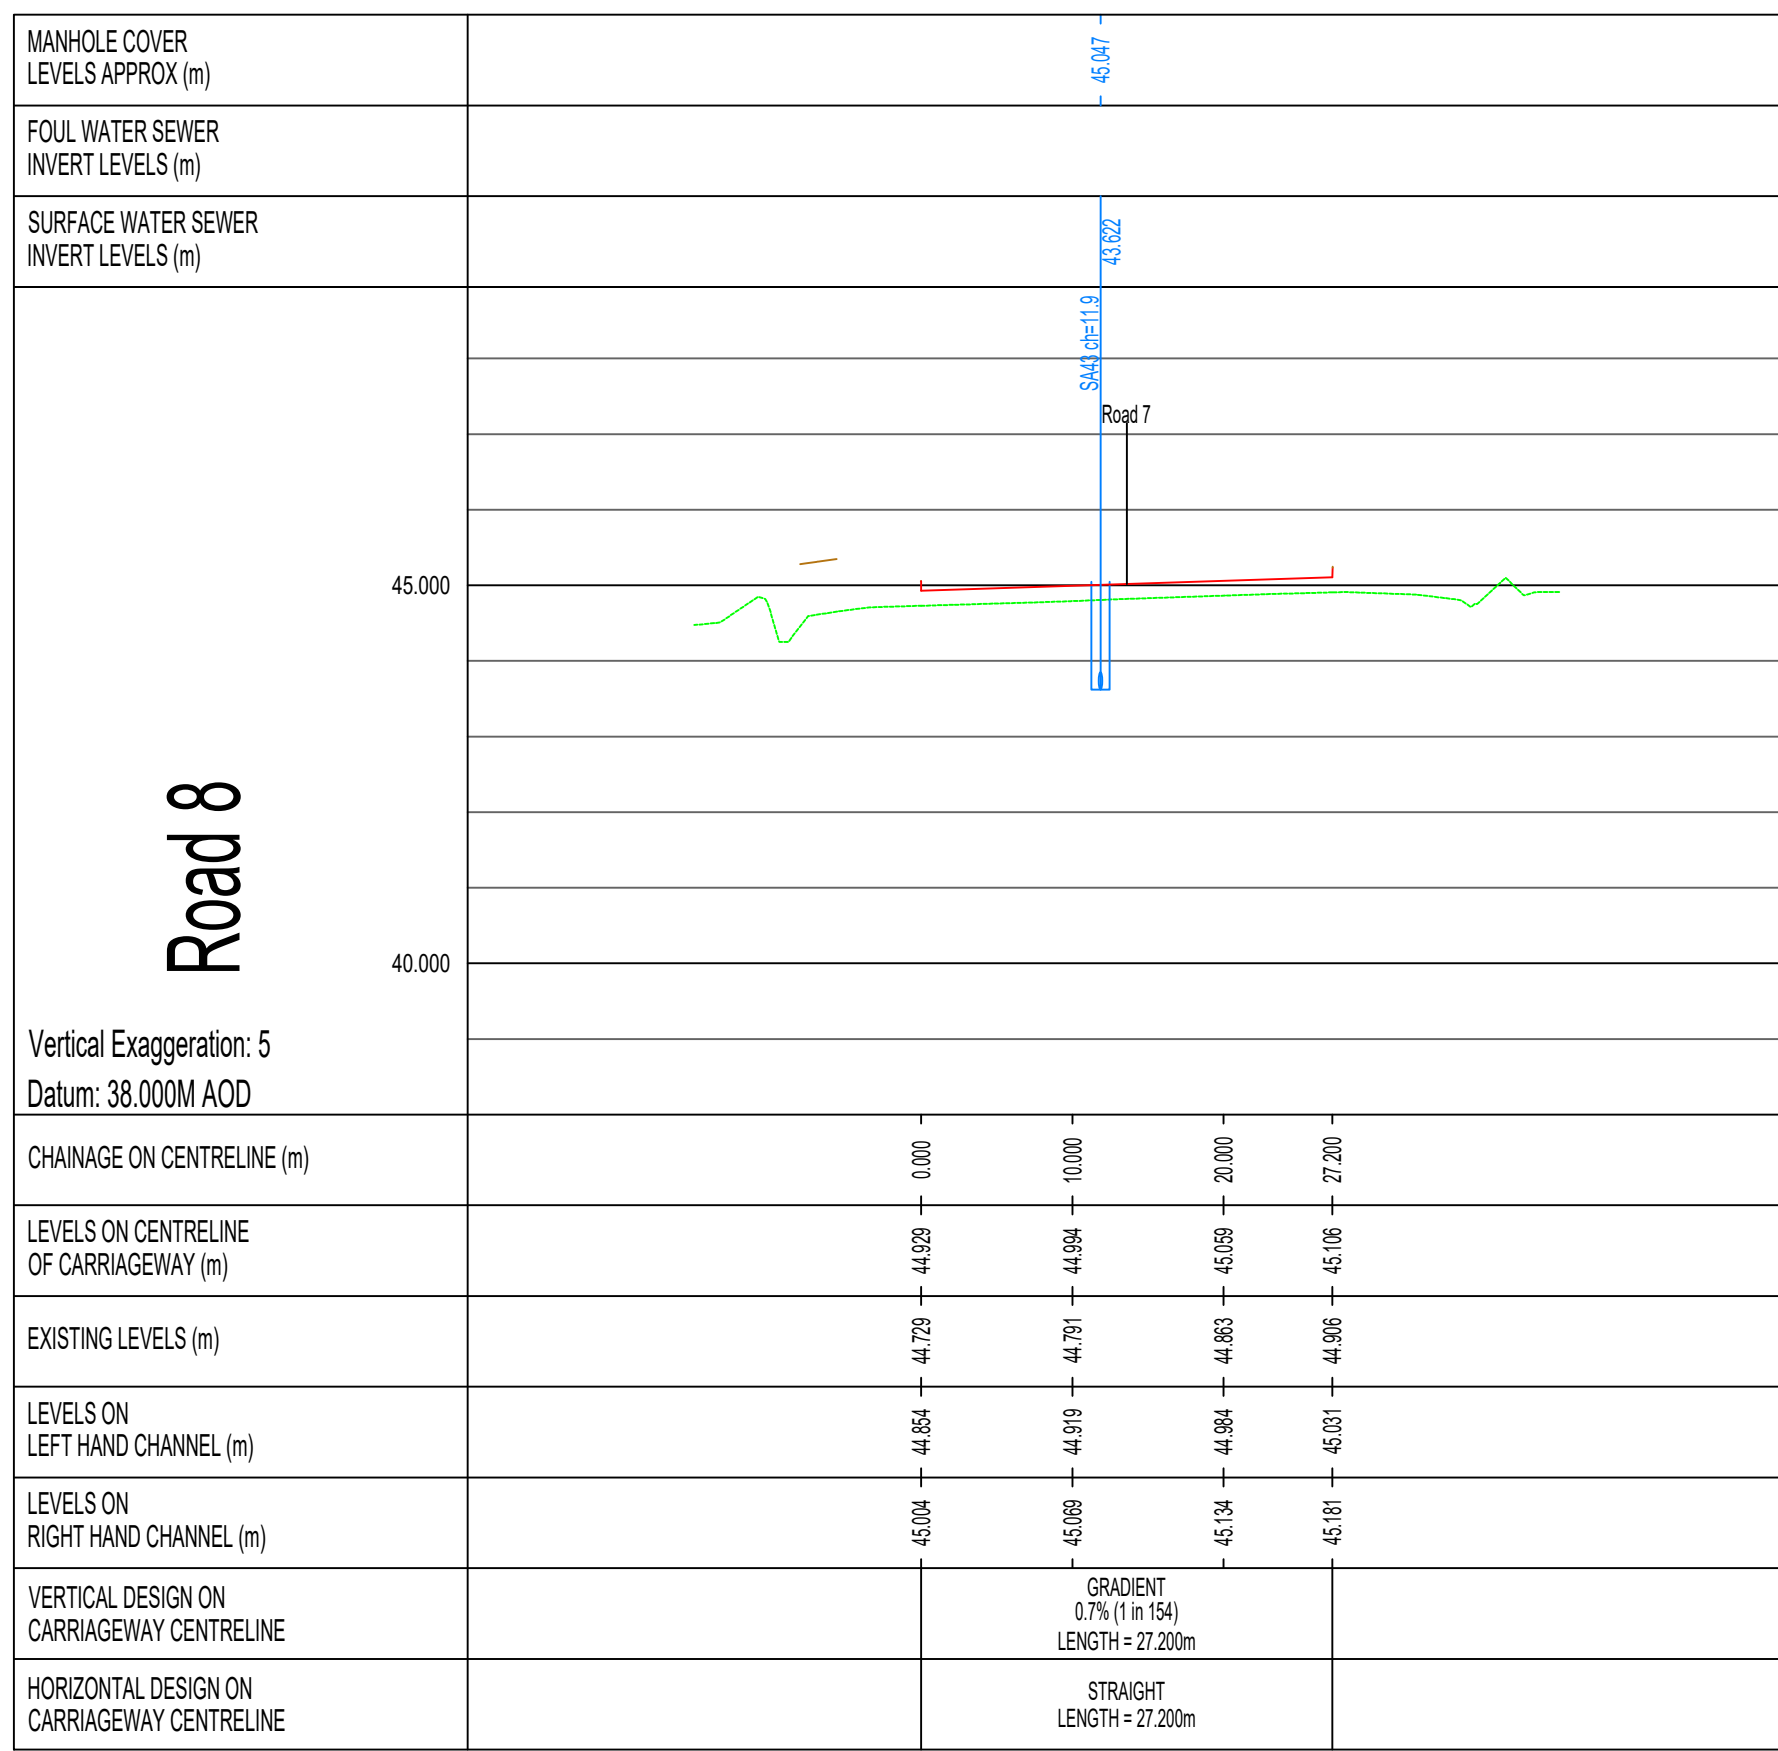


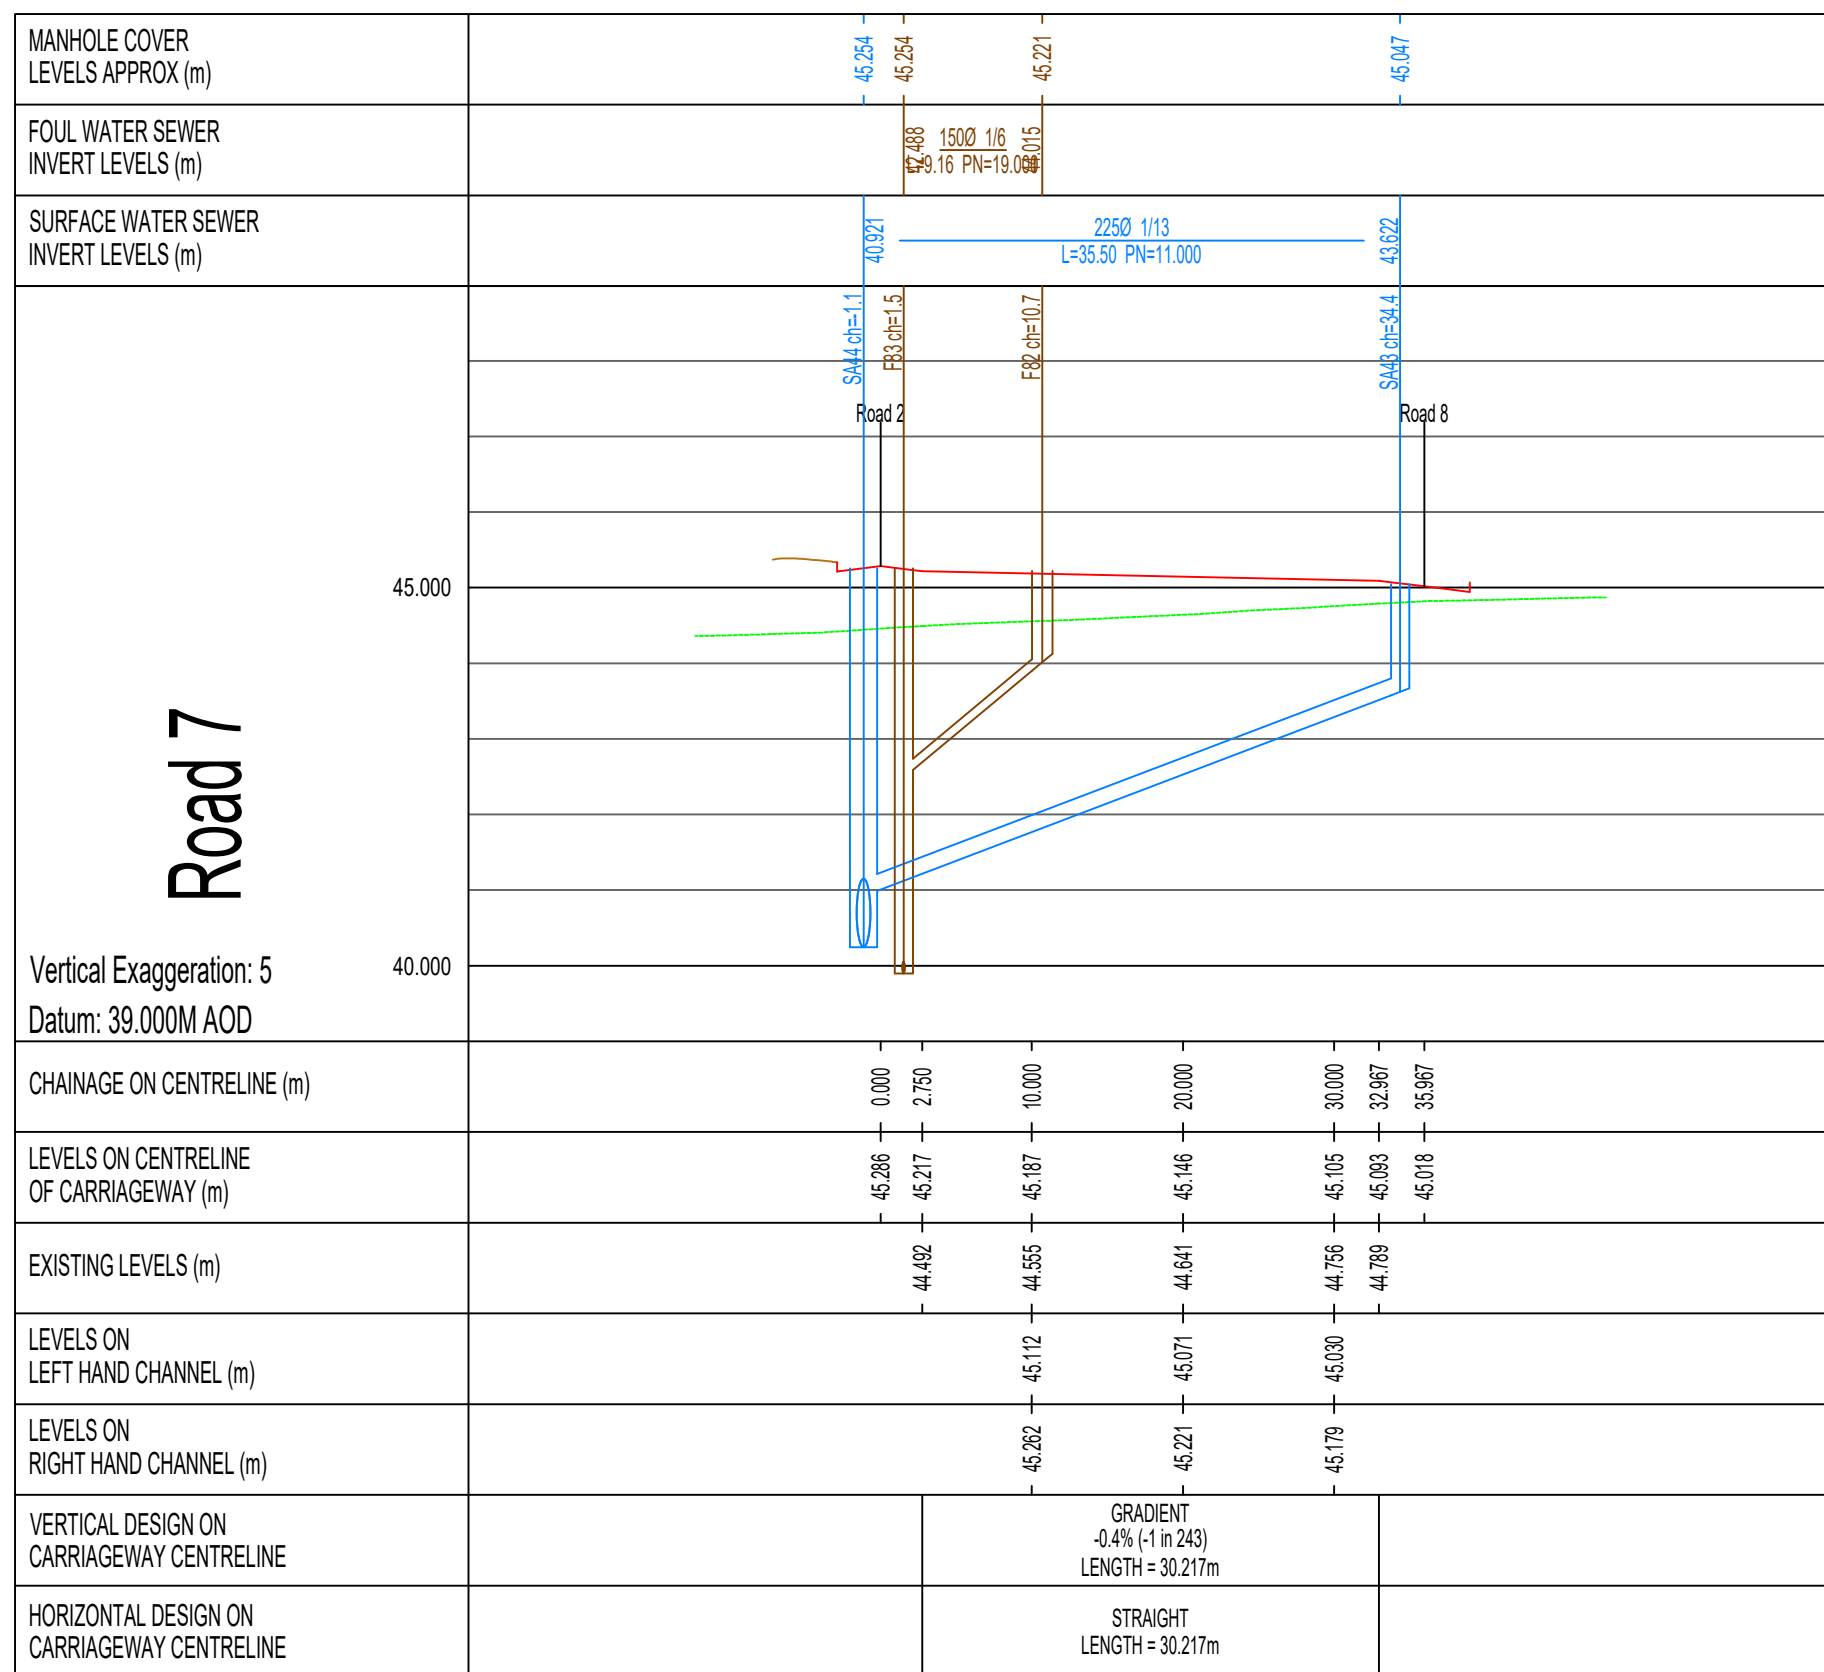

NOTES

- All works to be adopted under a Section 104 Agreement shall be carried out in accordance with 'Sewers for Adoption' 4th Edition & Wessex Water's requirements
- All works to be adopted under a Section 104 Agreement shall be carried out in accordance with the Melksham Council Design Guide.
- By Not Scale
- This drawing is to be read in conjunction with and checked against all other drawings, Engineering Details, specification and any structural, geotechnical or other specialist document provided.
- A 1% gradient represents a rise of 1m in 100m
- Left and right hand channels are on the left and right side respectively, when viewing of Channel from and looking along the road.
- Pipe sizes are shown in millimetres and levels shown in metres AOD.
- All pipes to have flexible joints with granular bed and surround (Class 5 bedding a min of 150mm granular bed and sealed with 200mm min stone placed unless otherwise stated. Where cover under roads or vehicular access areas is less than 1200mm a concrete surround should be used in accordance with Wessex Water details.
- All pipe runs connecting to pipes including connections to existing sewers are to be S400 to S450, unless otherwise noted.
- All pipe runs connecting to culverts are to be invert to invert, unless otherwise noted.
- All pipes to be either:
 - Unfilled Clay pipes to EN250-1 with pipe end crushing strength / class no. as follows:
 - 100mm - 40 kN/m² / s/s
 - 150mm - 40 kN/m² / s/s
 - 225mm - 45 kN/m² / Class 200
 - 300mm - 72 kN/m² / Class 240
 - Concrete pipes to BS5911 Class 120.

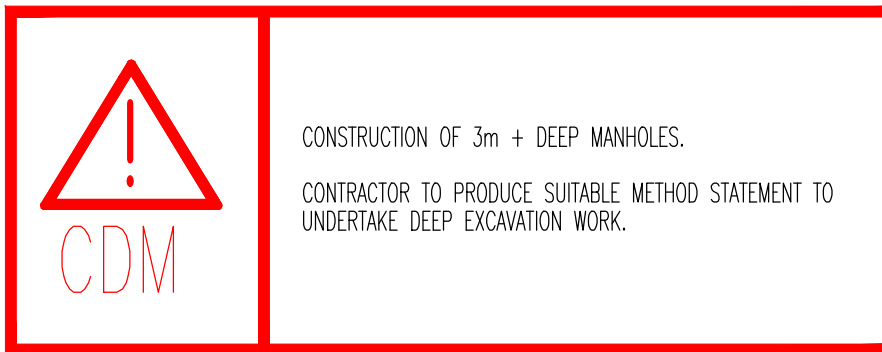

10/06/25 Updated to latest layout

Revision:

Project: Blackmore Farm Melksham

Client:

Drawing: Proposed Highway Longsections

Scale: 1:500 @ A0 Date: December 2025 Drawn by: NL

Drawing No: 10466 - 102 - 03 Rev: A

PHOENIX DESIGN Partnership Ltd.

Unit 3, Westway Garage, Melksham, Bath BA2 3PR

Unit Three, Main Corner Business Park, Upper Road, Farnborough, CP12 3BE, tel: 025 266 0771 email: enquiries@phoenixdesign.co.uk www.phoenixdesign.co.uk

This drawing is the copyright of Phoenix Design Partnership Ltd. No liability will be accepted for amendments by others to either the printed or digital format.

Orig Status: PLANNING