


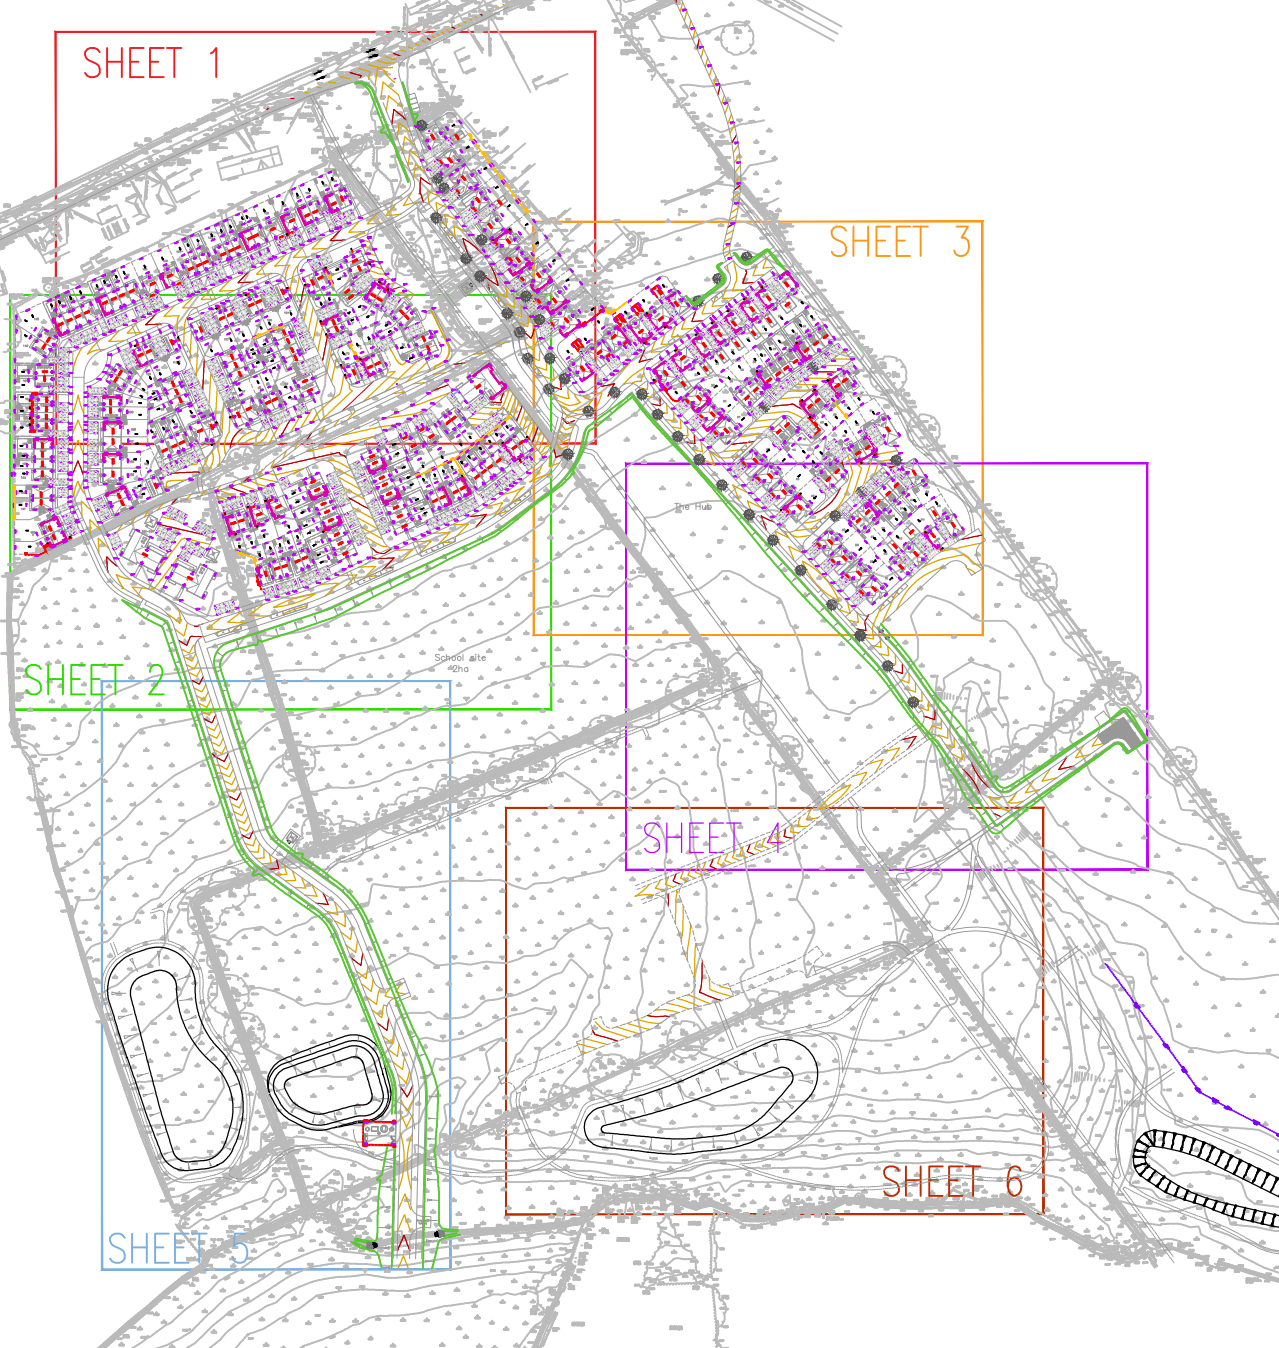


GENERAL NOTES

1. DO NOT SCALE
2. THE CONTRACTOR IS TO CHECK AND VERIFY ALL BUILDINGS AND SITE DIMENSIONS AND LEVELS, INCLUDING SEWER INVERT LEVELS, BEFORE WORKS START ON SITE. THE CONTRACTOR IS TO COMPLY IN ALL ASPECTS WITH THE CURRENT BUILDING LEGISLATION, BRITISH STANDARDS, BUILDING REGULATIONS ETC.
3. POSITIONS OF EXISTING SERVICES/STATUTORY UNDERTAKERS APPARATUS ADJACENT TO OR CROSSING PROPOSED EXCAVATIONS ARE TO BE CHECKED BY THE CONTRACTOR PRIOR TO STARTING WORK
4. THIS DRAWING IS TO BE READ IN CONJUNCTION WITH AND CHECKED AGAINST ALL OTHER DRAWINGS, ENGINEERING DETAILS, SPECIFICATION AND ANY STRUCTURAL, GEOTECHNICAL OR OTHER SPECIALIST DOCUMENT PROVIDED.
5. ANY ANOMALY OR CONTRADICTION BETWEEN ANY OF THE ABOVE IS TO BE REPORTED TO THE DEVELOPER.
6. ALL WORKS FOR ADOPTION UNDER A SECTION 104 AGREEMENT SHALL BE CARRIED OUT TO THE NATIONAL DESIGN GUIDE AND THE REQUIREMENTS OF THE LOCAL WATER AUTHORITY.

PLANNING KEY

- PROPOSED SPOT LEVEL
- PROPOSED FINISHED FLOOR LEVEL
- PROPOSED RETAINING WALL (HEIGHT SHOWN IS REQUIRED RETENTION AND DOES NOT INCLUDE HEIGHT OF BOUNDARY WALLS OR FENCES)
- SLAB ON EDGE/ GRAVEL BOARD
- PROPOSED UNDERBUILD BELOW BAND COURSE
- TANKING
- 1:3 BATTER SLOPE

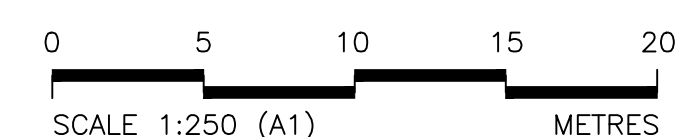

SCALE 1:250 (A1)

B 03.07.26 PLANNING
R 13.01.26 MARKS DRAINAGE ADDED

Project: Blackmore Farm
Client: Melksham

DAVID WILSON HOMES
BUILDERS & DEVELOPERS

Drawing: Phase 1 Site Wide Levels - Highways
Sheet 5

Scale: 1:250 @ A0 Date: March 2026 Drawn by: HL

Drawing No: 10466 - 105 - 05 Rev: B

PHOENIX DESIGN
Partnership Ltd.
Unit 5, Watkyns Garage,
Mansfield Road, B24 7PA
Tel: 01971 478900
email: enquiries@phoenixdesign.co.uk www.phoenixdesign.co.uk

This drawing is the copyright of Phoenix Design Partnership Ltd. No liability will be accepted for amendments by others to either the printed or digital format.

Dwg Status: **PLANNING**