



Existing Elevations

- 1:100 on A4

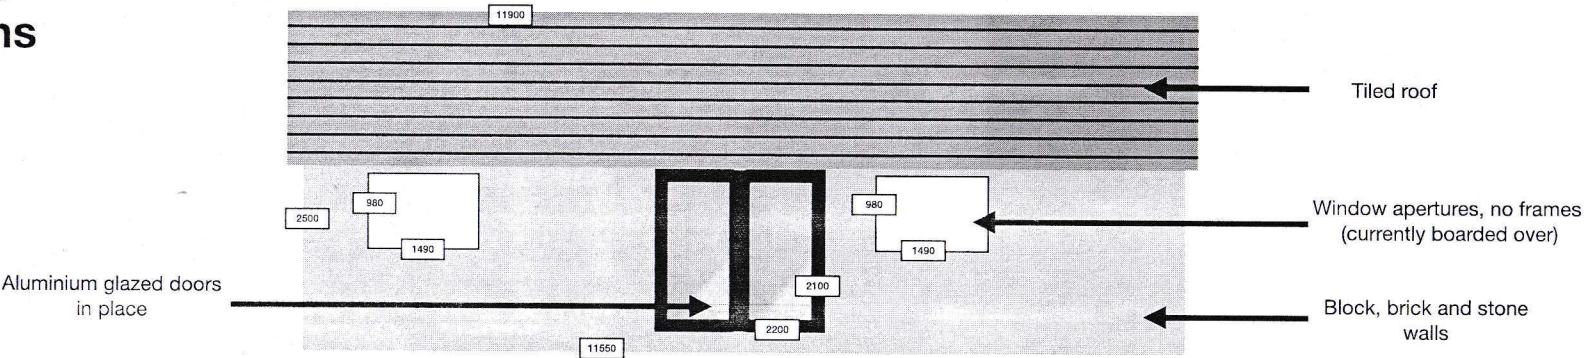

Existing South Elevation

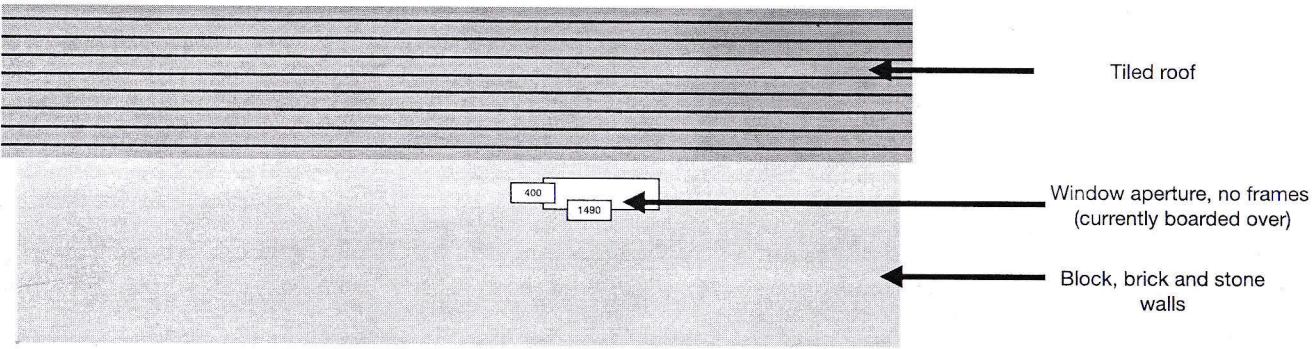

Existing North Elevation

Revision v2
Date 24 June 2026

