


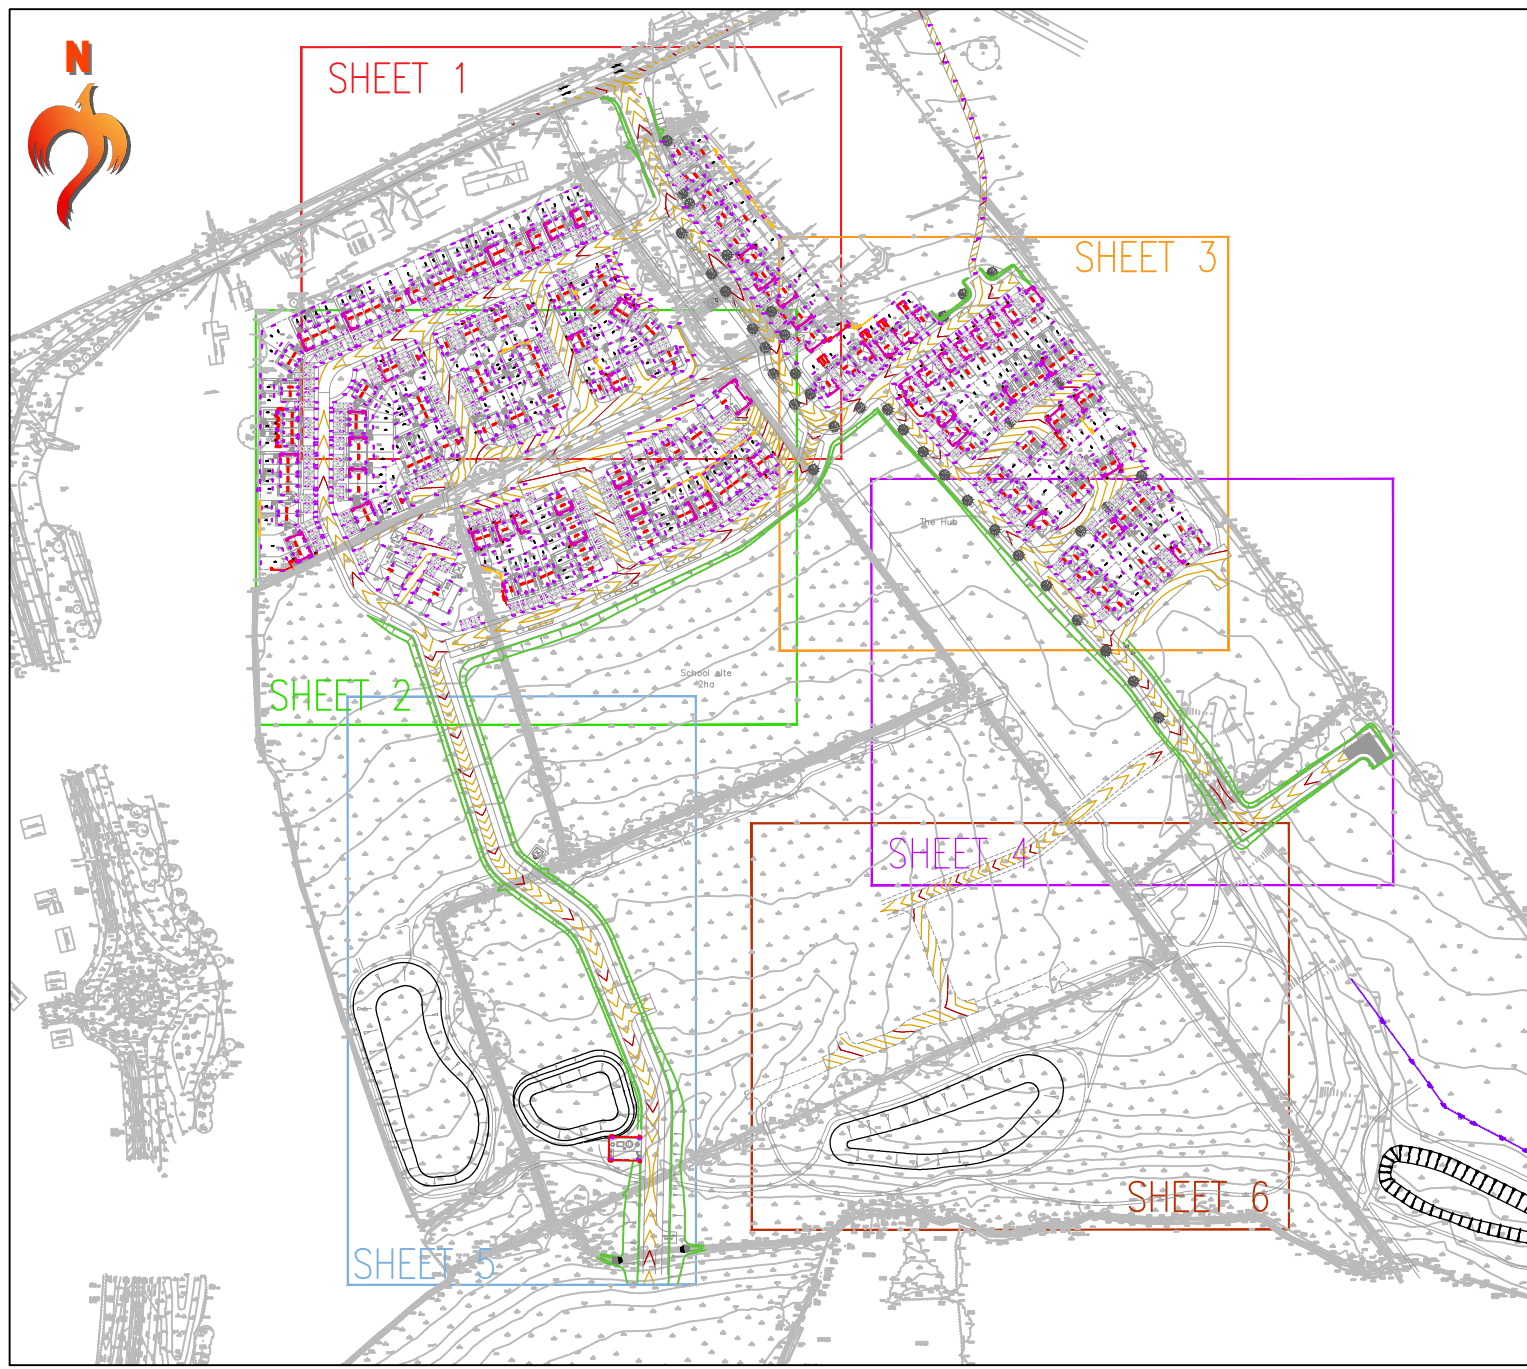

- GENERAL NOTES**
1. DO NOT SCALE
 2. THE CONTRACTOR IS TO CHECK AND VERIFY ALL BUILDINGS AND SITE DIMENSIONS AND LEVELS, INCLUDING SEWER INVERT LEVELS, BEFORE WORKS START ON SITE. THE CONTRACTOR IS TO COMPLY IN ALL ASPECTS WITH THE CURRENT BUILDING LEGISLATION, BRITISH STANDARDS, BUILDING REGULATIONS ETC.
 3. POSITIONS OF EXISTING SERVICES/STATUTORY UNDERTAKERS APPARATUS ADJACENT TO OR CROSSING PROPOSED EXCAVATIONS ARE TO BE CHECKED BY THE CONTRACTOR PRIOR TO STARTING WORK
 4. THIS DRAWING IS TO BE READ IN CONJUNCTION WITH AND CHECKED AGAINST ALL OTHER DRAWINGS, ENGINEERING DETAILS, SPECIFICATION AND ANY STRUCTURAL, GEOTECHNICAL OR OTHER SPECIALIST DOCUMENT PROVIDED.
 5. ANY ANOMALY OR CONTRADICTION BETWEEN ANY OF THE ABOVE IS TO BE REPORTED TO THE DEVELOPER.
 6. ALL WORKS FOR ADOPTION UNDER A SECTION 104 AGREEMENT SHALL BE CARRIED OUT TO THE NATIONAL DESIGN GUIDE AND THE REQUIREMENTS OF THE LOCAL WATER AUTHORITY.

PLANNING KEY

- +00.000 PROPOSED SPOT LEVEL
00.000 PROPOSED FINISHED FLOOR LEVEL
2.5m RETENTION WALL (HEIGHT SHOWN IS REQUIRED RETENTION AND DOES NOT INCLUDE HEIGHT OF BOUNDARY WALLS OR FENCES)
SLAB ON EDGE/ GRAVEL BOARD
PROPOSED UNDERBUILD BELOW BAND COURSE
TANKING
1:3 BATTER SLOPE

0 5 10 15 20
SCALE 1:250 (A1)
METRES

B 03.07.28 PLANNING
A 13.07.28 WMS DRAINAGE ADDED
Revision:

Project: Blackmore Farm
Melksham

Client:

DAVID WILSON HOMES
PARTNERSHIP LTD.

Drawing: Phase 1 Site Wide Levels - Highways
Sheet 3

Scale: 1:250 @ A0 Date: March 2018 Drawn by: AL

Drawing No: 10466 - 105 - 03 Rev: A

PHOENIX DESIGN
Partnership Ltd.
Unit 9, Whitway Garage,
Marketway, East S.O. 20th
Tel: 01753 616600
email: enquiries@phoenixdesign.co.uk
www.phoenixdesign.co.uk

This drawing is the copyright of Phoenix Design Partnership Ltd. No liability will be accepted for amendments by others to either the printed or digital format

Dwg Status: **PLANNING**