



Proposed Elevations

- 1:100 on A4

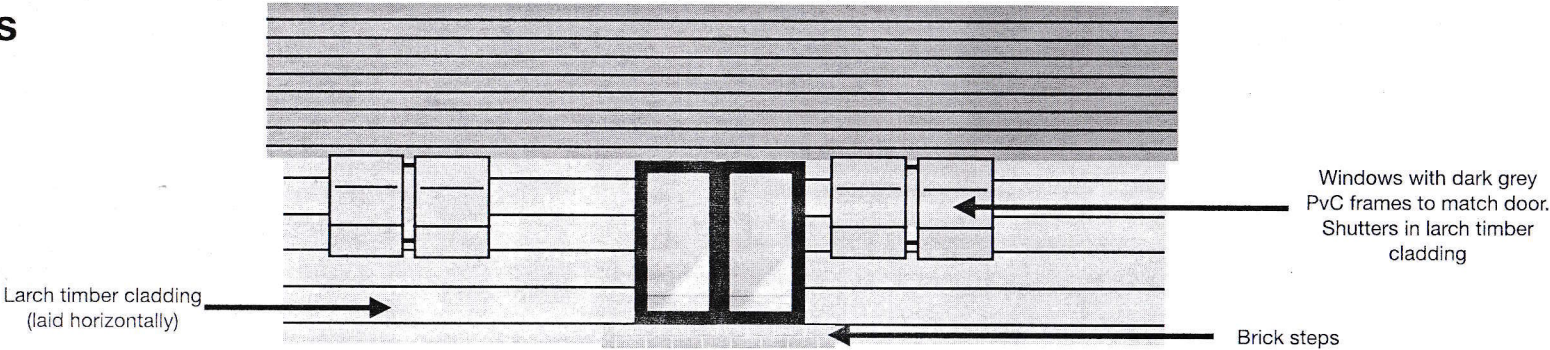

Proposed South Elevation

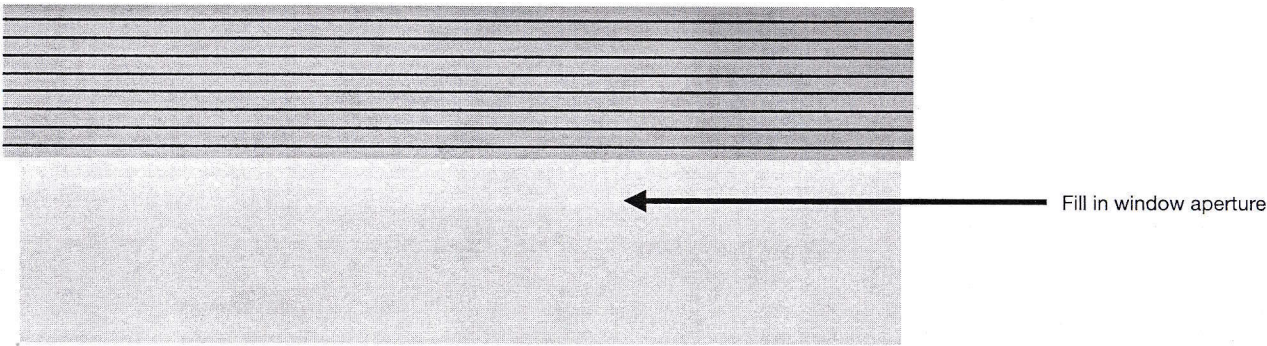

Proposed North Elevation

Revision v2
Date 24 June 2026

