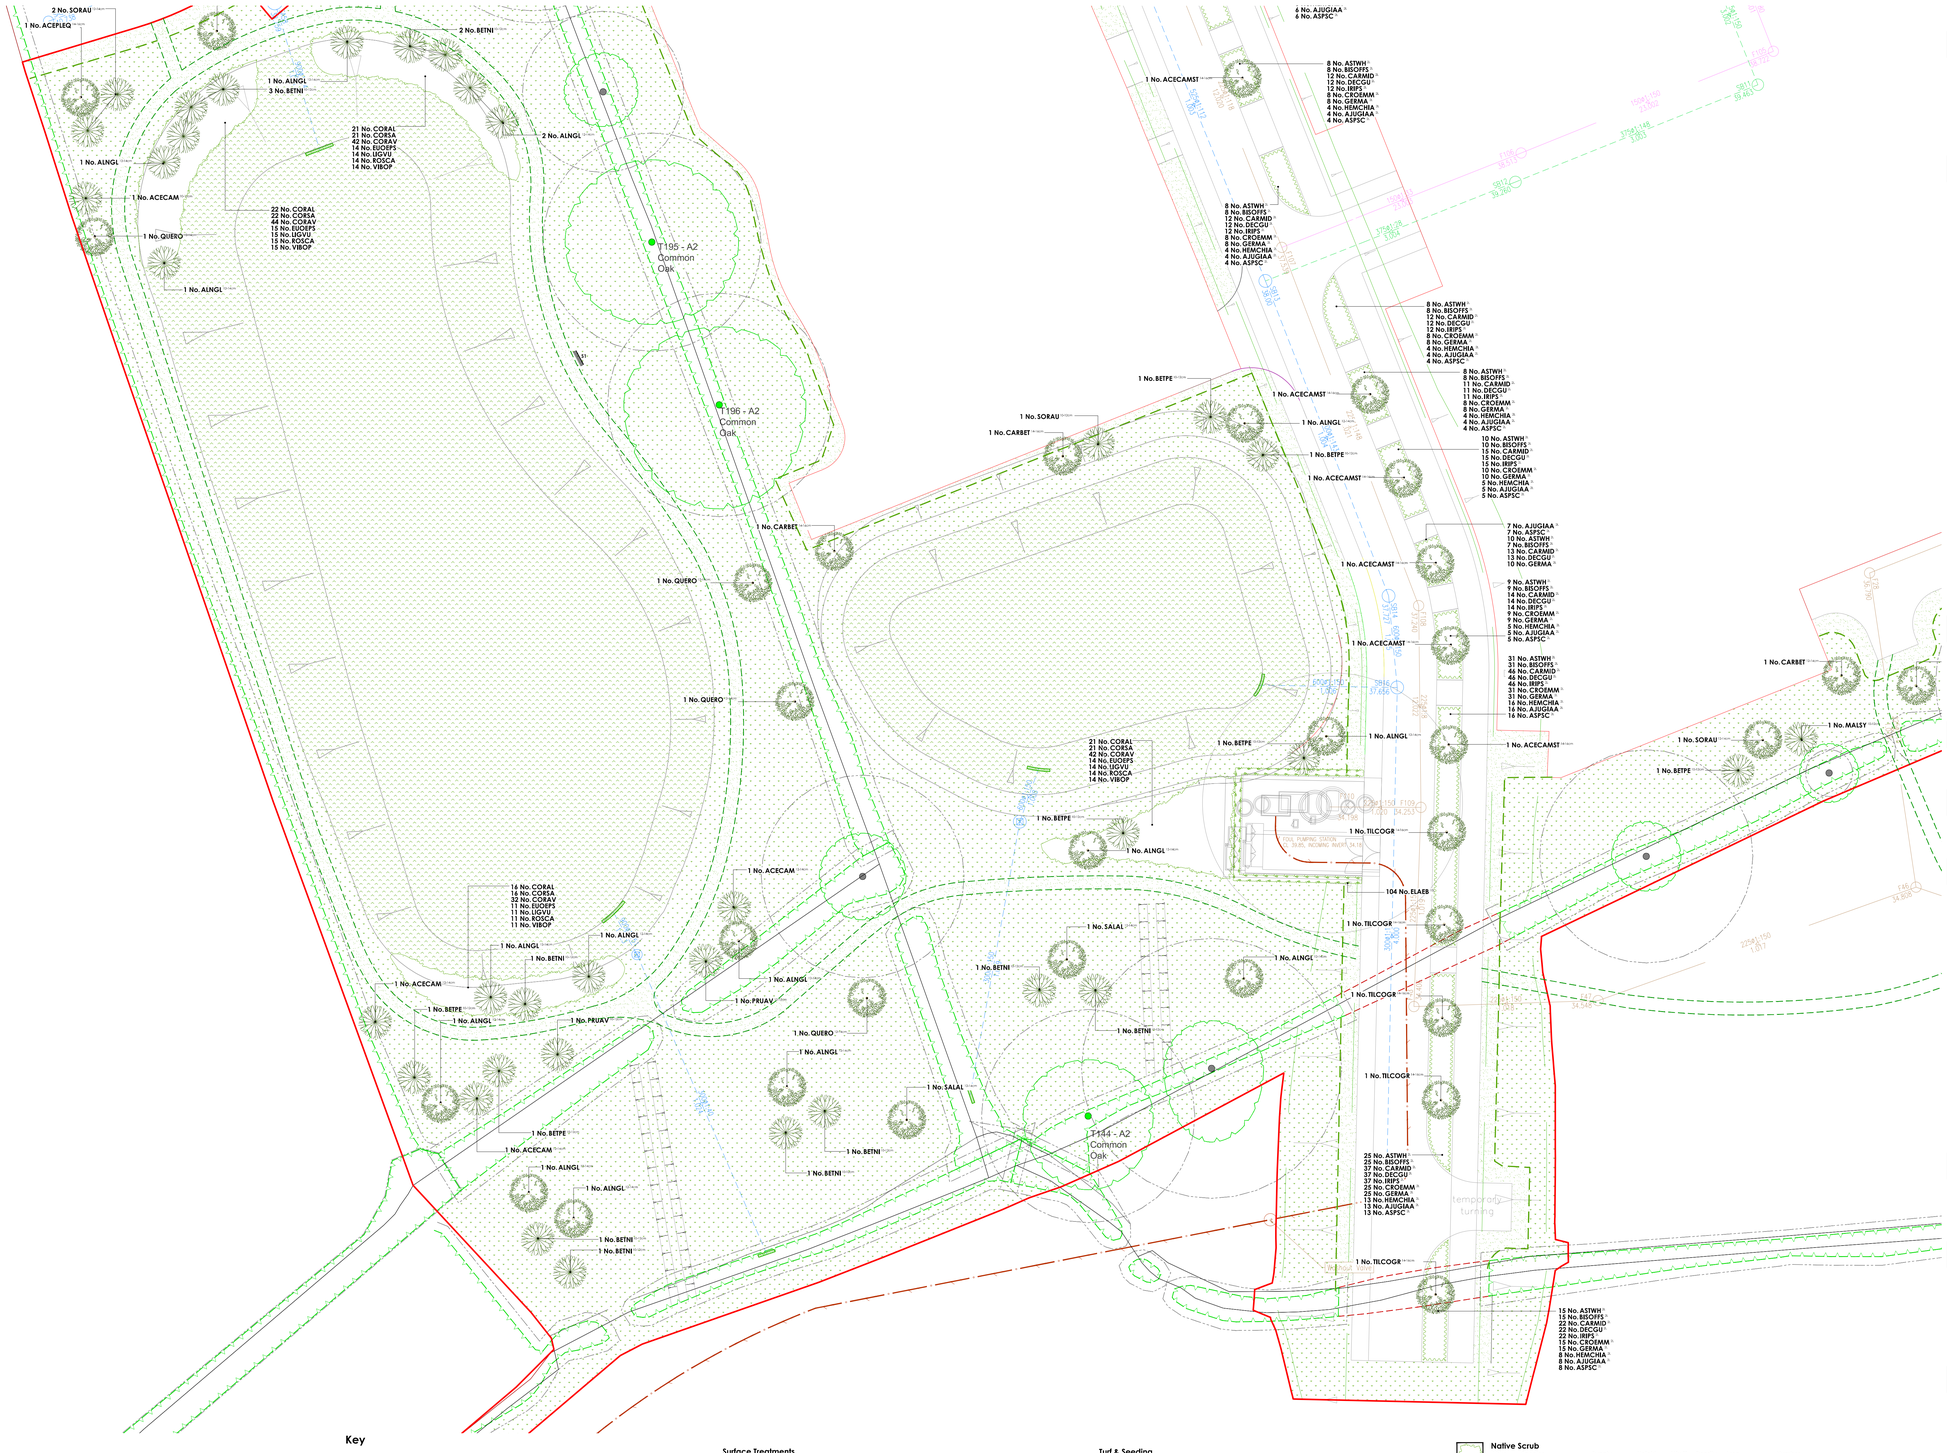


Plant Schedule

Trees - Plots

Abbr	Species	Supply	Size	Girth	Number
AMARH	Amelanchier arborea 'Robin Hill'	HStd: RB	350-425cm	12-14cm	19
AMEBA	Amelanchier 'Ballerina'	HStd: RB	350-425cm	12-14cm	10
BETJACA	Betula utilis jacquemontii	HStd: RB	350-425cm	12-14cm	6
CERCAPP	Cercis canadensis 'Forest Pansy'	HStd: RB	350-425cm	12-14cm	3
LIGLUES	Ligustrum lucidum 'Excelsum Superbum'	HStd: RB	350-425cm	12-14cm	5
AMARH	Amelanchier arborea 'Robin Hill'	EHStd: RB	425-600cm	14-16cm	10
BETJACA	Betula utilis jacquemontii	EHStd: RB	425-600cm	14-16cm	5
GLETRSU	Gleditsia triacanthos 'Sunburst'	EHStd: RB	425-600cm	14-16cm	26
MALTRI	Malus trilobata	EHStd: RB	425-600cm	14-16cm	6
PYRCACH	Pyrus calleryana 'Chanticleer'	EHStd: RB	425-600cm	14-16cm	4
					Total :94

Trees - Public Open Space

Abbr	Species	Supply	Size	Girth	Number
BETPE	Betula pendula	Std: BR	250-300cm	8-10cm	7
CARBET	Carpinus betulus	Std: BR	250-300cm	8-10cm	6
MALSY	Malus sylvestris	Std: BR	250-300cm	8-10cm	2
PRUAV	Prunus avium	Std: BR	250-300cm	8-10cm	4
SORAU	Sorbus aucuparia	Std: BR	250-300cm	8-10cm	7
ACECAM	Acer campestre	SStd: BR	300-350cm	10-12cm	10
ACEKINA	Acer platanoides 'Crimson King'	SStd: BR	300-350cm	10-12cm	2
ACEPL	Acer platanoides	SStd: BR	300-350cm	10-12cm	10
BETNI	Betula nigra	SStd: BR	300-350cm	10-12cm	16
BETPE	Betula pendula	SStd: BR	300-350cm	10-12cm	13
MALJD	Malus 'John Downie'	SStd: BR	300-350cm	10-12cm	3
MALSY	Malus sylvestris	SStd: BR	300-350cm	10-12cm	4
PRUAV	Prunus avium	SStd: BR	300-350cm	10-12cm	11
PRUPLEA	Prunus avium 'Plena'	SStd: BR	300-350cm	10-12cm	12
SORAU	Sorbus aucuparia	SStd: BR	300-350cm	10-12cm	4
SORTO	Sorbus torminalis	SStd: RB	300-350cm	10-12cm	4
ACECAM	Acer campestre	HStd: RB	350-425cm	12-14cm	7
ALNGL	Alnus glutinosa	HStd: RB	350-425cm	12-14cm	20
CARBET	Carpinus betulus	HStd: RB	350-425cm	12-14cm	8
FAGSY	Fagus sylvatica	HStd: RB	350-425cm	12-14cm	4
QUEPE	Quercus petraea	HStd: RB	350-425cm	12-14cm	2
QUERO	Quercus robur	HStd: RB	350-425cm	12-14cm	10
SALAL	Salix alba	HStd: RB	350-425cm	12-14cm	2
SORAU	Sorbus aucuparia	HStd: RB	350-425cm	12-14cm	6
SORAUCR	Sorbus aucuparia 'Cardinal Royal'	HStd: RB	350-425cm	12-14cm	3
SORTO	Sorbus torminalis	HStd: RB	350-425cm	12-14cm	4
ACECAMST	Acer campestre 'Streetwise'	EHStd: RB	425-600cm	14-16cm	16
ACEPLEQ	Acer platanoides 'Emerald Queen'	EHStd: RB	425-600cm	14-16cm	11
ALNGLLA	Alnus glutinosa 'Laciniata'	EHStd: RB	425-600cm	14-16cm	8
BETJACA	Betula utilis jacquemontii	EHStd: RB	425-600cm	14-16cm	5
CARBET	Carpinus betulus	EHStd: RB	425-600cm	14-16cm	18
CARBETFF	Carpinus betulus 'Frans Fontaine'	EHStd: RB	425-600cm	14-16cm	12
COCOL	Corylus colurna	EHStd: RB	425-600cm	14-16cm	7
JUGRE	Juglans regia	EHStd: RB	425-600cm	14-16cm	5
MALEV	Malus 'Everestie'	EHStd: RB	425-600cm	14-16cm	5
PRUAVPL	Prunus avium 'Plena'	EHStd: RB	425-600cm	14-16cm	10
QUERO	Quercus robur	EHStd: RB	425-600cm	14-16cm	3
SORAUAS	Sorbus aucuparia 'Asplenifolia'	EHStd: RB	425-600cm	14-16cm	11
TILCOGR	Tilia cordata 'Greenspire'	EHStd: RB	425-600cm	14-16cm	14
ACEDEBA	Acer platanoides 'Deborah'	EHStd: RB	450-625cm	16-18cm	2
ACEFRAB	Acer x freemonii 'Autumn Blaze'	EHStd: RB	450-625cm	16-18cm	14
ACEPLEQ	Acer platanoides 'Emerald Queen'	EHStd: RB	450-625cm	16-18cm	3
QUEPETA	Quercus petraea	EHStd: RB	450-625cm	16-18cm	10
TILCO	Tilia cordata	EHStd: RB	450-625cm	16-18cm	15
TILCORA	Tilia cordata 'Rancho'	EHStd: RB	450-625cm	16-18cm	3
					Total :353

Trees - Orchard

Abbr	Species	Supply	Size	Girth	Number
APYBR	Apple 'Bramley'	Std: Rootstock M25	200-300cm	8-10cm	21
APYEGR	Apple 'Egremont Russet'	Std: Rootstock M25	200-300cm	8-10cm	9
APYMNO	Apple 'Martin Nonpareil'	Std: Rootstock M25	200-300cm	8-10cm	17
APYWOP	Apple 'Worcester Pearmain'	Std: Rootstock M25	200-300cm	8-10cm	19
PEASDC	Pear 'Doyenne du Commice'	Std: Rootstock Quince A	200-300cm	8-10cm	7
PEAWB	Pear 'Worcester Black'	Std: Rootstock Quince A maiden	200-300cm	8-10cm	15
PEAWI	Pear 'Williams'	Std: Rootstock Quince A	200-300cm	8-10cm	4
PLUVI	Plum 'Victoria'	Std: Rootstock St Julien A	200-300cm	8-10cm	22
					Total :114

Specimen Shrubs

Abbr	Species	Pot Size	Height	Habit	Number
PHOAR	Phormium 'Amazing Red'	15L	80-100cm	Trp Clm	3
PHOJE	Phormium 'Jester'	15L	80-100cm	Trp Clm	5
PHOYEW	Phormium 'Yellow Wave'	25L	100-125cm	Trp Clm	2
PHOPKR	Photinia x fraseri 'Red Robin'	70-90L	250-300cm	HStd: 12-14cm	4
					Total :14

Single-Species Hedgerows

Abbr	Species	Pot Size	Height	Habit	Density	Length	Number
ELAEBVI	Elaeagnus ebbingei 'Viveleg'	10L	80-100cm	Bushy	0.4Ctr	38.28m	96
ELAEBCO	Elaeagnus ebbingei 'Compacta'	10L	80-100cm	Bushy	0.4Ctr	384.63m	977
ELAEB	Elaeagnus x ebbingei	10L	80-100cm	Bushy	0.4Ctr	476.32m	1209
PHOFRR	Photinia x fraseri 'Red Robin'		60-80cm	Bushy	0.4Ctr	88.19m	223
						Total :987.42m	Total :2505

Shrubs - Plots

Abbr	Species	Pot Size	Height	Habit	Density	Area	Number
AUCJA	Aucuba japonica	10L	60-80cm	Bushy	0.8Ctr	24.76m²	43
BRASU	Brachyglottis 'Sunshine'	10L	40-60cm	Bushy	0.7Ctr	92.02m²	221
CEATHR	Ceanothus thyrsiflorus repens	10L	40-60cm	Bushy	0.7Ctr	105.51m²	243
CHOAP	Choisya 'Aztec Pearl'	10L	40-60cm	Bushy	0.7Ctr	49.51m²	118
CHOTE	Choisya ternata	10L	60-80cm	Bushy	0.7Ctr	13.59m²	31
CHOTES	Choisya ternata 'Sundance'	10L	40-60cm	Bushy	0.7Ctr	160.8m²	375
CORALE	Cornus alba 'Elegantissima'	3L	60-80cm	Branched	0.8Ctr	21.32m²	38
ELAPUMA	Elaeagnus pungens 'Maculata'	10L	80-100cm	Bushy	0.8Ctr	28.2m²	48
EUOFOMG	Euonymus fortunei 'Emerald 'n' Gold'	10L	30-40cm	Bushy	0.7Ctr	167.46m²	398
EUOFOEG	Euonymus fortunei 'Emerald Gaiety'	10L	30-40cm	Bushy	0.7Ctr	66.62m²	160
FATJA	Fatsia japonica	10L	60-80cm	Bushy	0.8Ctr	10.99m²	18
GERJB	Geranium 'Johnson's Blue'	5L		Bushy	0.6Ctr	45.07m²	142
HEBMAR	Hebe 'Marjorie'	10L	40-60cm	Bushy	0.7Ctr	30.5m²	70
HEBMW	Hebe 'Mrs Winder'	10L	40-60cm	Bushy	0.7Ctr	75.3m²	183
HEBPQ	Hebe 'Purple Queen'	10L	40-60cm	Bushy	0.7Ctr	20.66m²	54
HEBAL	Hebe albicans	5L	20-30cm	Bushy	0.6Ctr	45.87m²	144
HEBALRE	Hebe albicans 'Red Edge'	10L	30-40cm	Bushy	0.7Ctr	125.88m²	299
HEBPIS	Hebe pinguifolia 'Sutherlandii'	10L	30-40cm	Bushy	0.7Ctr	165.43m²	395
HYPHI	Hypericum 'Hidcote'	10L	40-60cm	Bushy	0.7Ctr	32.09m²	74
LAVANHI	Lavandula angustifolia 'Hidcote'	10L	40-60cm	Bushy	0.7Ctr	116.98m²	272
LAVANMU	Lavandula angustifolia 'Munstead'	10L	40-60cm	Bushy	0.7Ctr	35.96m²	85
PACTE	Pachysandra terminalis	2L	20-30cm	Bushy	0.6Ctr	45.87m²	144
PHOFRRER	Photinia x fraseri 'Red Robin'	10L	80-100cm	Bushy	0.8Ctr	17.21m²	30
PRULAOL	Prunus laurocerasus 'Otto Luyken'	10L	60-80cm	Bushy	0.7Ctr	114.78m²	274
SKIJARU	Skimmia japonica 'Rubella'	10L	40-60cm	Bushy	0.7Ctr	75.69m²	181
VIBDA	Viburnum davidii	10L	40-60cm	Bushy	0.7Ctr	81.24m²	190
VIBTIEVP	Viburnum tinus 'Eve Price'	10L	40-60cm	Bushy	0.8Ctr	10.33m²	20
VINMI	Vinca minor	2L	20-30cm	Bushy	0.6Ctr	40.17m²	126
						Total :1819.81m²	Total :4376

Shrubs - POS

Abbr	Species	Pot Size	Height	Habit	Density	Area	Number
CORALS	Cornus alba 'Sibirica'	3L	60-80cm	Branched	0.9Ctr	12.11m²	17
CORSTF	Cornus stolonifera 'Flaviramea'	3L	60-80cm	Branched	0.9Ctr	12.11m²	17
LIGOV	Ligustrum ovalifolium	3L	60-80cm	Bushy	0.9Ctr	12.11m²	17
OSMBU	Osmanthus burkwoodii	3L	40-60cm	Bushy	0.9Ctr	12.11m²	17
PHOFRRER	Photinia fraseri 'Red Robin'	3L	30-40cm	Bushy	0.9Ctr	16.15m²	21
VIBBU	Viburnum burkwoodii	3L	60-80cm	Bushy	0.9Ctr	16.15m²	21
						Total :80.74m²	Total :110

Shrubs - Rain Gardens

Abbr	Species	Pot Size	Height	Habit	Density	Area	Number
AJUGIAA	Ajuga reptans 'Catlin's Giant'	2L		Full Pot	0.5Ctr	89.91m²	386
ASPSC	Asplenium scolopendrium	2L		Full Pot	0.5Ctr	89.91m²	386
ASTWH	Astilbe White	2L		Full Pot	0.5Ctr	175.79m²	727
BSCOFFS	Bistorta officinalis 'Superba'	2L		Full Pot	0.5Ctr	171.79m²	713
CARMID	Carex morrowii 'Ice Dance'	2L		Full Pot	0.5Ctr	261.7m²	1072
CROEMM	Crocosmia 'Emily McKenzie'	2L		Full Pot	0.5Ctr	163.77m²	676
DECGU	Deschampsia cespitosa 'Goldtau'	2L		Full Pot	0.5Ctr	261.7m²	1072
GERMA	Geranium macrorrhizum	2L		Full Pot	0.5Ctr	175.79m²	727
HEMCHIA	Hemerocallis 'Golden Chimes'	2L		Full Pot	0.5Ctr	81.89m²	349
IRIPS	Iris pseudacorus	2L		Well Rooted	0.3Ctr	245.67m²	1004
						Total :1717.92m²	Total :7112

Native Hedgerow - Species-Rich (Transplants)

Abbr	Species	Supply	Height	Density	Mix %	Length	Number
CORSA	Cornus sanguinea	T1+1: 3 Brks	60-80cm	0.4Ctr Double Staggered at 0.4m offset	10%	25.71m	133
CRAMON	Crataegus monogyna	T1+1: 3 Brks	60-80cm	0.4Ctr Double Staggered at 0.4m offset	35%	89.92m	455
EUOEPS	Euonymus europaeus	T1+1: 3 Brks	60-80cm	0.4Ctr Double Staggered at 0.4m offset	10%	25.71m	133
ILEAQ	Ilex aquifolium	2L: 3 Brks	40-60cm	0.4Ctr Double Staggered at 0.4m offset	15%	38.54m	199
LIGVU	Ligustrum vulgare	T1+1: 3 Brks	60-80cm	0.4Ctr Double Staggered at 0.4m offset	15%	38.54m	199
ROSCA	Rosa canina	T1+1: 3 Brks	60-80cm	0.4Ctr Double Staggered at 0.4m offset	5%	12.84m	68
VIBOP	Viburnum opulus	T1+1: 3 Brks	60-80cm	0.4Ctr Double Staggered at 0.4m offset	10%	25.71m	133
						Total :256.97m	Total :1320

Key

- Existing vegetation & associated RPA to be retained.
- Existing vegetation to be retained.
- Existing vegetation to be removed.
- **Timber Seat** (S1) Hatton Rustic 4 Slat Seat (ref: BX17 4055), as supplied by Broxap (www.broxap.com), or similar approved.
- **Metal Seat** (S2) Roslin mild steel seat (ref: BX17 4001)in colour black, as supplied by Broxap (www.broxap.com), or similar approved. To be root fixed, supplied with arm rests.
- **Picnic bench** (PB) 2no. Land Picnic Bench (ref: BX31 2002-EXT), 3No. wheelchair accessible Land Picnic bench (ref: BX31 2002-EXT), as supplied by Broxap (www.broxap.com), or similar approved. To be root fixed. Grass matting to be installed to beneath accessible benches with access leading to surfaced pathway.
- **Litter Bin** (B) Derby Standard Litter Bin- 120 Litre (ref: BX45G 2550) in colour Jet Black RAL 9005, as supplied by Broxap (www.broxap.com), or similar approved. Bin to be labeled as accepting both refuse and dog waste.

Surface Treatments

- **Tarmac** (TM) 2m wide tarmac path with standard pcc edge. (Colour: Black)
- **Self-Binding Gravel** (SG) 1.5m & 2m wide self-binding gravel path with standard timber edge. (Colour: Buff)
- **Decorative Gravel** 20-40mm loose gravel laid over a standard weedproof membrane to plot frontages as indicated.
- **Mown Pathway**

Boundary Treatments

- **Timber Post & Rail Fence** 1.2m high 4-bar. To be installed with 25mm x 25mm gauge wire mesh to 0.9m to prevent climbing.
- **Maintenance Gate** 3.6m wide x 1.2m high 5-bar timber field gate.
- **Low Stone Wall** 900mm high stone wall. See architects Enclosures Details drawing No. P25-2291_DE_06_A_01.

Turf & Seeding

- **Turf** Turf to gardens to be laid as Rolawn 'Medallion', or similar approved.
- **Amenity Grass** A22 low maintenance seed mixture, as supplied by Germinal (www.germinalamenity.com) or similar approved.
- **Meadow Grassland** EM1, seed mixture for meadows, as supplied by Emorsgate Seeds (www.wildseed.co.uk) or similar approved.
- **Wet Meadow Grassland** EM8, seed mixture for wetlands, as supplied by Emorsgate Seeds (www.wildseed.co.uk) or similar approved.
- **Grassland boundaries** Dashed line indicates boundary between different grassland species and a change to the mowing regimes.

Native Scrub

Abbr	Species	Supply	Height	Mix %	Density	Area	Number
CORAL	Cornus alba	T+1: 3 Brks	60-80cm	15%	1Ctr	133.1m²	136
CORSA	Cornus sanguinea	T+1: 3 Brks BR	60-80cm	15%	1Ctr	133.1m²	136
CORAV	Corylus avellana	T+1: 3 Brks BR	60-80cm	30%	1Ctr	266.18m²	270
EUOEPS	Euonymus europaeus	T+1: 3 Brks BR	60-80cm	10%	1Ctr	88.74m²	91
LIGVU	Ligustrum vulgare	T+1: 3 Brks BR	60-80cm	10%	1Ctr	88.74m²	91
ROSCA	Rosa canina	T+1: 3 Brks BR	60-80cm	10%	1Ctr	88.74m²	91
VIBOP	Viburnum opulus	T+1: 3 Brks BR	60-80cm	10%	1Ctr	88.74m²	91
						Total :887.34m²	Total :906


Native Scrub - Boundary Buffer

Abbr	Species	Supply	Height	Mix %	Density	Area	Number
CORSA	Cornus sanguinea	T+1: 3 Brks BR	60-80cm	15%	1Ctr	60.45m²	61
CORAV	Corylus avellana	T+1: 3 Brks BR	60-80cm	35%	1Ctr	141.06m²	142
EUOEPS	Euonymus europaeus	T+1: 3 Brks BR	60-80cm	10%	1Ctr	40.3m²	41
ILEAQ	Ilex aquifolium	2L: 3 Brks	40-60cm	15%	1Ctr	60.45m²	61
LIGVU	Ligustrum vulgare	T+1: 3 Brks BR	60-80cm	5%	1Ctr	20.15m²	21
ROSCA	Rosa canina	T+1: 3 Brks BR	60-80cm	10%	1Ctr	40.3m²	41
VIBOP	Viburnum opulus	T+1: 3 Brks BR	60-80cm	10%	1Ctr	40.3m²	41
						Total :403.01m²	Total :408

Native Woodland - Species-Rich

Abbr	Species	Supply	Height	Mix %	Density	Area	Number
ACECAM	Acer campestre	T1+1: 3 Brks	60-80cm	15%	2Ctr	196.71m²	51
BEPE	Betula pendula	T1+1: 3 Brks	80-100cm	15%	2Ctr	196.71m²	51
CARBET	Carpinus betulus	T1+1: 3 Brks	80-100cm	7%	2Ctr	91.8m²	26
CORAV	Corylus avellana	T1+1: 3 Brks	60-80cm	15%	2Ctr	196.71m²	51
CRAMON	Crataegus monogyna	T1+1: 3 Brks	60-80cm	10%	2Ctr	131.14m²	35
ILEAQ	Ilex aquifolium	T1+1: 3 Brks	40-60cm	10%	2Ctr	131.14m²	35
MALSY	Malus sylvestris	T1+1: 3 Brks	60-80cm	5%	2Ctr	65.57m²	19
PRUAV	Prunus avium	T1+1: 3 Brks	80-100cm	15%	2Ctr	196.71m²	51
SORAU	Sorbus aucuparia	T1+1: 3 Brks	60-80cm	8%	2Ctr	104.91m²	28
						Total :1311.4m²	Total :347

Drawing to be read in conjunction with GL2543 SP 01 Landscape Specification.

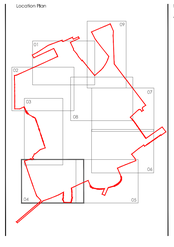

Rev	Date	Notes	Init.
A	06/07/26	Updated to latest layout and LPA comments.	HJ

Project: Land at Blackmore Farm, Mellsham

Drawing title: Landscape Proposals (Sheet 4 of 9)

Status: PLANNING

Client: DW Redrow South West

Scale	Drawn By	Checked By
1:250 @ A0	HJ	AL

Date: 19/01/2026

Reference: GL2543 LP 04A

golby+luck landscape architects

Landscape Institute Registered Practice

Scale Bar: 0m 5m 10m 15m 20m 25m

tel: 01530 265688 | email: info@golbyandluck.co.uk | web: www.golbyandluck.co.uk

This drawing has been produced by GOLBY AND LUCK LTD © all rights reserved. Ordnance Survey Licence No. AC0000816156 registered with PrioMAP. Office: 207 Leicester Road, Ibstock, Leicestershire, LE67 6HP