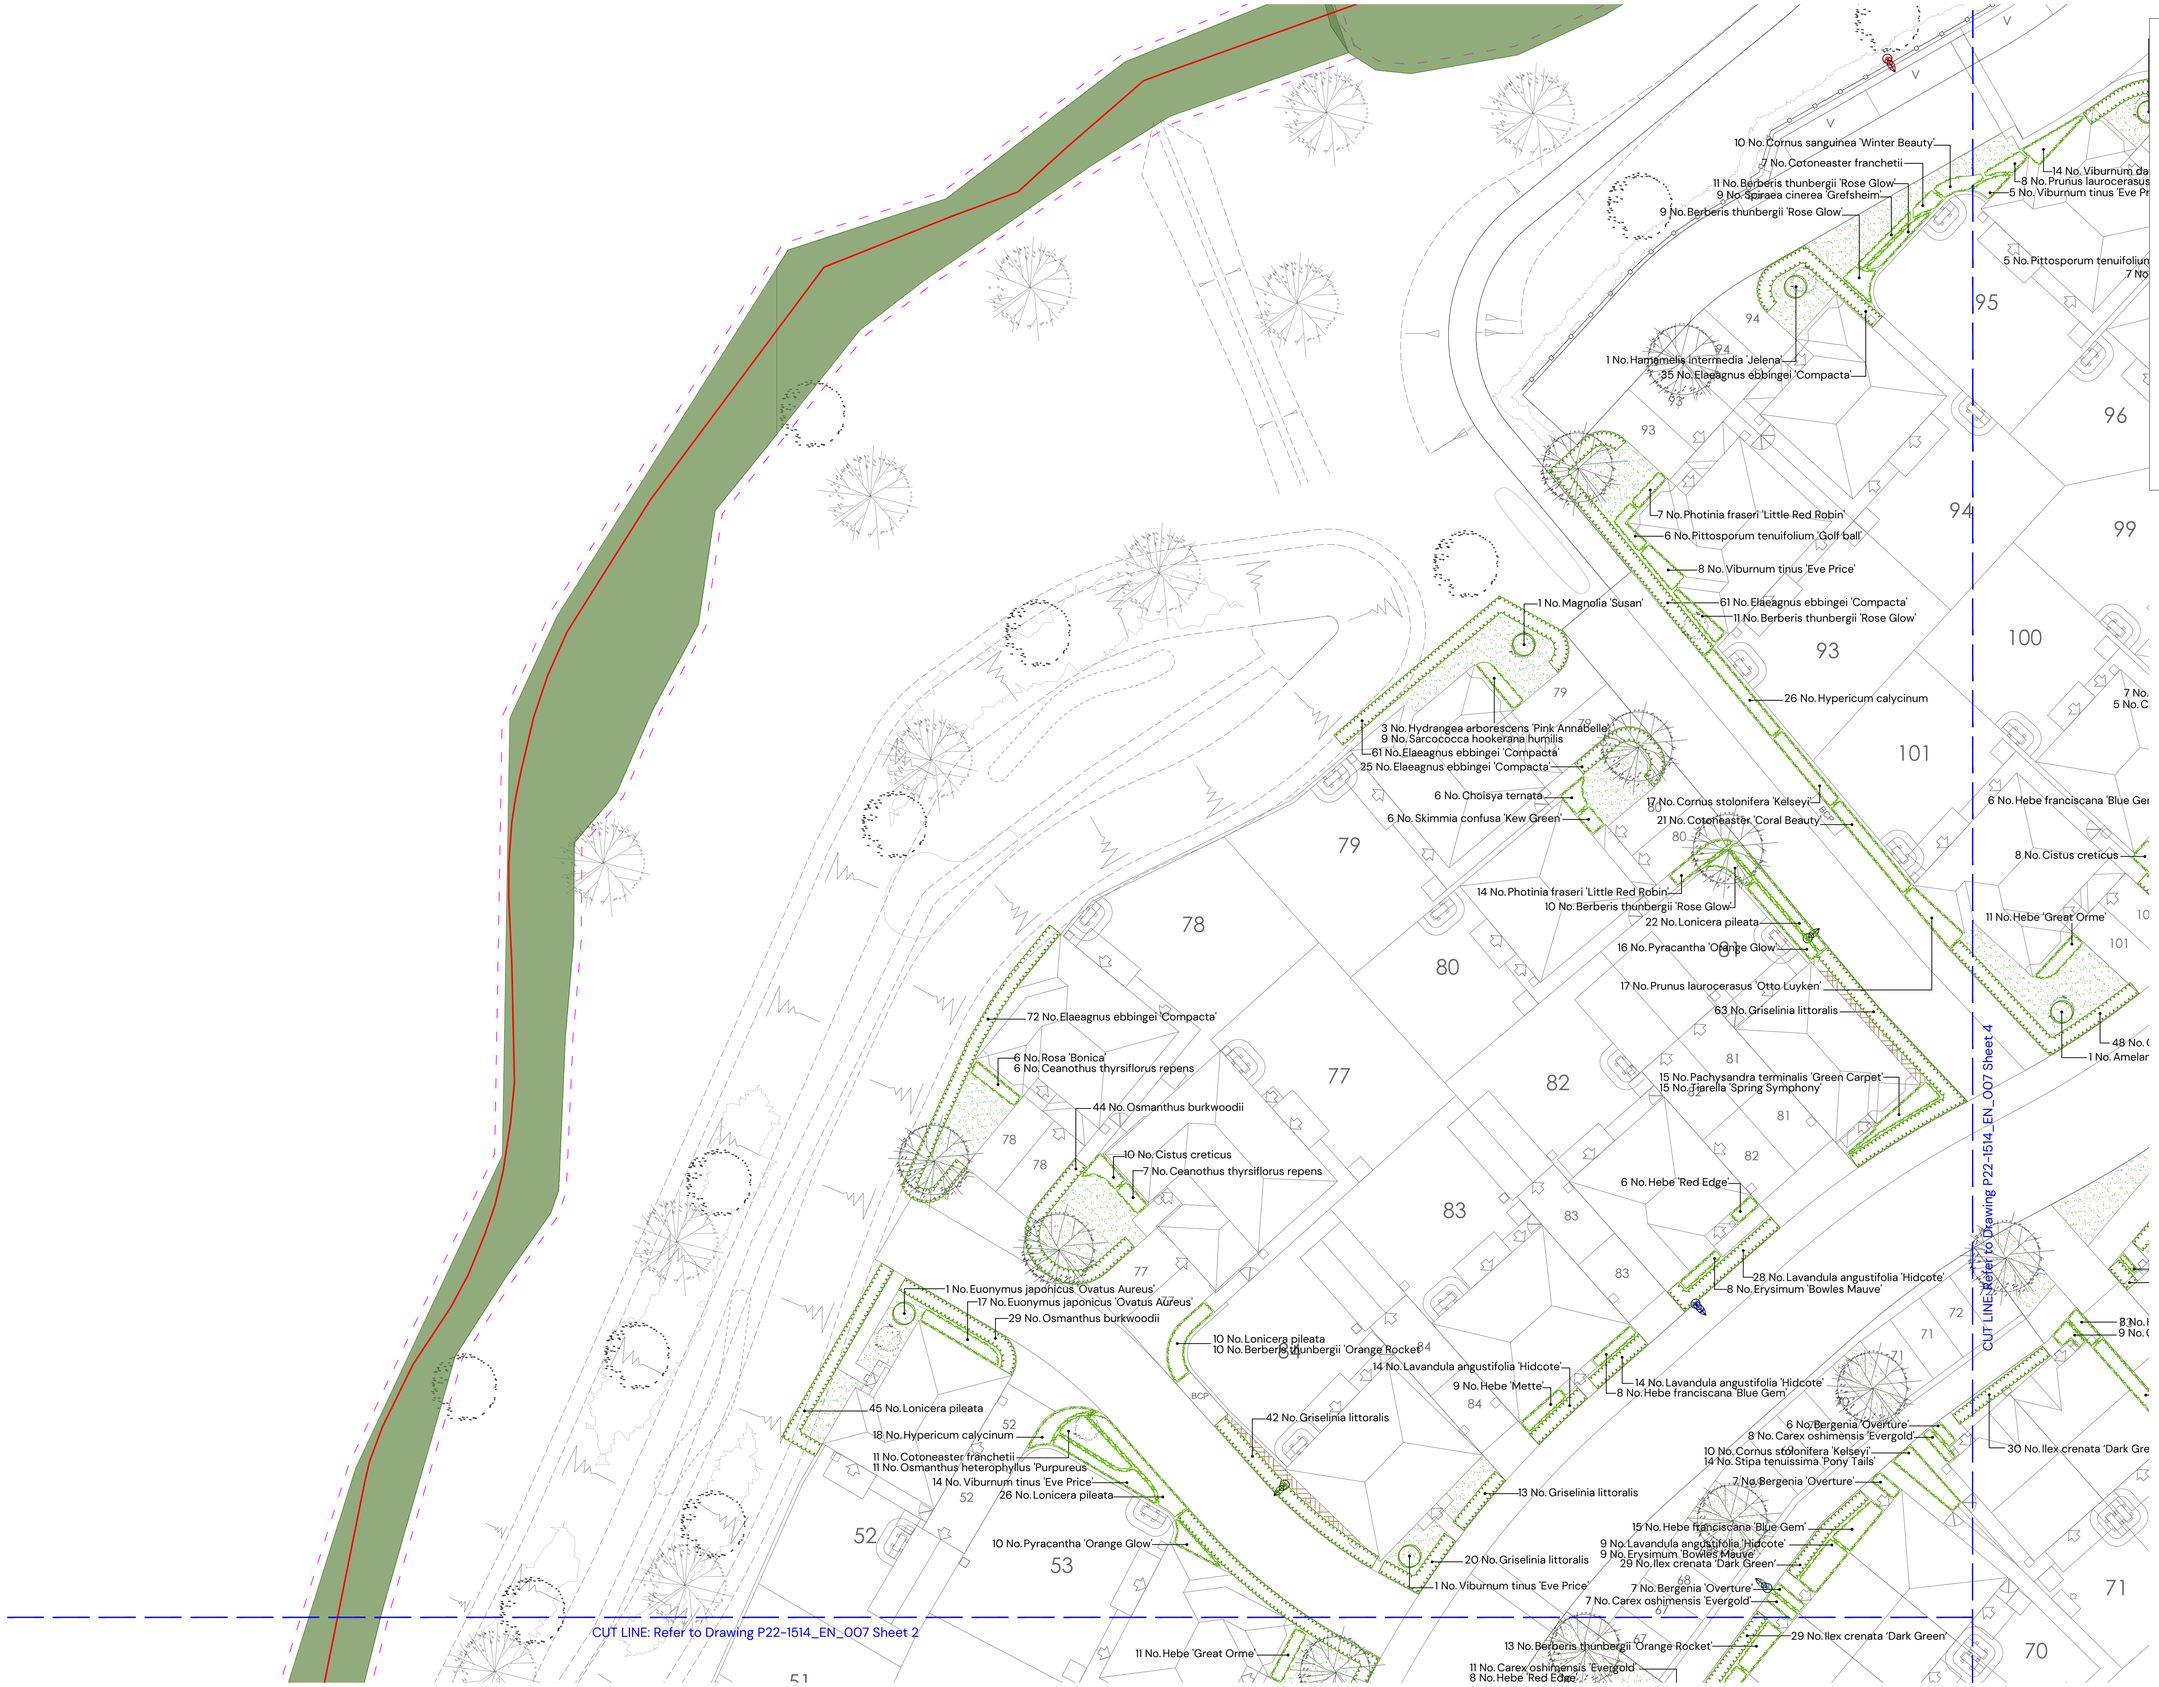

LOCATION PLAN (NTS)

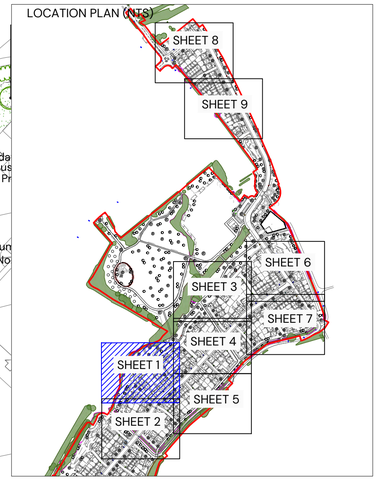

KEY

- Existing trees to be retained in accordance with BS 5837
- On-plot tree for detail refer to drawing P22-1514_EN_04
- Proposed specimen shrubs
- Proposed hedge planting
- Proposed ornamental shrub / herbaceous planting
- Proposed areas of amenity grass
- Areas of gravel- to be laid over a semi-permeable weed suppressant membrane
- Proposed ornamental bark mulch
- Streetlight column location

Note:
For Landscape Specification refer to 'General Landscape Specification For Redrow Homes South West Rev G, October 2017'

For Detailed On-Plot Tree Landscape Proposals refer to Pegasus Group drawing P22-1514_EN_004A

For Detailed POS Landscape Proposals refer to Pegasus Group drawing P22-1514_EN_002E

REV:	DATE:	DETAILS	DRAWN BY
A	15/06/2026	Existing hedgerow removed and replaced	IBD

TITLE:
Detailed Soft On-Plot Landscape Proposals

PROJECT NAME:
Elm Grove, Trowbridge, Phase 2

CLIENT:
Redrow Homes (South West)

DATE:	SCALE:	TEAM:	APPROVED:
15.06.2026	1:200 @A1	ARW	IBD

DRAWING NO:	SHEET NO:	REVISION:
P22-1514_EN_007	1 of 9	A

STATUS:
PLANNING

PEGASUS GROUP

PLANNING | DESIGN | ENVIRONMENT | ECONOMICS | HERITAGE

All Intellectual Property Rights (including but not limited to copyright) subsisting in or arising out of this drawing and the building works depicted are owned by Pegasus Planning Group Ltd (Pegasus Group) and may not be copied, adapted, disseminated, redistributed, reproduced and/or otherwise used without a written licence. Pegasus Group accepts no liability for any use of this drawing other than for its original purpose and by the original client except in circumstances where approval for use has been provided by Pegasus Group in writing. Use only written dimensions. Drawing prepared for planning application purposes only. Do not scale (or use) for construction, sales or any other purpose. Any queries to be reported to Pegasus Group for clarification.
Copyright © Pegasus Planning Group Limited [2025]. Use of this drawing is subject to the Terms & Conditions available @ pegasusgroup.co.uk

CUT LINE: Refer to Drawing P22-1514_EN_007 Sheet 1

CUT LINE: Refer to Drawing P22-1514_EN_007 Sheet 5

26 No. Lonicera pileata
10 No. Pyracantha 'Orange Glow'
13 No. Griselinia littoralis
20 No. Griselinia littoralis
1 No. Viburnum tinus 'Eve Price'
15 No. Hebe franciscana 'Blue Gem'
9 No. Lavandula angustifolia 'Hidcote'
9 No. Erysimum 'Bowles Mauve'
29 No. Ilex crenata 'Dark Green'
7 No. Bergenia 'Overture'
7 No. Carex oshimensis 'Evergold'
29 No. Ilex crenata 'Dark Green'
13 No. Berberis thunbergii 'Orange Rocket'
11 No. Carex oshimensis 'Evergold'
8 No. Hebe 'Red Edge'
11 No. Hebe franciscana 'Blue Gem'
11 No. Hebe 'Great Orme'
59 No. Griselinia littoralis
11 No. Pachysandra terminalis 'Green Carpet'
9 No. Geranium macrorrhizum
34 No. Prunus lusitanica 'Myrtifolia'
57 No. Elaeagnus ebbingei 'Compacta'
9 No. Cistus creticus
9 No. Hebe rakaiensis
41 No. Griselinia littoralis
15 No. Photinia fraseri 'Little Red Robin'
15 No. Prunus laurocerasus 'Otto Luyken'
11 No. Lonicera pileata
15 No. Brachyglottis 'Sunshine'
11 No. Cistus creticus
28 No. Prunus lusitanica 'Myrtifolia'
8 No. Pachysandra terminalis 'Green Carpet'
8 No. Tiarella 'Spring Symphony'
17 No. Griselinia littoralis
13 No. Viburnum tinus 'Eve Price'
1 No. Weigela 'Bristol Ruby'
29 No. Osmanthus
12 No. Hebe 'Mette'
8 No. Hebe 'Mrs Winder'
15 No. Prunus laurocerasus 'Otto Luyken'
11 No. Lonicera pileata
11 No. Berberis thunbergii 'Orange Rocket'
13 No. Lonicera pileata
13 No. Pittosporum tenuifolium 'Tom Thumb'
11 No. Lonicera pileata
11 No. Photinia fraseri 'Little Red Robin'
14 No. Lonicera pileata
8 No. Hebe rakaiensis
17 No. Hypericum calycinum
17 No. Geranium macrorrhizum
16 No. Spiraea japonica 'Goldflame'
15 No. Prunus lusitanica 'Myrtifolia'
17 No. Euonymus japonicus 'Ovatus Aureus'
8 No. Hebe 'Mrs Winder'
65 No. Elaeagnus ebbingei 'Compacta'
6 No. Hebe 'Great Orme'
4 No. Choisya ternata
1 No. Cornus florida 'Rubra'
6 No. Skimmia confusa 'Kew Green'
4 No. Hydrangea arborescens 'Pink Annabelle'
31 No. Osmanthus burkwoodii
10 No. Pittosporum tenuifolium 'Golf ball'
15 No. Potentilla fruticosa 'Goldfinger'
15 No. Osmanthus heterophyllus 'Purpureus'
7 No. Skimmia confusa 'Kew Green'
9 No. Sarcococca hookerana humilis
61 No. Elaeagnus ebbingei 'Compacta'
17 No. Elaeagnus ebbingei 'Compacta'
10 No. Pachysandra terminalis 'Green Carpet'
1 No. Viburnum tinus 'Eve Price'
42 No. Elaeagnus ebbingei 'Compacta'
37 No. Lonicera pileata
9 No. Ceanothus thyrsiflorus repens
69 No. Elaeagnus ebbingei 'Compacta'
9 No. Hebe 'Great Orme'
36 No. Vinca minor
6 No. Syringa meyeri 'Palibin'
37 No. Lonicera pileata
11 No. Potentilla fruticosa 'Goldfinger'
9 No. Pittosporum tenuifolium 'Tom Thumb'

LOCATION PLAN (NTS)

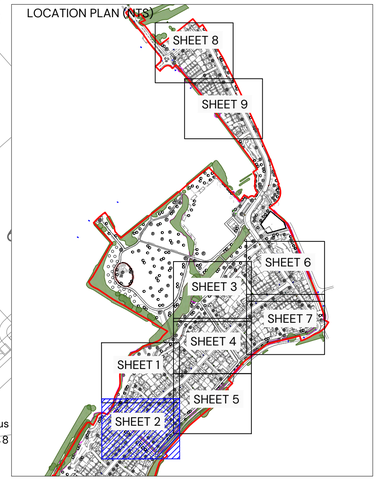

KEY

- Existing trees to be retained in accordance with BS 5837
- On-plot tree for detail refer to drawing P22-1514_EN_04
- Proposed specimen shrubs
- Proposed hedge planting
- Proposed ornamental shrub / herbaceous planting
- Proposed areas of amenity grass
- Areas of gravel- to be laid over a semi-permeable weed suppressant membrane
- Proposed ornamental bark mulch
- Streetlight column location

Note:
For Landscape Specification refer to 'General Landscape Specification For Redrow Homes South West Rev G, October 2017'

For Detailed On-Plot Tree Landscape Proposals refer to Pegasus Group drawing P22-1514_EN_004A

For Detailed POS Landscape Proposals refer to Pegasus Group drawing P22-1514_EN_002E

REV:	DATE:	DETAILS	DRAWN BY
A	15/06/2026	Existing hedgerow removed and replaced	IBD

TITLE:
Detailed Soft On-Plot Landscape Proposals

PROJECT NAME:
Elm Grove, Trowbridge, Phase 2

CLIENT:
Redrow Homes (South West)

DATE:	SCALE:	TEAM:	APPROVED:
15.06.2026	1:200 @A1	ARW	IBD

DRAWING NO:	SHEET NO:	REVISION:
P22-1514_EN_007	2 of 9	A

STATUS:
PLANNING

PEGASUS GROUP

PLANNING | DESIGN | ENVIRONMENT | ECONOMICS | HERITAGE

All Intellectual Property Rights (including but not limited to copyright) subsisting in or arising out of this drawing and the building works depicted are owned by Pegasus Planning Group Ltd (Pegasus Group) and may not be copied, adapted, disseminated, redistributed, reproduced and/or otherwise used without a written licence. Pegasus Group accepts no liability for any use of this drawing other than for its original purpose and by the original client except in circumstances where approval for use has been provided by Pegasus Group in writing. Use only written dimensions. Drawing prepared for planning application purposes only. Do not scale (or use) for construction, sales or any other purpose. Any queries to be reported to Pegasus Group for clarification.
Copyright © Pegasus Planning Group Limited [2025]. Use of this drawing is subject to the Terms & Conditions available @ pegasusgroup.co.uk

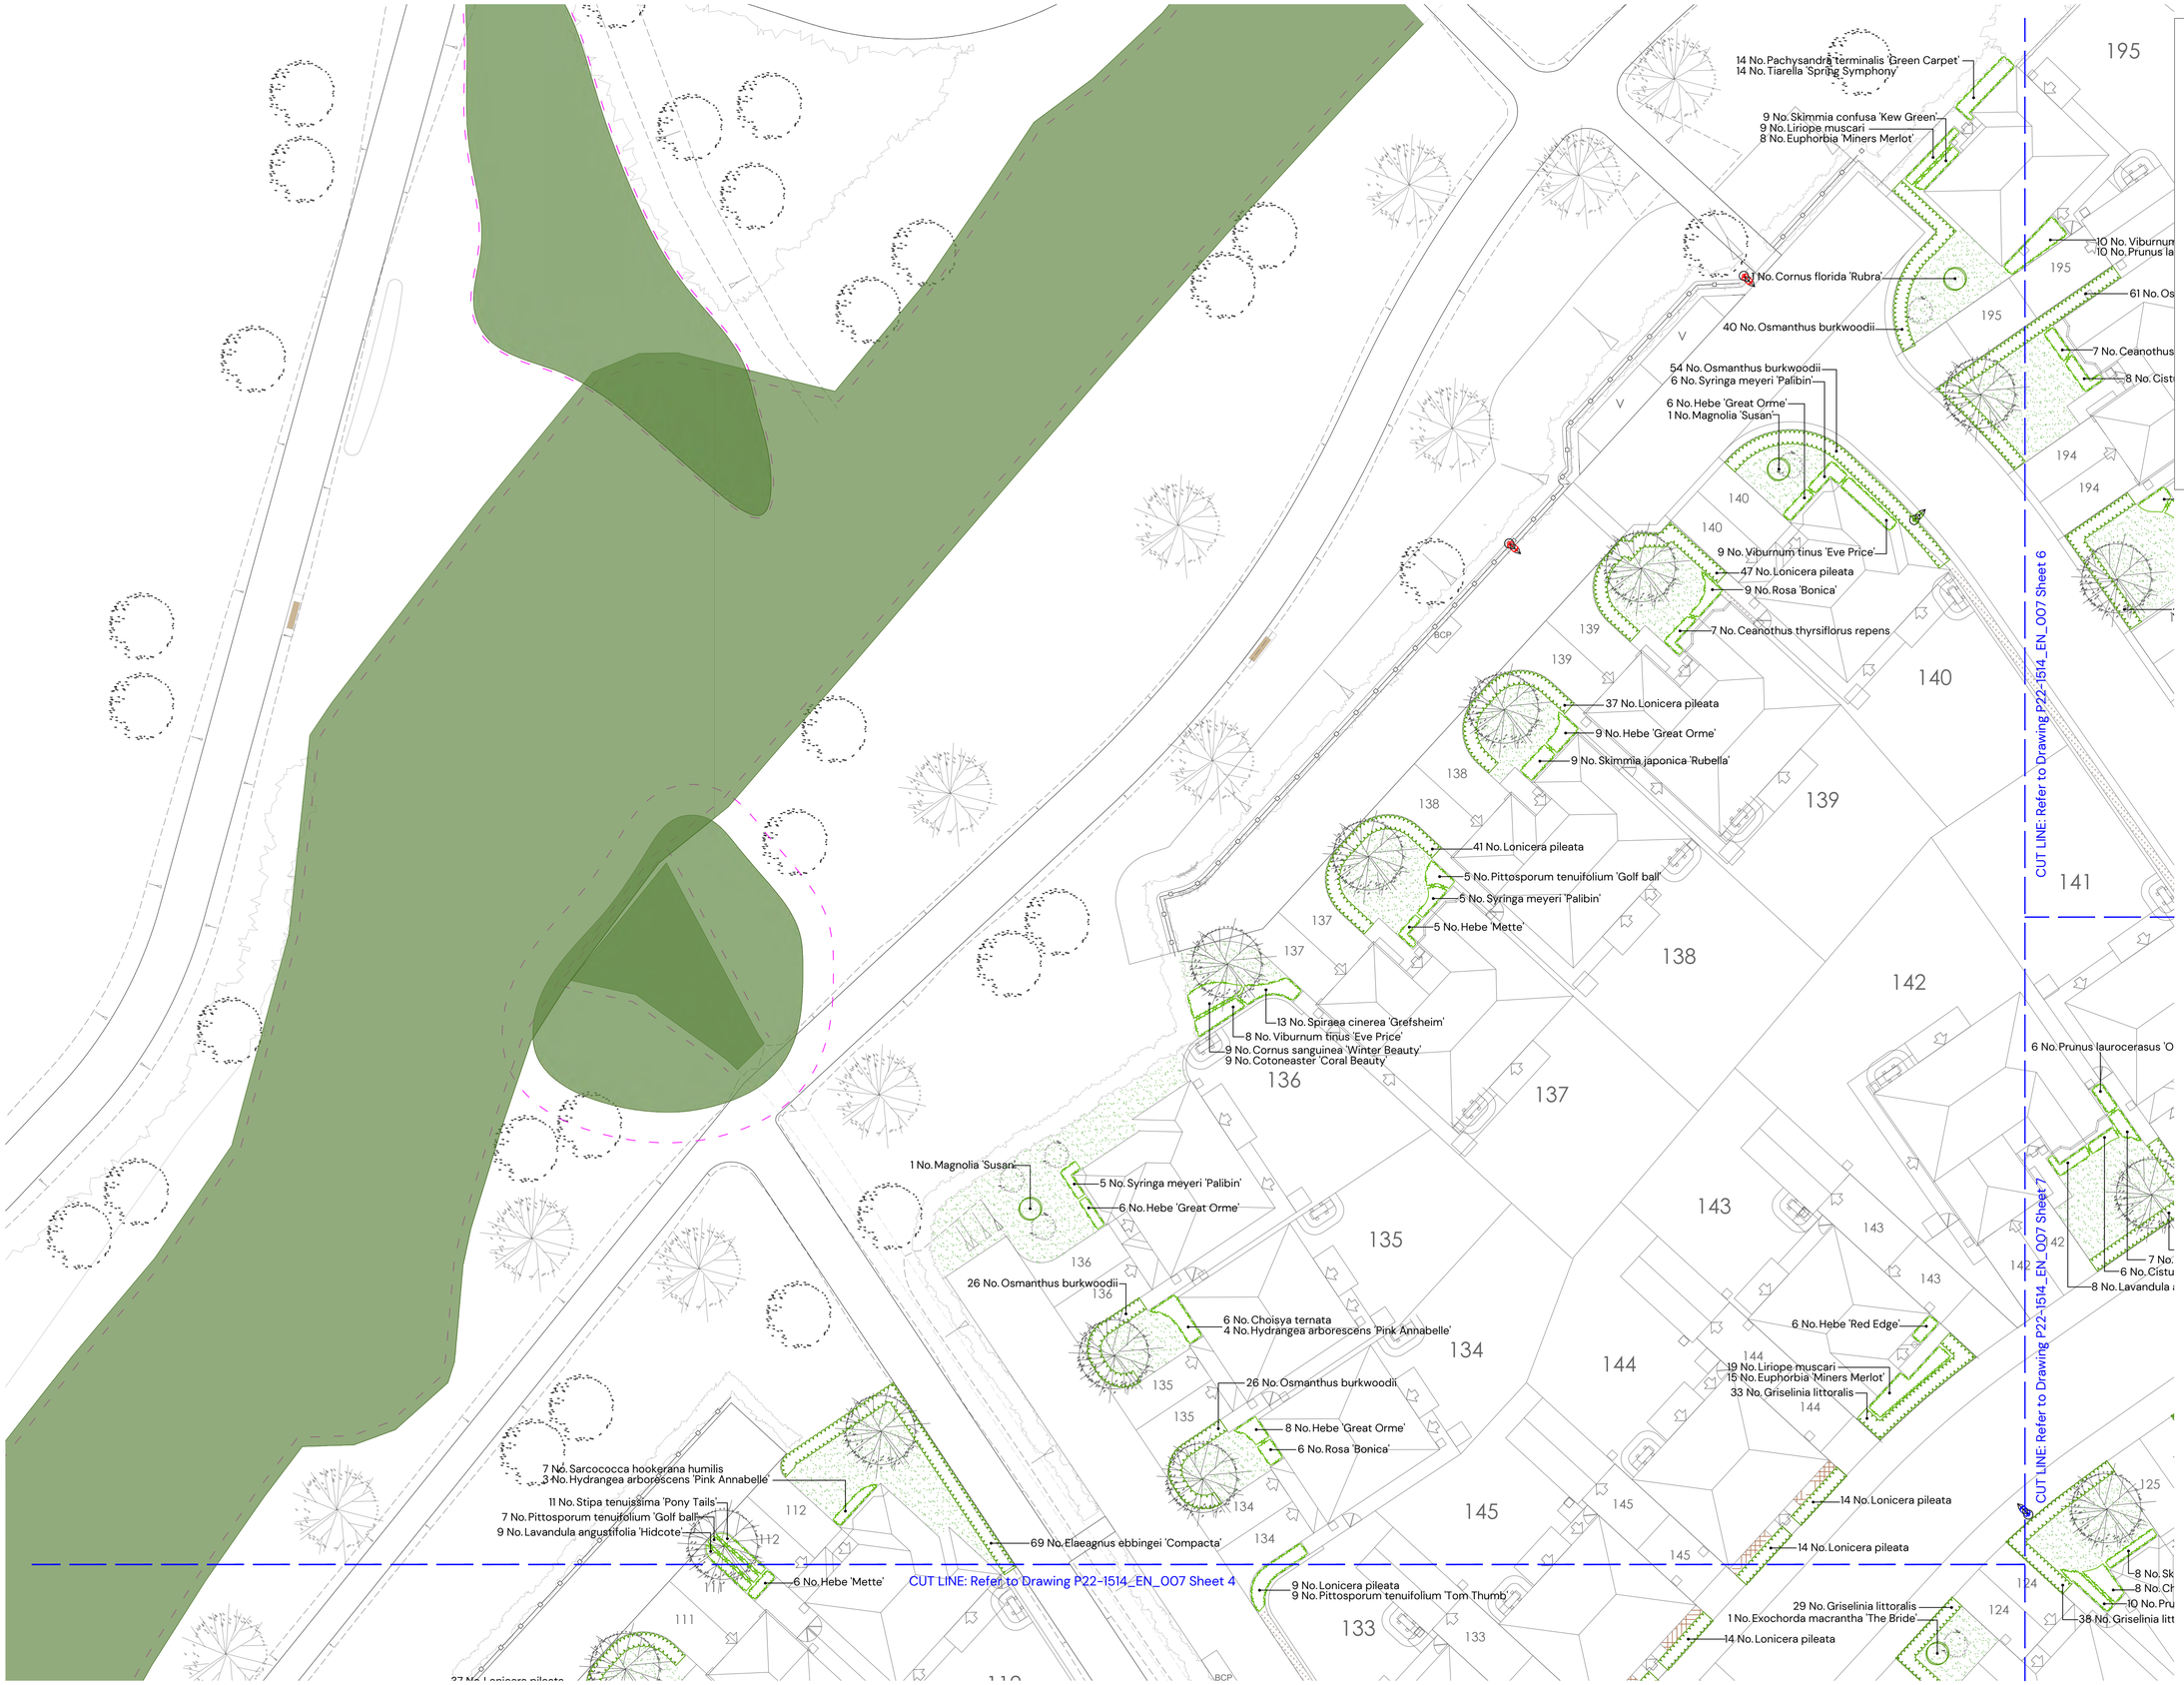

LOCATION PLAN (NTS)

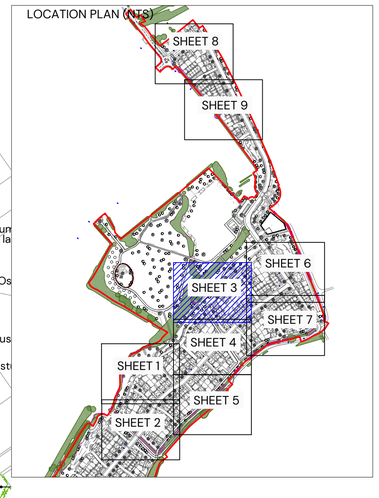

KEY

- Existing trees to be retained in accordance with BS 5837
- On-plot tree for detail refer to drawing P22-1514_EN_04
- Proposed specimen shrubs
- Proposed hedge planting
- Proposed ornamental shrub / herbaceous planting
- Proposed areas of amenity grass
- Areas of gravel- to be laid over a semi-permeable weed suppressant membrane
- Proposed ornamental bark mulch
- Streetlight column location

Note:
For Landscape Specification refer to 'General Landscape Specification For Redrow Homes South West Rev G, October 2017'

For Detailed On-Plot Tree Landscape Proposals refer to Pegasus Group drawing P22-1514_EN_004A

For Detailed POS Landscape Proposals refer to Pegasus Group drawing P22-1514_EN_002E

REV:	DATE:	DETAILS	DRAWN BY
A	15/06/2026	Existing hedgerow removed and replaced	IBD

TITLE:
Detailed Soft On-Plot Landscape Proposals

PROJECT NAME:
Elm Grove, Trowbridge, Phase 2

CLIENT:
Redrow Homes (South West)

DATE:	SCALE:	TEAM:	APPROVED:
15.06.2026	1:200 @A1	ARW	IBD

DRAWING NO:	SHEET NO:	REVISION:
P22-1514_EN_007	3 of 9	A

STATUS:
PLANNING

PEGASUS GROUP

PLANNING | DESIGN | ENVIRONMENT | ECONOMICS | HERITAGE

All Intellectual Property Rights (including but not limited to copyright) subsisting in or arising out of this drawing and the building works depicted are owned by Pegasus Planning Group Ltd (Pegasus Group) and may not be copied, adapted, disseminated, redistributed, reproduced and/or otherwise used without a written licence. Pegasus Group accepts no liability for any use of this drawing other than for its original purpose and by the original client except in circumstances where approval for use has been provided by Pegasus Group in writing. Use only written dimensions. Drawing prepared for planning application purposes only. Do not scale (or use) for construction, sales or any other purpose. Any queries to be reported to Pegasus Group for clarification.
Copyright © Pegasus Planning Group Limited [2025]. Use of this drawing is subject to the Terms & Conditions available @ pegasusgroup.co.uk

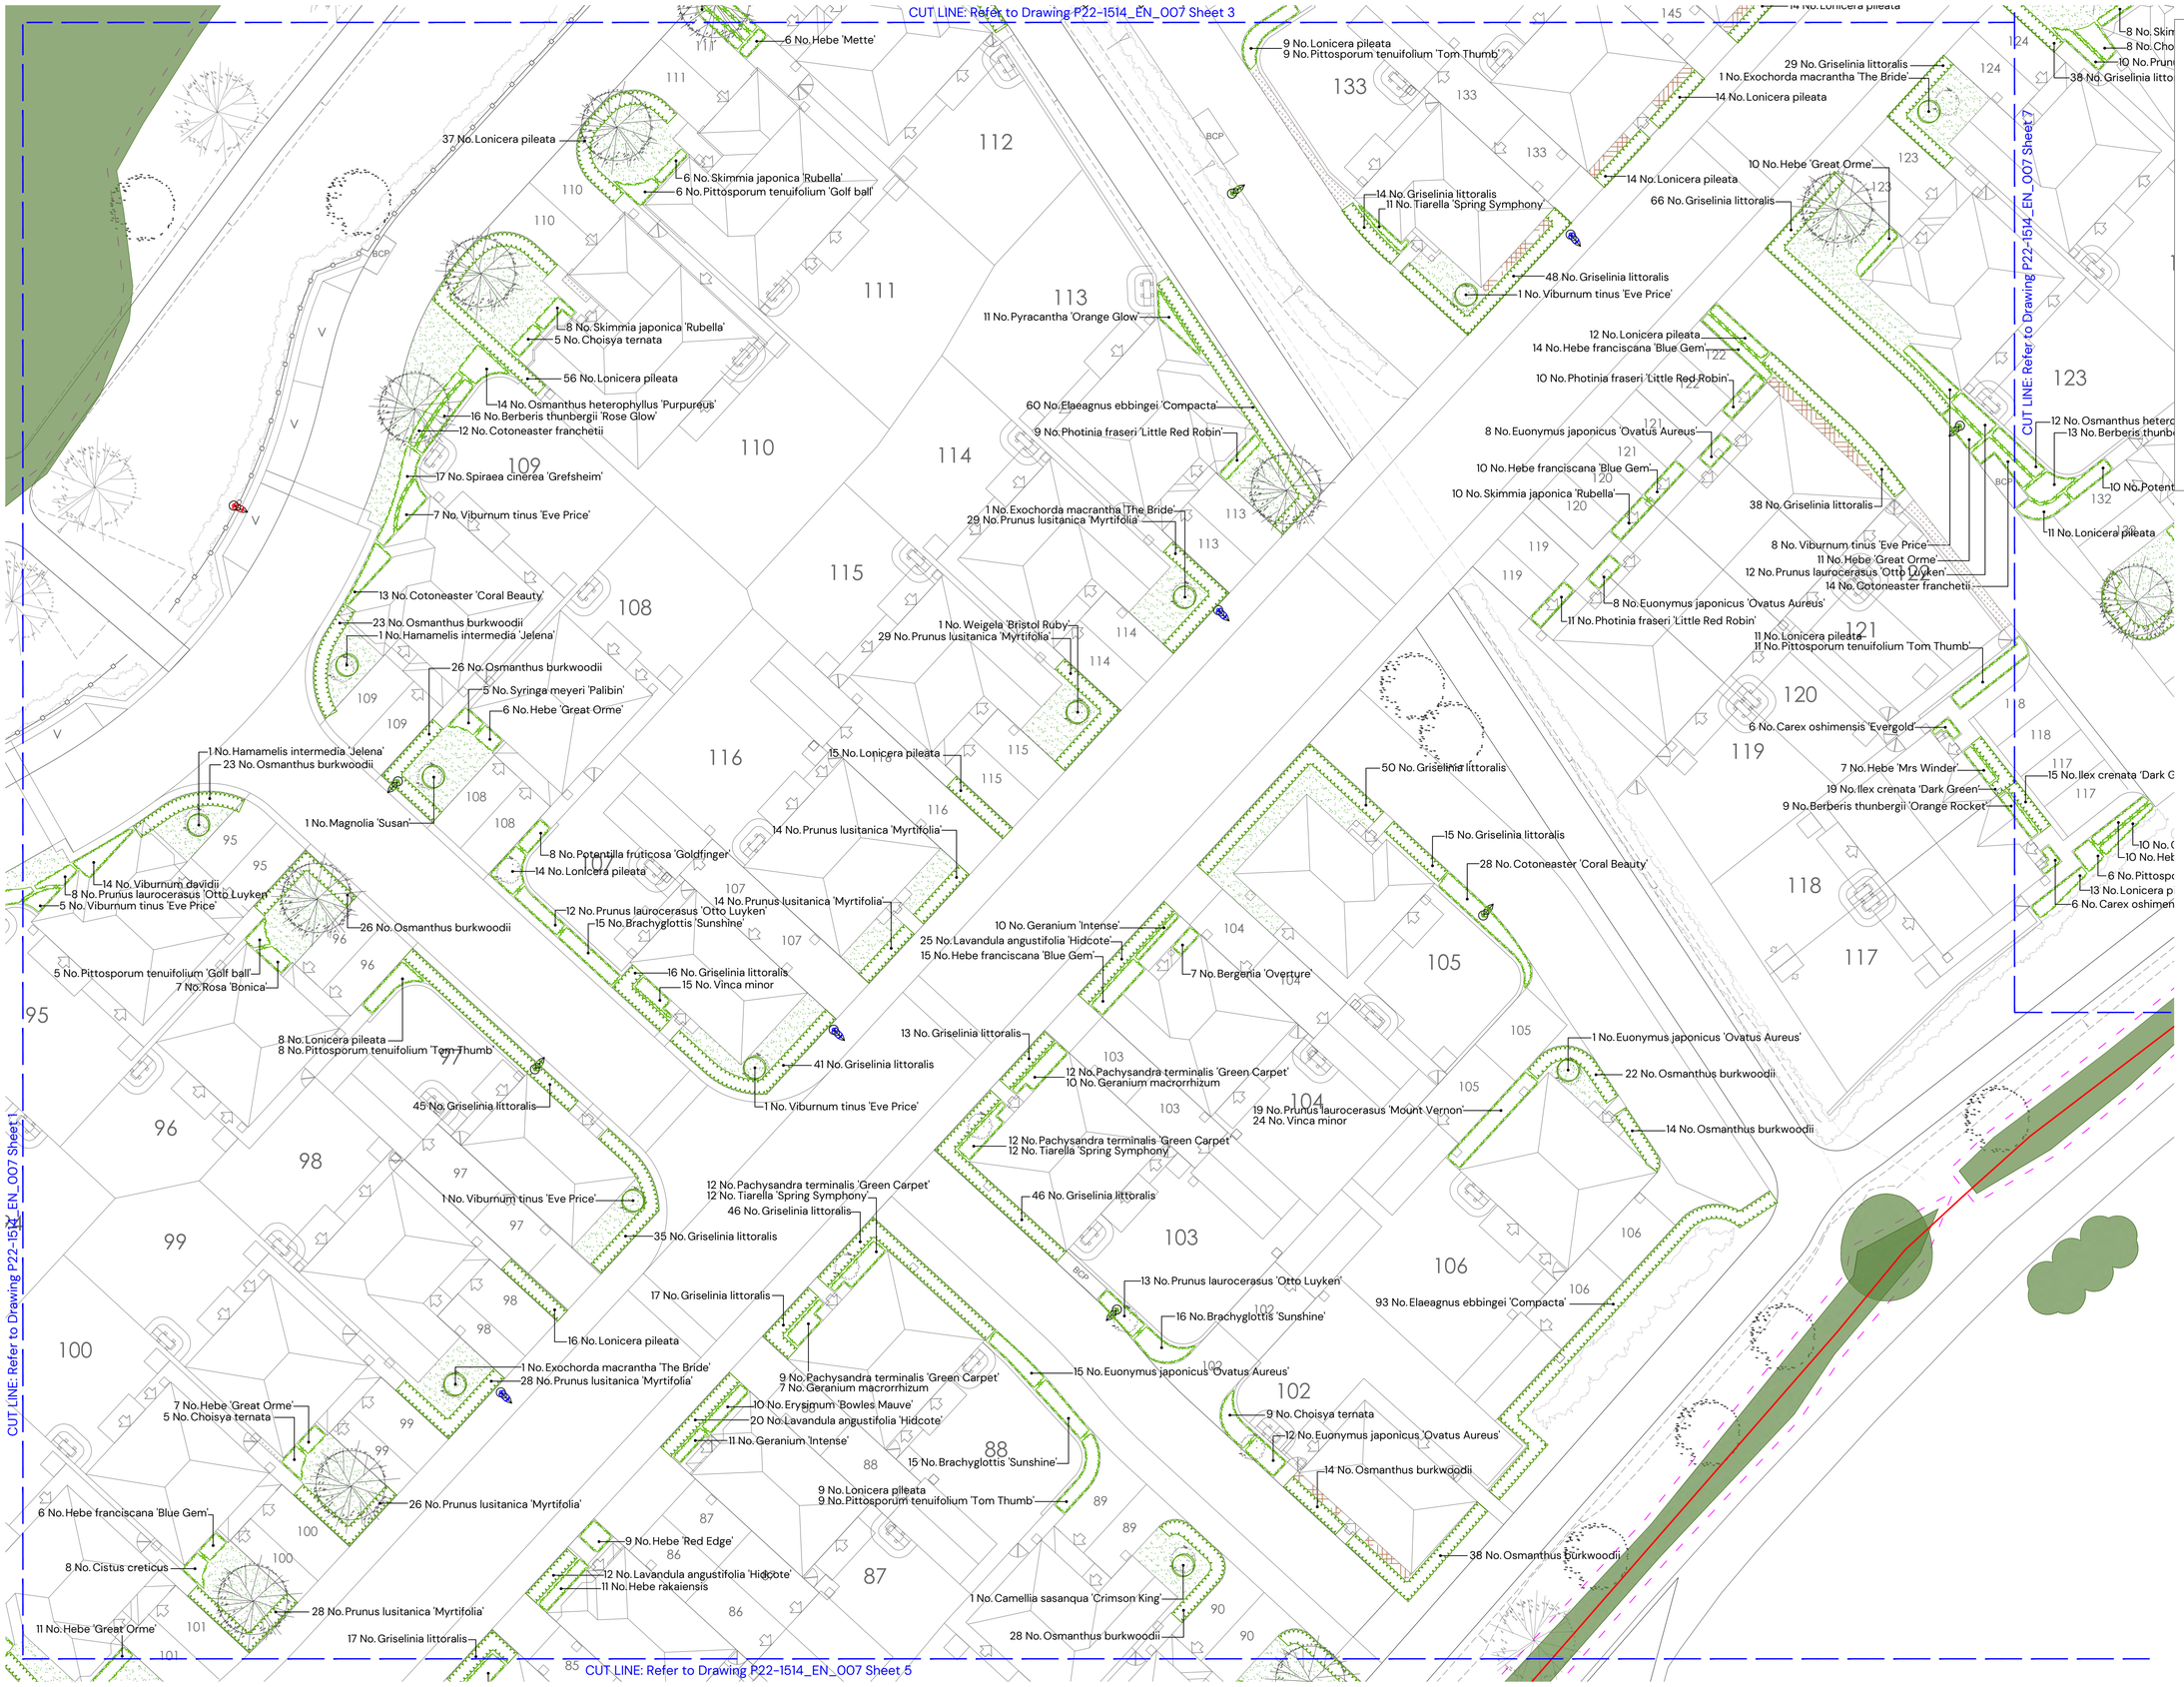

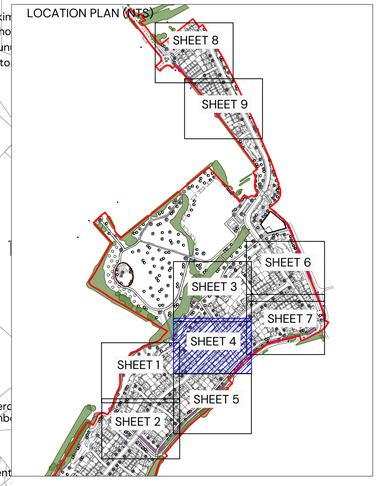

KEY

- Existing trees to be retained in accordance with BS 5837
- On-plot tree for detail refer to drawing P22-1514_EN_04
- Proposed specimen shrubs
- Proposed hedge planting
- Proposed ornamental shrub / herbaceous planting
- Proposed areas of amenity grass
- Areas of gravel- to be laid over a semi-permeable weed suppressant membrane
- Proposed ornamental bark mulch
- Streetlight column location

Note:
For Landscape Specification refer to 'General Landscape Specification For Redrow Homes South West Rev G, October 2017'

For Detailed On-Plot Tree Landscape Proposals refer to Pegasus Group drawing P22-1514_EN_004A

For Detailed POS Landscape Proposals refer to Pegasus Group drawing P22-1514_EN_002E

REV:	DATE:	DETAILS	DRAWN BY
A	15/06/2026	Existing hedgerow removed and replaced	IBD

TITLE:
Detailed Soft On-Plot Landscape Proposals

PROJECT NAME:
Elm Grove, Trowbridge, Phase 2

CLIENT:
Redrow Homes (South West)

DATE:	SCALE:	TEAM:	APPROVED:
15.06.2026	1:200 @A1	ARW	IBD

DRAWING NO:	SHEET NO:	REVISION:
P22-1514_EN_007	4 of 9	A

STATUS:
PLANNING

PEGASUS GROUP

PLANNING | DESIGN | ENVIRONMENT | ECONOMICS | HERITAGE

All Intellectual Property Rights (including but not limited to copyright) subsisting in or arising out of this drawing and the building works depicted are owned by Pegasus Planning Group Ltd (Pegasus Group) and may not be copied, adapted, disseminated, redistributed, reproduced and/or otherwise used without a written licence. Pegasus Group accepts no liability for any use of this drawing other than for its original purpose and by the original client except in circumstances where approval for use has been provided by Pegasus Group in writing. Use only written dimensions. Drawing prepared for planning application purposes only. Do not scale (or use) for construction, sales or any other purpose. Any queries to be reported to Pegasus Group for clarification.
Copyright © Pegasus Planning Group Limited [2025]. Use of this drawing is subject to the Terms & Conditions available @ pegasusgroup.co.uk

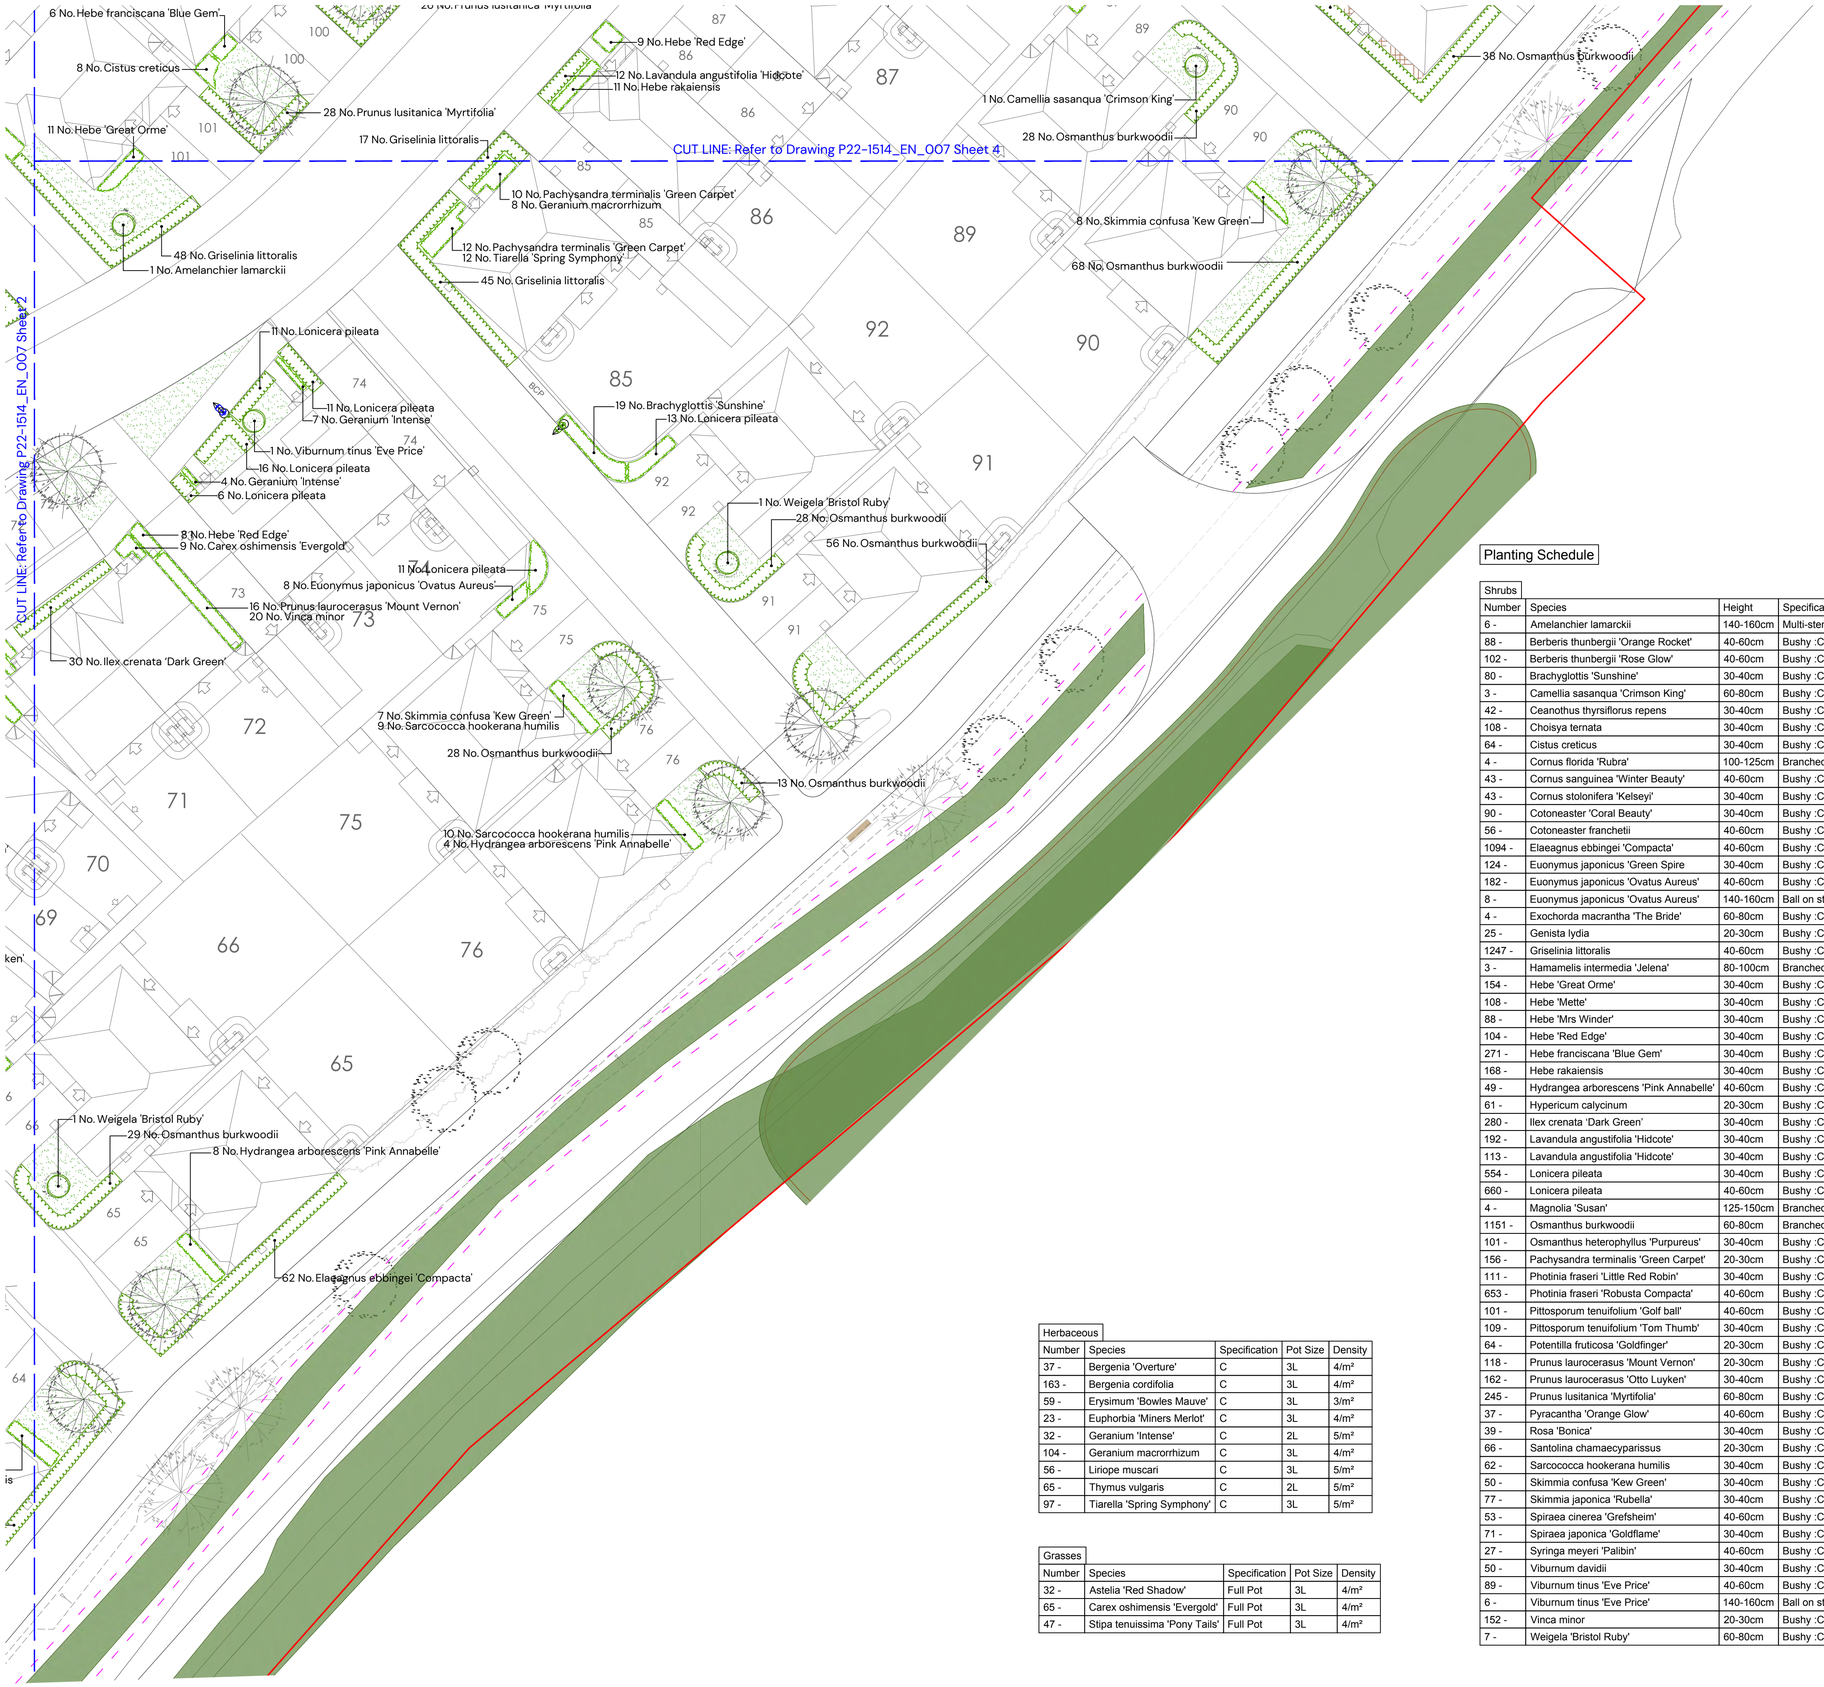

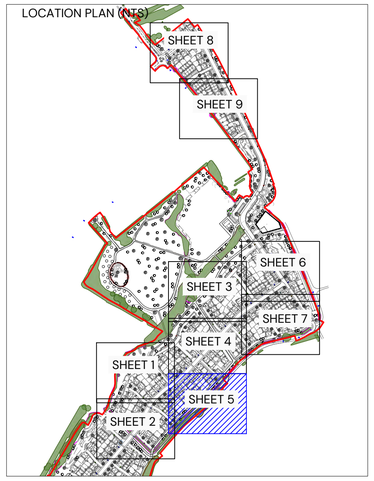

KEY

- Existing trees to be retained in accordance with BS 5837
- On-plot tree for detail refer to drawing P22-1514_EN_04
- Proposed specimen shrubs
- Proposed hedge planting
- Proposed ornamental shrub / herbaceous planting
- Proposed areas of amenity grass
- Areas of gravel- to be laid over a semi-permeable weed suppressant membrane
- Proposed ornamental bark mulch
- Streetlight column location

Planting Schedule

Shrubs					
Number	Species	Height	Specification	Pot Size	Density
6 -	Amelanchier lamarckii	140-160cm	Multi-stem :C: Specimen Shrub	20L	Counted
88 -	Berberis thunbergii 'Orange Rocket'	40-60cm	Bushy :C	5L	3/m²
102 -	Berberis thunbergii 'Rose Glow'	40-60cm	Bushy :C	5L	3/m²
80 -	Brachyglottis 'Sunshine'	30-40cm	Bushy :C	3L	3/m²
3 -	Camellia sasanqua 'Crimson King'	60-80cm	Bushy :C: Specimen Shrub	10L	Counted
42 -	Ceanothus thyrsiflorus repens	30-40cm	Bushy :C	5L	3/m²
108 -	Choisya ternata	30-40cm	Bushy :C	5L	2/m²
64 -	Cistus creticus	30-40cm	Bushy :C	5L	3/m²
4 -	Cornus florida 'Rubra'	100-125cm	Branched :C: Specimen Shrub	20L	Counted
43 -	Cornus sanguinea 'Winter Beauty'	40-60cm	Bushy :C	3L	3/m²
43 -	Cornus stolonifera 'Kelseyi'	30-40cm	Bushy :C	3L	3/m²
90 -	Cotoneaster 'Coral Beauty'	30-40cm	Bushy :C	3L	3/m²
56 -	Cotoneaster franchetii	40-60cm	Bushy :C	3L	3/m²
1094 -	Elaeagnus ebbingei 'Compacta'	40-60cm	Bushy :C	10L	3/m
124 -	Euonymus japonicus 'Green Spire	30-40cm	Bushy :C	3L	4/m²
182 -	Euonymus japonicus 'Ovatus Aureus'	40-60cm	Bushy :C	5L	3/m²
8 -	Euonymus japonicus 'Ovatus Aureus'	140-160cm	Ball on stem; ball dia. 40-50cm; neatly clipped :C	15L	Counted
4 -	Exochorda macrantha 'The Bride'	60-80cm	Bushy :C: Specimen Shrub	10L	Counted
25 -	Genista lydia	20-30cm	Bushy :C	3L	4/m²
1247 -	Griselinia littoralis	40-60cm	Bushy :C	10L	3/m
3 -	Hamamelis intermedia 'Jelena'	80-100cm	Branched :C: Specimen Shrub	15L	Counted
154 -	Hebe 'Great Orme'	30-40cm	Bushy :C	5L	3/m²
108 -	Hebe 'Mette'	30-40cm	Bushy :C	5L	3/m²
88 -	Hebe 'Mrs Winder'	30-40cm	Bushy :C	5L	3/m²
104 -	Hebe 'Red Edge'	30-40cm	Bushy :C	5L	3/m²
271 -	Hebe franciscana 'Blue Gem'	30-40cm	Bushy :C	5L	3/m²
168 -	Hebe rakaiensis	30-40cm	Bushy :C	5L	3/m²
49 -	Hydrangea arborescens 'Pink Annabelle'	40-60cm	Bushy :C	5L	2/m²
61 -	Hypericum calycinum	20-30cm	Bushy :C	3L	4/m²
280 -	Ilex crenata 'Dark Green'	30-40cm	Bushy :C: Hedge	5L	4/m
192 -	Lavandula angustifolia 'Hidcote'	30-40cm	Bushy :C	5L	3/m²
113 -	Lavandula angustifolia 'Hidcote'	30-40cm	Bushy :C: Hedge	5L	3/m
554 -	Lonicera pileata	30-40cm	Bushy :C	5L	3/m²
660 -	Lonicera pileata	40-60cm	Bushy :C: Hedge	5-7.5L	3/m
4 -	Magnolia 'Susan'	125-150cm	Branched :C: Specimen Shrub	20L	Counted
1151 -	Osmanthus burkwoodii	60-80cm	Branched :C: Hedge	7.5L	3/m
101 -	Osmanthus heterophyllus 'Purpureus'	30-40cm	Bushy :C	5L	3/m²
156 -	Pachysandra terminalis 'Green Carpet'	20-30cm	Bushy :C	3L	5/m²
111 -	Photinia fraseri 'Little Red Robin'	30-40cm	Bushy :C	5L	3/m²
653 -	Photinia fraseri 'Robusta Compacta'	40-60cm	Bushy :C: Hedge	7.5-10L	3/m
101 -	Pittosporum tenuifolium 'Golf ball'	40-60cm	Bushy :C	5L	2/m²
109 -	Pittosporum tenuifolium 'Tom Thumb'	30-40cm	Bushy :C	5L	3/m²
64 -	Potentilla fruticosa 'Goldfinger'	20-30cm	Bushy :C	5L	3/m²
118 -	Prunus laurocerasus 'Mount Vernon'	20-30cm	Bushy :C	3L	4/m²
162 -	Prunus laurocerasus 'Otto Luyken'	30-40cm	Bushy :C	5L	3/m²
245 -	Prunus lusitanica 'Myrtifolia'	60-80cm	Bushy :C	10L	3/m
37 -	Pyracantha 'Orange Glow'	40-60cm	Bushy :C	5L	3/m²
39 -	Rosa 'Bonica'	30-40cm	Bushy :C	5L	3/m²
66 -	Santolina chamaecyparissus	20-30cm	Bushy :C	3L	3/m²
62 -	Sarcococca hookerana humilis	30-40cm	Bushy :C	5L	4/m²
50 -	Skimmia confusa 'Kew Green'	30-40cm	Bushy :C	5L	3/m²
77 -	Skimmia japonica 'Rubella'	30-40cm	Bushy :C	5L	3/m²
53 -	Spiraea cinerea 'Grefsheim'	40-60cm	Bushy :C	3L	3/m²
71 -	Spiraea japonica 'Goldflame'	30-40cm	Bushy :C	3L	3/m²
27 -	Syringa meyeri 'Palibin'	40-60cm	Bushy :C	5L	2/m²
50 -	Viburnum davidii	30-40cm	Bushy :C	3L	3/m²
89 -	Viburnum tinus 'Eve Price'	40-60cm	Bushy :C	5L	2/m²
6 -	Viburnum tinus 'Eve Price'	140-160cm	Ball on stem; ball dia. 40-50cm; neatly clipped :C	15L	Counted
152 -	Vinca minor	20-30cm	Bushy :C	3L	5/m²
7 -	Weigela 'Bristol Ruby'	60-80cm	Bushy :C: Specimen Shrub	10L	Counted

Herbaceous				
Number	Species	Specification	Pot Size	Density
37 -	Bergenia 'Overture'	C	3L	4/m²
163 -	Bergenia cordifolia	C	3L	4/m²
59 -	Erysimum 'Bowles Mauve'	C	3L	3/m²
23 -	Euphorbia 'Miners Merlot'	C	3L	4/m²
32 -	Geranium 'Intense'	C	2L	5/m²
104 -	Geranium macrorrhizum	C	3L	4/m²
56 -	Liriope muscari	C	3L	5/m²
65 -	Thymus vulgaris	C	2L	5/m²
97 -	Tiarella 'Spring Symphony'	C	3L	5/m²

Grasses				
Number	Species	Specification	Pot Size	Density
32 -	Astelia 'Red Shadow'	Full Pot	3L	4/m²
65 -	Carex oshimensis 'Evergold'	Full Pot	3L	4/m²
47 -	Stipa tenuissima 'Pony Tails'	Full Pot	3L	4/m²

Note:
For Landscape Specification refer to 'General Landscape Specification For Redrow Homes South West Rev G, October 2017'

For Detailed On-Plot Tree Landscape Proposals refer to Pegasus Group drawing P22-1514_EN_004A

For Detailed POS Landscape Proposals refer to Pegasus Group drawing P22-1514_EN_002E

REV:	DATE:	DETAILS	DRAWN BY
A	15/06/2026	Existing hedgerow removed and replaced	IBD

TITLE:
Detailed Soft On-Plot Landscape Proposals

PROJECT NAME:
Elm Grove, Trowbridge, Phase 2

CLIENT:
Redrow Homes (South West)

DATE:	SCALE:	TEAM:	APPROVED:
15.06.2026	1:200 @A1	ARW	IBD

DRAWING NO:	SHEET NO:	REVISION:
P22-1514_EN_007	5 of 9	A

STATUS:
PLANNING

PEGASUS GROUP

PLANNING | DESIGN | ENVIRONMENT | ECONOMICS | HERITAGE

All Intellectual Property Rights (including but not limited to copyright) subsisting in or arising out of this drawing and the building works depicted are owned by Pegasus Planning Group Ltd (Pegasus Group) and may not be copied, adapted, disseminated, redistributed, reproduced and/or otherwise used without a written licence. Pegasus Group accepts no liability for any use of this drawing other than for its original purpose and by the original client except in circumstances where approval for use has been provided by Pegasus Group in writing. Use only written dimensions. Drawing prepared for planning application purposes only. Do not scale (or use) for construction, sales or any other purpose. Any queries to be reported to Pegasus Group for clarification.
Copyright © Pegasus Planning Group Limited [2025]. Use of this drawing is subject to the Terms & Conditions available @ pegasusgroup.co.uk

34 No. Photinia fraseri 'Robusta Compacta'
1 No. Amelanchier lamarckii
13 No. Pachysandra terminalis 'Green Carpet'
13 No. Tiarella 'Spring Symphony'
30 No. Photinia fraseri 'Robusta Compacta'
1 No. Camellia sasanqua 'Crimson King'
29 No. Photinia fraseri 'Robusta Compacta'
1 No. Camellia sasanqua 'Crimson King'
29 No. Photinia fraseri 'Robusta Compacta'
10 No. Viburnum davidii
10 No. Prunus laurocerasus 'Otto Luyken'
61 No. Osmanthus burkwoodii
7 No. Ceanothus thyrsiflorus repens
8 No. Cistus creticus
5 No. Choisya ternata
5 No. Rosa 'Bonica'
6 No. Hebe franciscana 'Blue Gem'
35 No. Osmanthus burkwoodii
10 No. Lonicera pileata
10 No. Pittosporum tenuifolium 'Tom Thumb'
7 No. Hebe franciscana 'Blue Gem'
12 No. Lonicera pileata
2 No. Euonymus japonicus 'Ovatus Aureus'
15 No. Lonicera pileata
8 No. Lavandula angustifolia 'Hidcote'
8 No. Hebe franciscana 'Blue Gem'
12 No. Lonicera pileata
2 No. Euonymus japonicus 'Ovatus Aureus'
15 No. Lonicera pileata
1 No. Amelanchier lamarckii
10 No. Lavandula angustifolia 'Hidcote'
11 No. Hebe franciscana 'Blue Gem'
11 No. Erysimum 'Bowles Mauve'
6 No. Prunus laurocerasus 'Otto Luyken'
10 No. Hebe 'Great Orme'
43 No. Griselinia littoralis
1 No. Amelanchier lamarckii
10 No. Hebe franciscana 'Blue Gem'
7 No. Pittosporum tenuifolium 'Golf ball'
10 No. Spiraea japonica 'Goldflame'
10 No. Hebe franciscana 'Blue Gem'
8 No. Euonymus japonicus 'Ovatus Aureus'
10 No. Photinia fraseri 'Little Red Robin'
10 No. Skimmia japonica 'Rubella'
8 No. Euonymus japonicus 'Ovatus Aureus'
11 No. Hebe franciscana 'Blue Gem'
67 No. Griselinia littoralis
14 No. Pittosporum tenuifolium 'Tom Thumb'
14 No. Lonicera pileata
10 No. Hebe rakaiensis
122 No. Elaeagnus ebbingei 'Compacta'
1 No. Cornus florida 'Rubra'
8 No. Hebe rakaiensis
13 No. Hebe franciscana 'Blue Gem'
15 No. Spiraea japonica 'Goldflame'
1 No. Amelanchier lamarckii
36 No. Elaeagnus ebbingei 'Compacta'
19 No. Elaeagnus ebbingei 'Compacta'
1 No. Weigela 'Bristol Ruby'
9 No. Hebe rakaiensis
14 No. Lonicera pileata
13 No. Pittosporum tenuifolium 'Tom Thumb'
16 No. Elaeagnus ebbingei 'Compacta'
13 No. Vinca minor
16 No. Elaeagnus ebbingei 'Compacta'
7 No. Hebe rakaiensis
9 No. Spiraea japonica 'Goldflame'
10 No. Hebe franciscana 'Blue Gem'
11 No. Prunus laurocerasus 'Otto Luyken'
36 No. Elaeagnus ebbingei 'Compacta'
24 No. Geranium macrorrhizum
13 No. Lonicera pileata
10 No. Spiraea japonica 'Goldflame'
10 No. Hebe franciscana 'Blue Gem'
19 No. Cotoneaster 'Coral Beauty'
19 No. Berberis thunbergii 'Orange Rocket'
9 No. Choisya ternata
5 No. Hebe 'Red Edge'
13 No. Euonymus japonicus 'Ovatus Aureus'
10 No. Hebe rakaiensis
5 No. Lonicera pileata
9 No. Pittosporum tenuifolium 'Golf ball'
4 No. Lonicera pileata
8 No. Berberis thunbergii 'Orange Rocket'
23 No. Lonicera pileata
5 No. Lonicera pileata
5 No. Vinca minor
13 No. Photinia fraseri 'Robusta Compacta'
16 No. Prunus laurocerasus 'Mount Vernon'
20 No. Vinca minor
8 No. Lonicera pileata
13 No. Lonicera pileata
22 No. Lonicera pileata
4 No. Bergenia cordifolia
1 No. Weigela 'Bristol Ruby'
42 No. Photinia fraseri 'Robusta Compacta'
12 No. Hebe 'Mrs Winder'
18 No. Euonymus japonicus 'Green Spire'
12 No. Erysimum 'Bowles Mauve'
15 No. Prunus laurocerasus 'Otto Luyken'
8 No. Bergenia cordifolia
8 No. Carex oshimensis 'Evergold'
11 No. Photinia fraseri 'Little Red Robin'
14 No. Prunus laurocerasus 'Mount Vernon'
11 No. Choisya ternata
10 No. Hebe 'Mrs Winder'
16 No. Euonymus japonicus 'Green Spire'
10 No. Hebe franciscana 'Blue Gem'
10 No. Bergenia cordifolia
9 No. Pachysandra terminalis 'Green Carpet'
7 No. Bergenia cordifolia
CUT LINE: Refer to Drawing P22-1514_EN_007 Sheet 3
CUT LINE: Refer to Drawing P22-1514_EN_007 Sheet 7

LOCATION PLAN (NTS)

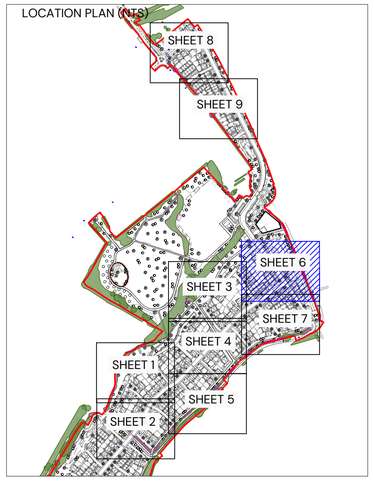

KEY

- Existing trees to be retained in accordance with BS 5837
- On-plot tree for detail refer to drawing P22-1514_EN_04
- Proposed specimen shrubs
- Proposed hedge planting
- Proposed ornamental shrub / herbaceous planting
- Proposed areas of amenity grass
- Areas of gravel- to be laid over a semi-permeable weed suppressant membrane
- Proposed ornamental bark mulch
- Streetlight column location

Note:
For Landscape Specification refer to 'General Landscape Specification For Redrow Homes South West Rev G, October 2017'

For Detailed On-Plot Tree Landscape Proposals refer to Pegasus Group drawing P22-1514_EN_004A

For Detailed POS Landscape Proposals refer to Pegasus Group drawing P22-1514_EN_002E

REV:	DATE:	DETAILS	DRAWN BY
A	15/06/2026	Existing hedgerow removed and replaced	IBD

TITLE:
Detailed Soft On-Plot Landscape Proposals

PROJECT NAME:
Elm Grove, Trowbridge, Phase 2

CLIENT:
Redrow Homes (South West)

DATE:	SCALE:	TEAM:	APPROVED:
15.06.2026	1:200 @A1	ARW	IBD

DRAWING NO:	SHEET NO:	REVISION:
P22-1514_EN_007	6 of 9	A

STATUS:
PLANNING

PEGASUS GROUP

PLANNING | DESIGN | ENVIRONMENT | ECONOMICS | HERITAGE

All Intellectual Property Rights (including but not limited to copyright) subsisting in or arising out of this drawing and the building works depicted are owned by Pegasus Planning Group Ltd (Pegasus Group) and may not be copied, adapted, disseminated, redistributed, reproduced and/or otherwise used without a written licence. Pegasus Group accepts no liability for any use of this drawing other than for its original purpose and by the original client except in circumstances where approval for use has been provided by Pegasus Group in writing. Use only written dimensions. Drawing prepared for planning application purposes only. Do not scale (or use) for construction, sales or any other purpose. Any queries to be reported to Pegasus Group for clarification.
Copyright © Pegasus Planning Group Limited [2025]. Use of this drawing is subject to the Terms & Conditions available @ pegasusgroup.co.uk

CUT LINE: Refer to Drawing P22-1514_EN_007 Sheet 6

CUT LINE: Refer to Drawing P22-1514_EN_007 Sheet 3

CUT LINE: Refer to Drawing P22-1514_EN_007 Sheet 4

1 No. Amelanchier lamarckii
10 No. Lavandula angustifolia 'Hidcote'
11 No. Hebe franciscana 'Blue Gem'
11 No. Erysimum 'Bowles Mauve'
6 No. Prunus laurocerasus 'Otto Luyken'
10 No. Hebe 'Great Orme'
43 No. Griselinia littoralis
1 No. Amelanchier lamarckii
12 No. Santolina chamaecyparissus
5 No. Choisya ternata
3 No. Hydrangea arborescens 'Pink Annabelle'
58 No. Griselinia littoralis
37 No. Griselinia littoralis
7 No. Hebe franciscana 'Blue Gem'
6 No. Cistus creticus
8 No. Lavandula angustifolia 'Hidcote'
16 No. Griselinia littoralis
12 No. Geranium macrorrhizum
10 No. Bergenia 'Overture'
1 No. Exochorda macrantha 'The Bride'
29 No. Griselinia littoralis
19 No. Lonicera pileata
8 No. Skimmia japonica 'Rubella'
8 No. Choisya ternata
10 No. Prunus laurocerasus 'Otto Luyken'
38 No. Griselinia littoralis
15 No. Hebe franciscana 'Blue Gem'
9 No. Sarcococca hookerana humilis
3 No. Hydrangea arborescens 'Pink Annabelle'
42 No. Osmanthus burkwoodii
12 No. Euonymus japonicus 'Ovatus Aureus'
12 No. Osmanthus heterophyllus 'Purpureus'
13 No. Berberis thunbergii 'Rose Glow'
10 No. Potentilla fruticosa 'Goldfinger'
11 No. Lonicera pileata
6 No. Cistus creticus
6 No. Hebe 'Great Orme'
28 No. Osmanthus burkwoodii
59 No. Osmanthus burkwoodii
4 No. Hydrangea arborescens 'Pink Annabelle'
5 No. Hebe 'Great Orme'
15 No. Ilex crenata 'Dark Green'
10 No. Cornus sanguinea 'Winter Beauty'
10 No. Hebe franciscana 'Blue Gem'
6 No. Pittosporum tenuifolium 'Golf ball'
13 No. Lonicera pileata
6 No. Carex oshimensis 'Evergold'
10 No. Hebe 'Mrs Winder'
16 No. Euonymus japonicus 'Green Spire'
10 No. Hebe franciscana 'Blue Gem'
10 No. Bergenia cordifolia
9 No. Pachysandra terminalis 'Green Carpet'
9 No. Pachysandra terminalis 'Green Carpet'
10 No. Carex oshimensis 'Evergold'
9 No. Hebe 'Mrs Winder'
18 No. Euonymus japonicus 'Green Spire'
9 No. Erysimum 'Bowles Mauve'
13 No. Photinia fraseri 'Little Red Robin'
16 No. Prunus laurocerasus 'Mount Vernon'
14 No. Hebe franciscana 'Blue Gem'
22 No. Griselinia littoralis
1 No. Euonymus japonicus 'Ovatus Aureus'
20 No. Griselinia littoralis
6 No. Pittosporum tenuifolium 'Golf ball'
10 No. Hebe rakaiensis
12 No. Euonymus japonicus 'Ovatus Aureus'
16 No. Lonicera pileata
5 No. Hebe 'Great Orme'
6 No. Rosa 'Bonica'
27 No. Osmanthus burkwoodii
6 No. Cistus creticus
6 No. Ceanothus thyrsiflorus repens
27 No. Osmanthus burkwoodii
7 No. Hebe 'Great Orme'
29 No. Osmanthus burkwoodii
39 No. Osmanthus burkwoodii
10 No. Bergenia cordifolia
7 No. Viburnum davidii
48 No. Osmanthus burkwoodii
7 No. Skimmia confusa 'Kew Green'
9 No. Sarcococca hookerana humilis
3 No. Hydrangea arborescens 'Pink Annabelle'
70 No. Osmanthus burkwoodii
12 No. Hebe 'Mrs Winder'
18 No. Euonymus japonicus 'Green Spire'
12 No. Erysimum 'Bowles Mauve'
15 No. Prunus laurocerasus 'Otto Luyken'
8 No. Bergenia cordifolia
8 No. Carex oshimensis 'Evergold'
11 No. Photinia fraseri 'Little Red Robin'
14 No. Prunus laurocerasus 'Mount Vernon'
11 No. Choisya ternata
7 No. Bergenia cordifolia
6 No. Berberis thunbergii 'Orange Rocket'
18 No. Ilex crenata 'Dark Green'
8 No. Hebe 'Mrs Winder'
15 No. Ilex crenata 'Dark Green'
7 No. Bergenia cordifolia
10 No. Hebe franciscana 'Blue Gem'
4 No. Thymus vulgaris
12 No. Bergenia cordifolia
12 No. Euonymus japonicus 'Green Spire
10 No. Astelia 'Red Shadow'
14 No. Hebe 'Mrs Winder'
13 No. Pittosporum tenuifolium 'Tom Thumb'
6 No. Thymus vulgaris
7 No. Thymus vulgaris
12 No. Bergenia cordifolia
12 No. Euonymus japonicus 'Green Spire
10 No. Astelia 'Red Shadow'
7 No. Bergenia cordifolia
12 No. Hebe 'Mrs Winder'
12 No. Berberis thunbergii 'Orange Rocket'
5 No. Thymus vulgaris
8 No. Lonicera pileata
13 No. Lonicera pileata
22 No. Lonicera pileata
4 No. Bergenia cordifolia
12 No. Cotoneaster franchetii
11 No. Berberis thunbergii 'Rose Glow'
12 No. Santolina chamaecyparissus
12 No. Lavandula angustifolia 'Hidcote'
18 No. Lonicera pileata
9 No. Hebe rakaiensis
12 No. Lonicera pileata
14 No. Cornus sanguinea 'Winter Beauty'
15 No. Lonicera pileata
11 No. Choisya ternata
11 No. Spiraea japonica 'Goldflame'
23 No. Lonicera pileata
14 No. Spiraea cinerea 'Grefsheim'
13 No. Santolina chamaecyparissus
12 No. Lavandula angustifolia 'Hidcote'
9 No. Hebe franciscana 'Blue Gem'
14 No. Euonymus japonicus 'Ovatus Aureus'
12 No. Lonicera pileata
15 No. Osmanthus heterophyllus 'Purpureus'
8 No. Hebe franciscana 'Blue Gem'

LOCATION PLAN (NTS)

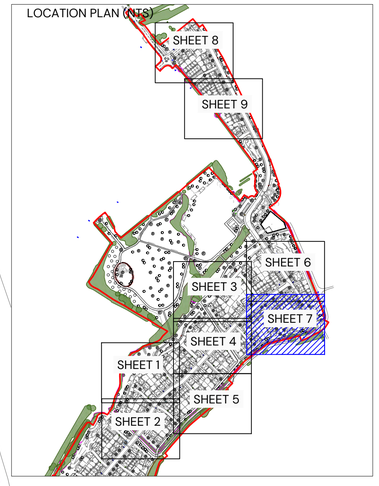

KEY

- Existing trees to be retained in accordance with BS 5837
- On-plot tree for detail refer to drawing P22-1514_EN_04
- Proposed specimen shrubs
- Proposed hedge planting
- Proposed ornamental shrub / herbaceous planting
- Proposed areas of amenity grass
- Areas of gravel- to be laid over a semi-permeable weed suppressant membrane
- Proposed ornamental bark mulch
- Streetlight column location

Note:
For Landscape Specification refer to 'General Landscape Specification For Redrow Homes South West Rev G, October 2017'

For Detailed On-Plot Tree Landscape Proposals refer to Pegasus Group drawing P22-1514_EN_004A

For Detailed POS Landscape Proposals refer to Pegasus Group drawing P22-1514_EN_002E

REV:	DATE:	DETAILS	DRAWN BY
A	15/06/2026	Existing hedgerow removed and replaced	IBD

TITLE:
Detailed Soft On-Plot Landscape Proposals

PROJECT NAME:
Elm Grove, Trowbridge, Phase 2

CLIENT:
Redrow Homes (South West)

DATE:	SCALE:	TEAM:	APPROVED:
15.06.2026	1:200 @A1	ARW	IBD

DRAWING NO:	SHEET NO:	REVISION:
P22-1514_EN_007	7 of 9	A

STATUS:
PLANNING

PEGASUS GROUP

PLANNING | DESIGN | ENVIRONMENT | ECONOMICS | HERITAGE

All Intellectual Property Rights (including but not limited to copyright) subsisting in or arising out of this drawing and the building works depicted are owned by Pegasus Planning Group Ltd (Pegasus Group) and may not be copied, adapted, disseminated, redistributed, reproduced and/or otherwise used without a written licence. Pegasus Group accepts no liability for any use of this drawing other than for its original purpose and by the original client except in circumstances where approval for use has been provided by Pegasus Group in writing. Use only written dimensions. Drawing prepared for planning application purposes only. Do not scale (or use) for construction, sales or any other purpose. Any queries to be reported to Pegasus Group for clarification. Copyright © Pegasus Planning Group Limited [2025]. Use of this drawing is subject to the Terms & Conditions available @ pegasusgroup.co.uk

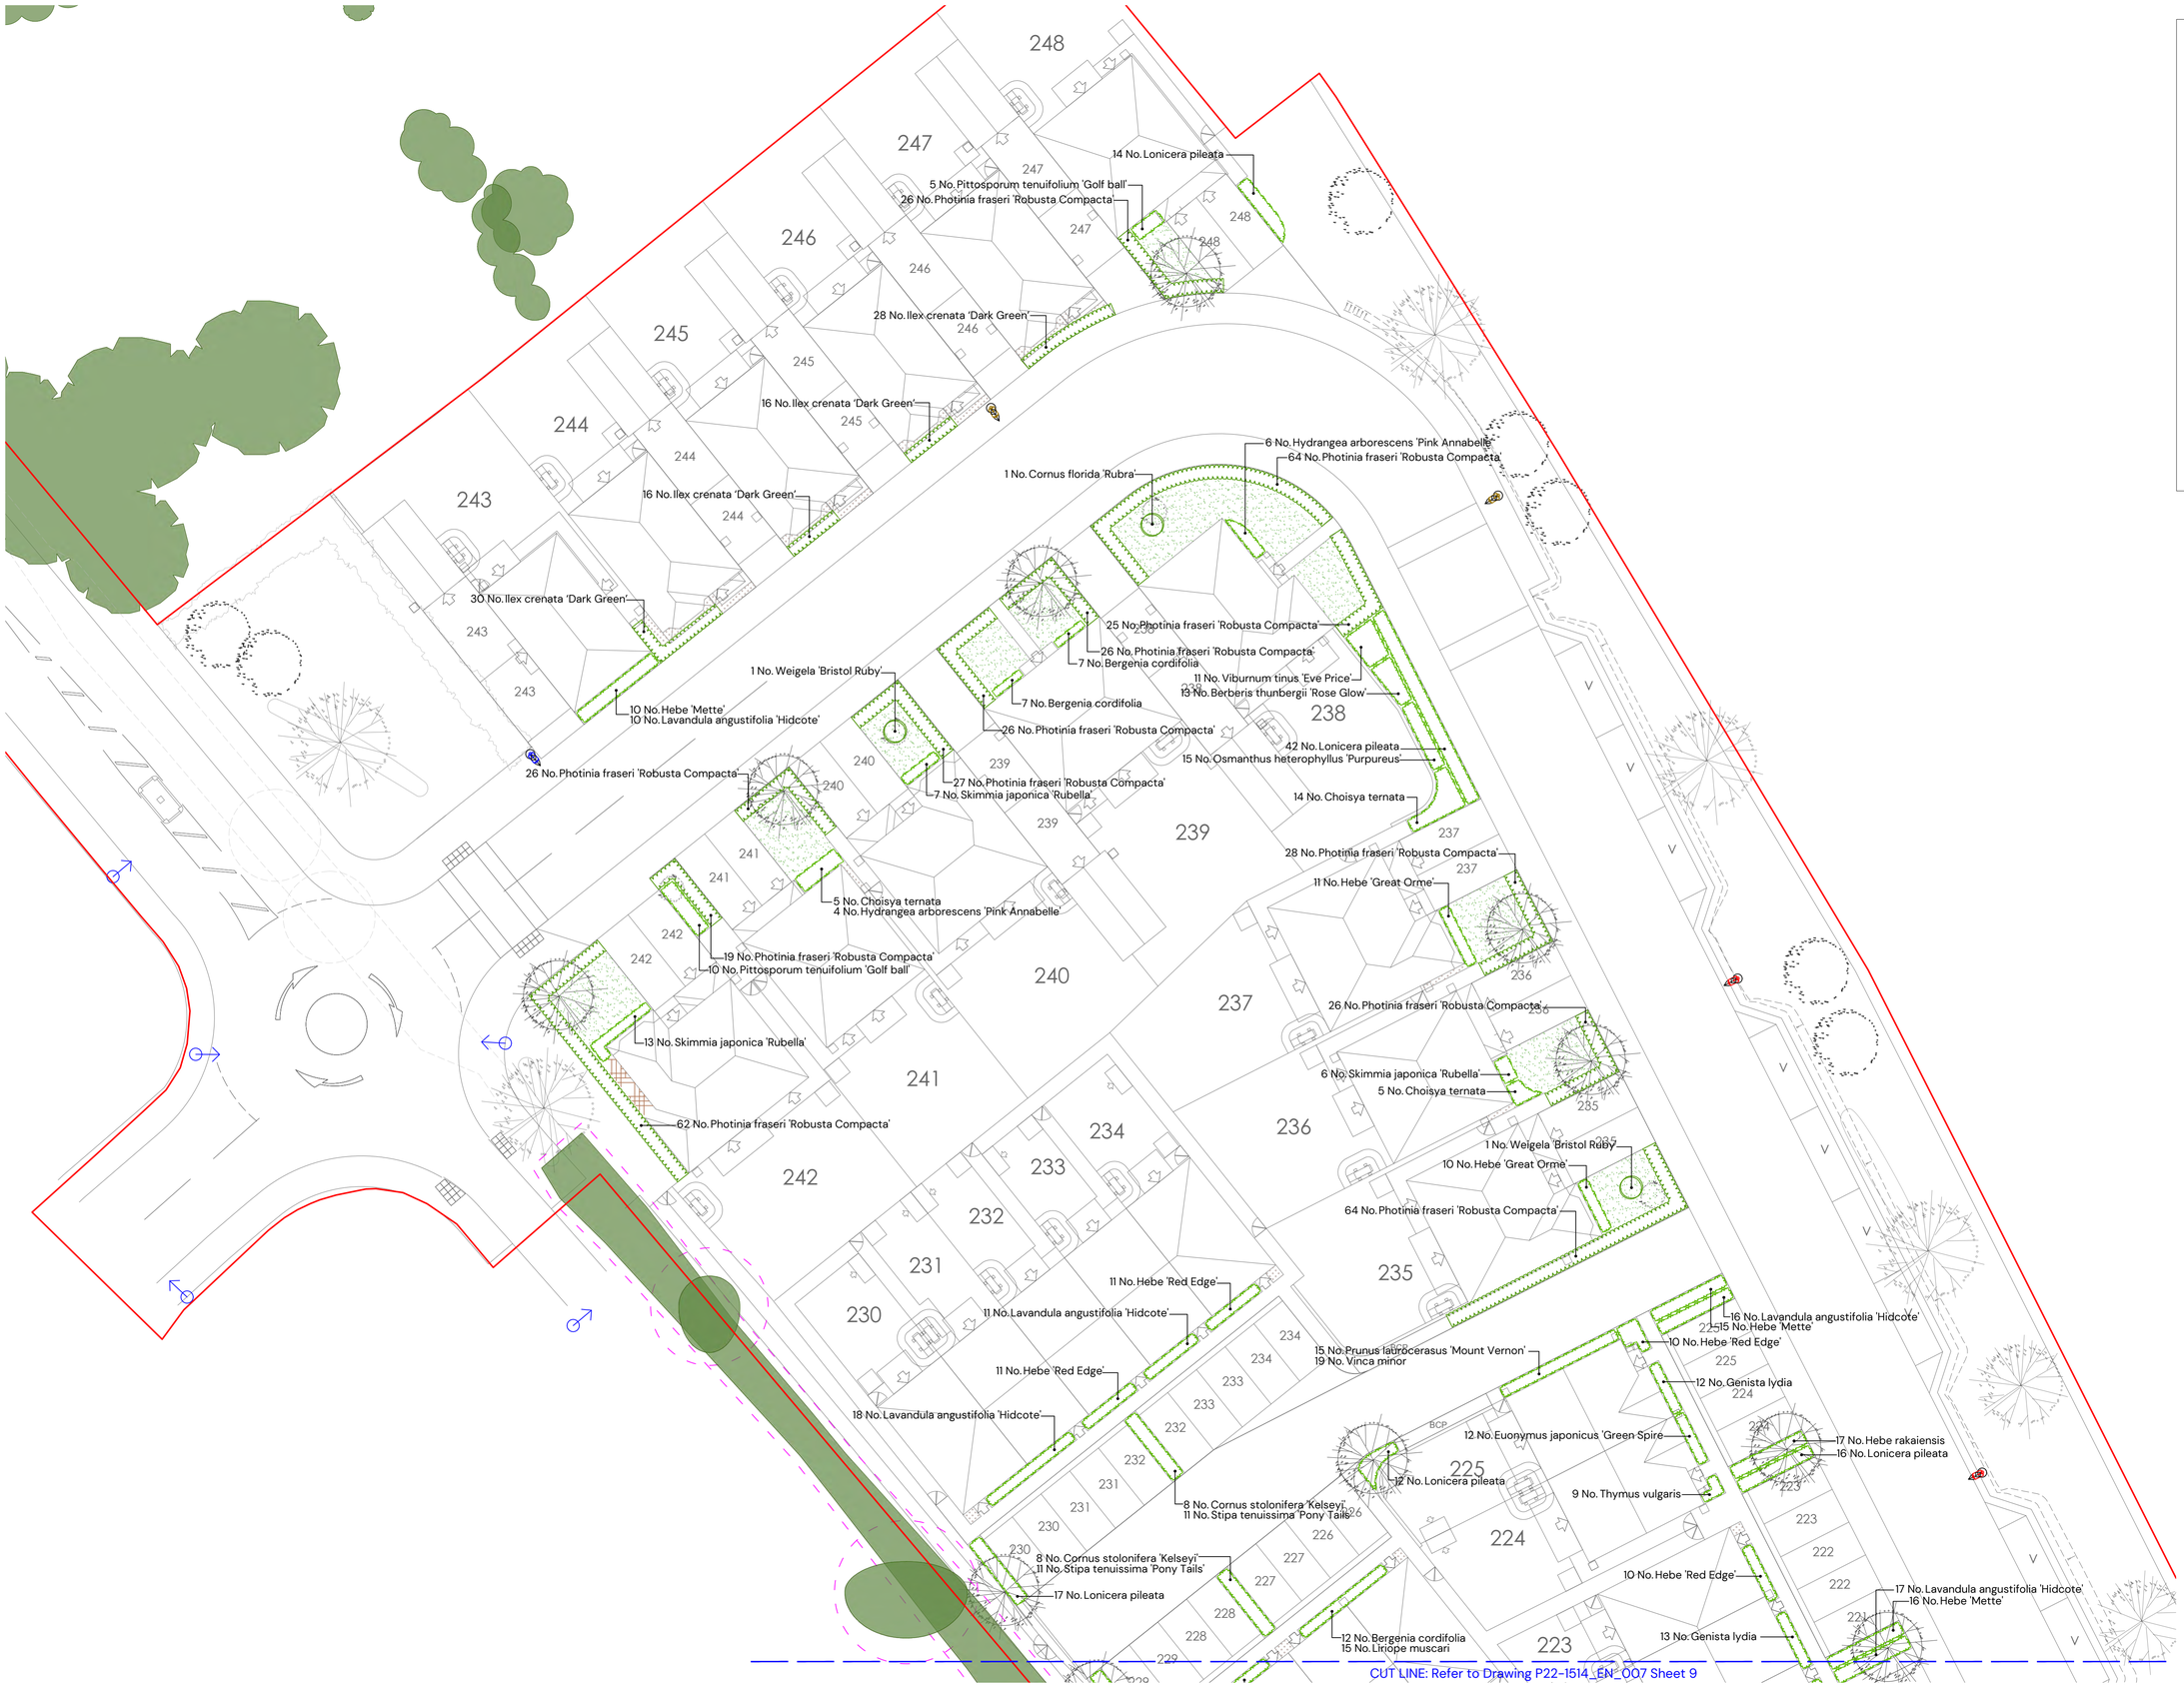

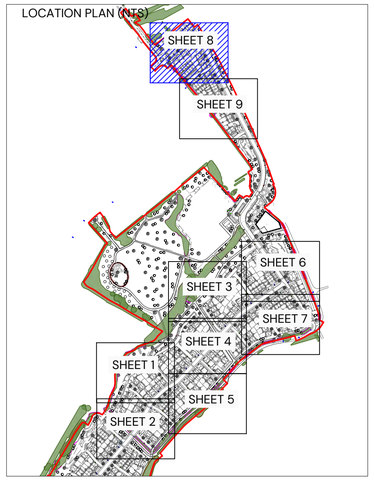

KEY

- Existing trees to be retained in accordance with BS 5837
- On-plot tree for detail refer to drawing P22-1514_EN_04
- Proposed specimen shrubs
- Proposed hedge planting
- Proposed ornamental shrub / herbaceous planting
- Proposed areas of amenity grass
- Areas of gravel- to be laid over a semi-permeable weed suppressant membrane
- Proposed ornamental bark mulch
- Streetlight column location

Note:
For Landscape Specification refer to 'General Landscape Specification For Redrow Homes South West Rev G, October 2017'

For Detailed On-Plot Tree Landscape Proposals refer to Pegasus Group drawing P22-1514_EN_004A

For Detailed POS Landscape Proposals refer to Pegasus Group drawing P22-1514_EN_002E

REV:	DATE:	DETAILS	DRAWN BY
A	15/06/2026	Existing hedgerow removed and replaced	IBD

TITLE:
Detailed Soft On-Plot Landscape Proposals

PROJECT NAME:
Elm Grove, Trowbridge, Phase 2

CLIENT:
Redrow Homes (South West)

DATE:	SCALE:	TEAM:	APPROVED:
15.06.2026	1:200 @A1	ARW	IBD

DRAWING NO:	SHEET NO:	REVISION:
P22-1514_EN_007	8 of 9	A

STATUS:
PLANNING

PEGASUS GROUP

PLANNING | DESIGN | ENVIRONMENT | ECONOMICS | HERITAGE

All Intellectual Property Rights (including but not limited to copyright) subsisting in or arising out of this drawing and the building works depicted are owned by Pegasus Planning Group Ltd (Pegasus Group) and may not be copied, adapted, disseminated, redistributed, reproduced and/or otherwise used without a written licence. Pegasus Group accepts no liability for any use of this drawing other than for its original purpose and by the original client except in circumstances where approval for use has been provided by Pegasus Group in writing. Use only written dimensions. Drawing prepared for planning application purposes only. Do not scale (or use) for construction, sales or any other purpose. Any queries to be reported to Pegasus Group for clarification.
Copyright © Pegasus Planning Group Limited [2025]. Use of this drawing is subject to the Terms & Conditions available @ pegasusgroup.co.uk

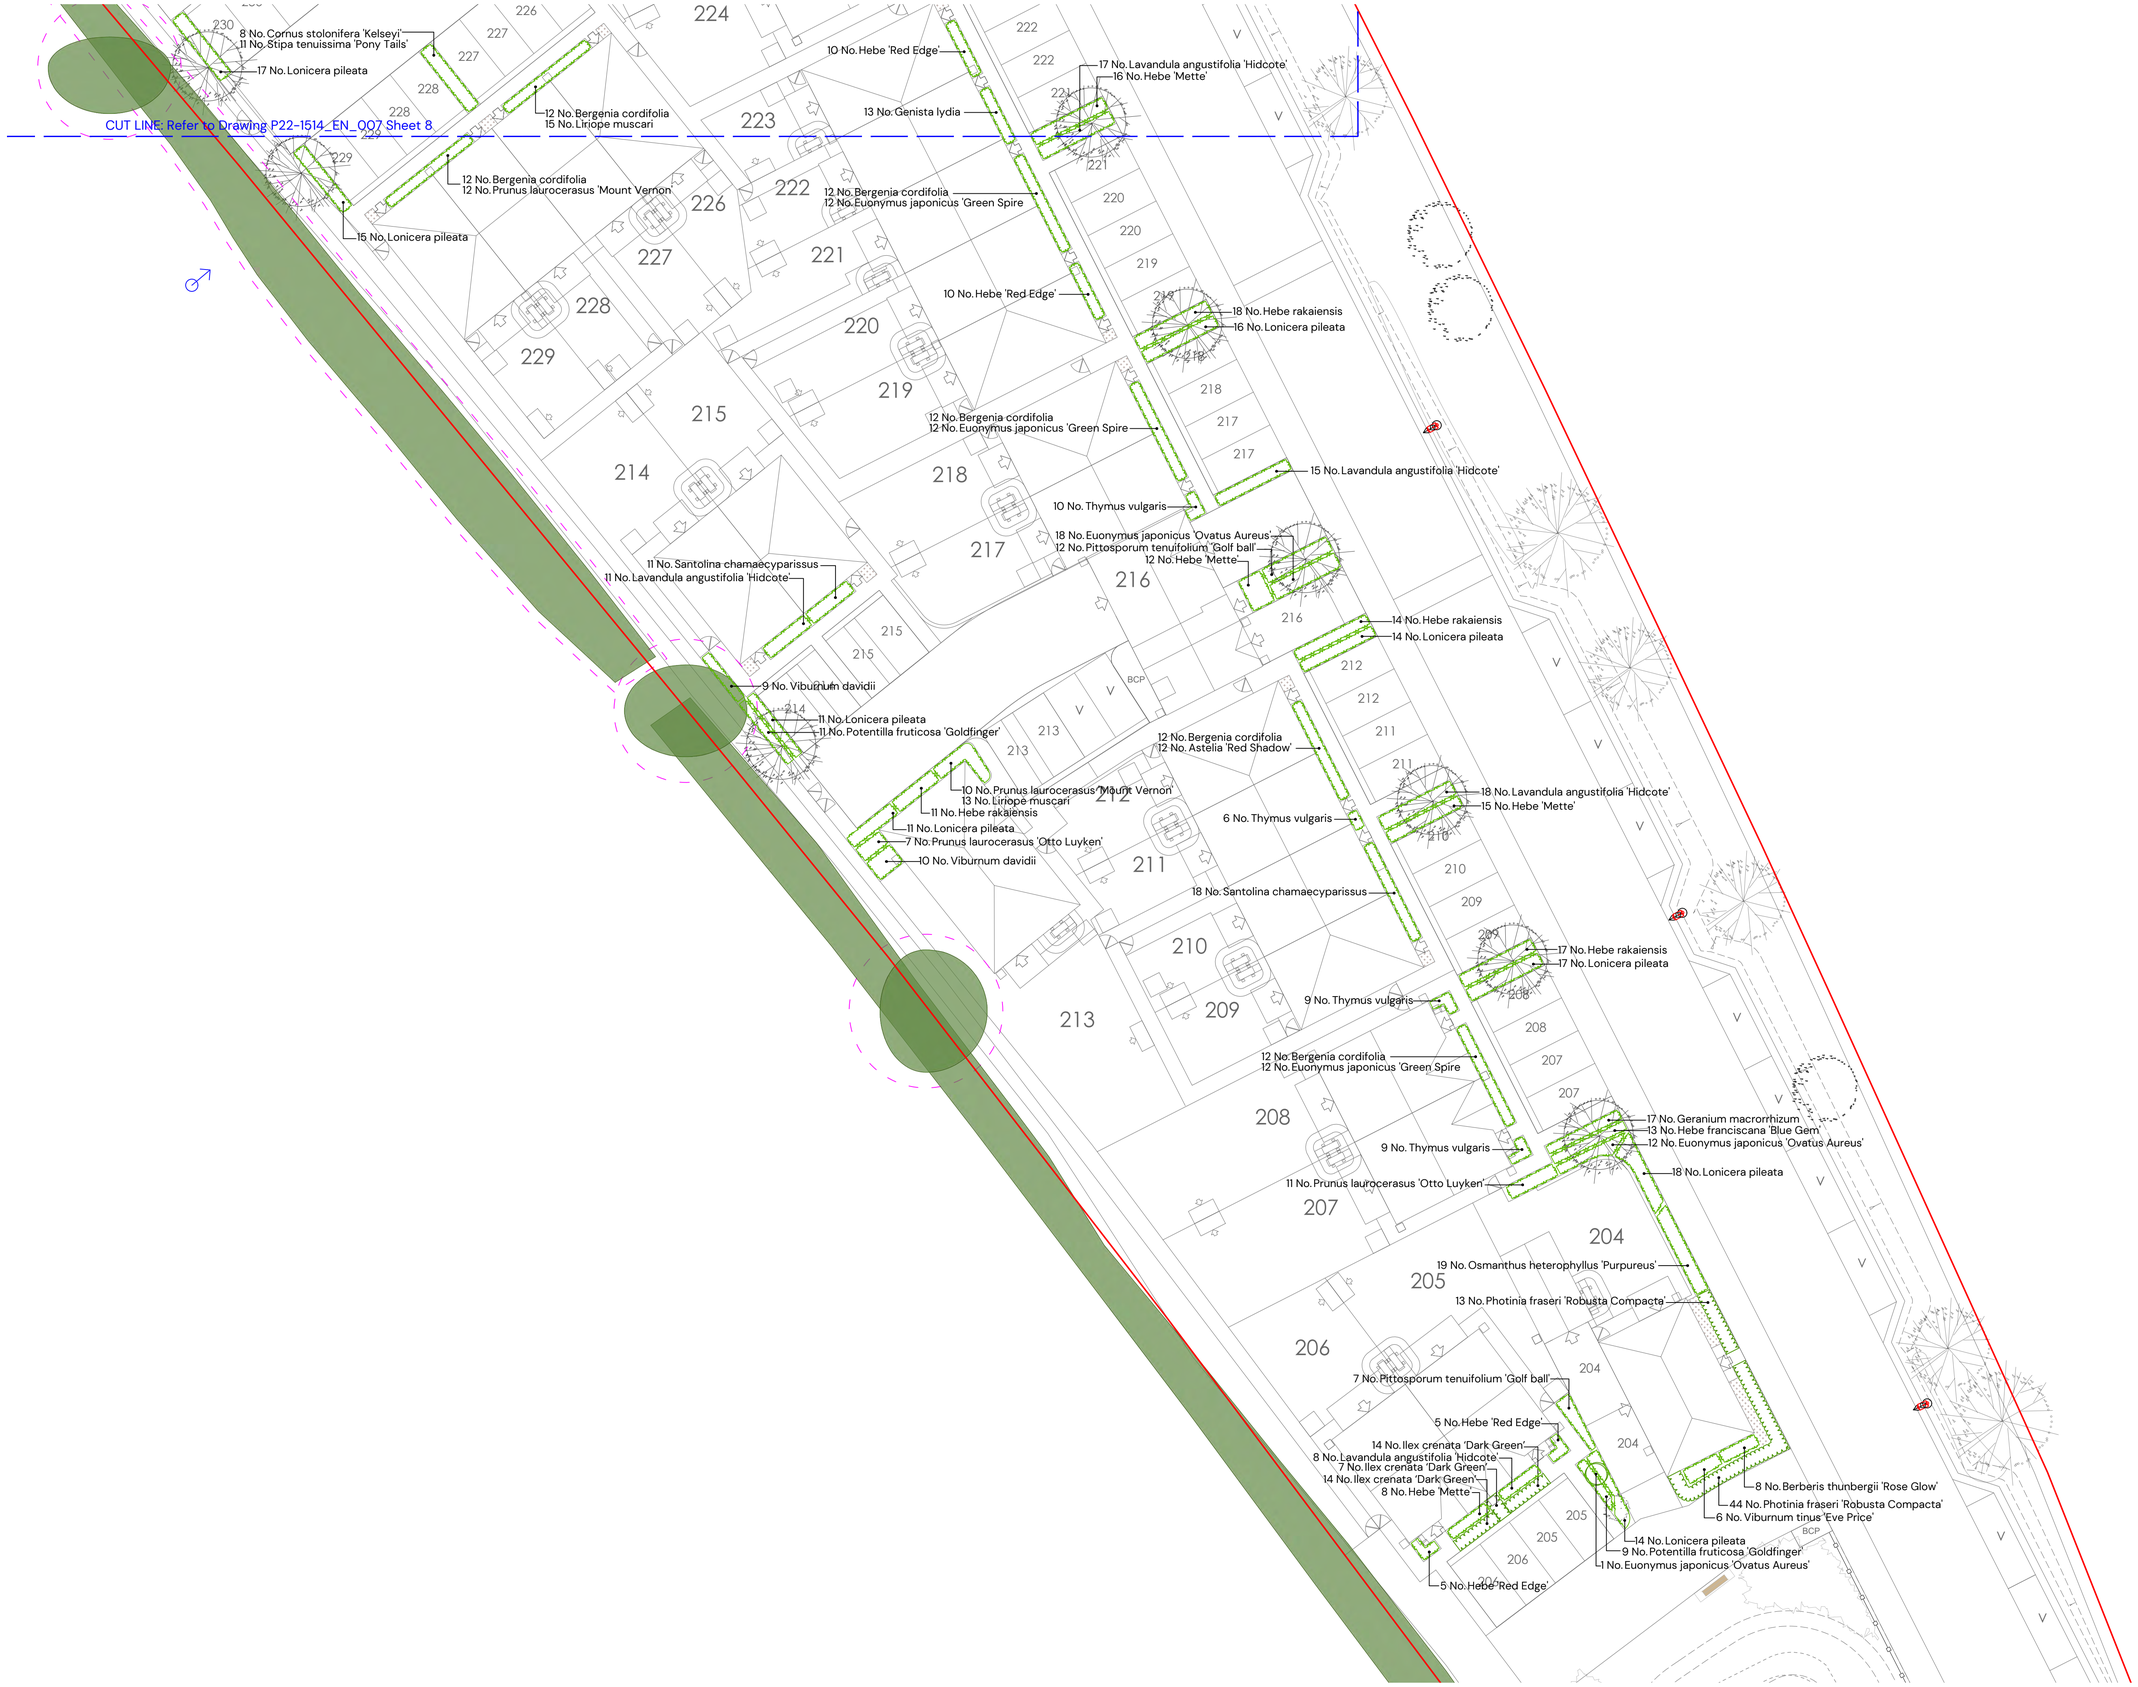

LOCATION PLAN (NTS)

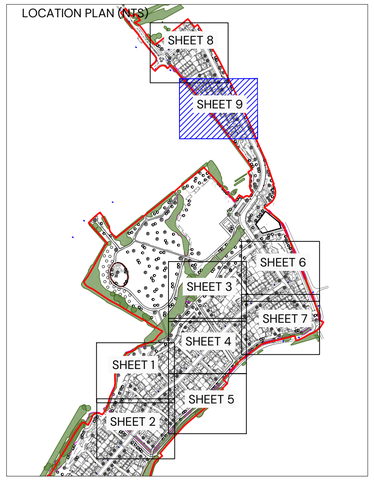

KEY

- Existing trees to be retained in accordance with BS 5837
- On-plot tree for detail refer to drawing P22-1514_EN_04
- Proposed specimen shrubs
- Proposed hedge planting
- Proposed ornamental shrub / herbaceous planting
- Proposed areas of amenity grass
- Areas of gravel- to be laid over a semi-permeable weed suppressant membrane
- Proposed ornamental bark mulch
- Streetlight column location

Note:
For Landscape Specification refer to 'General Landscape Specification For Redrow Homes South West Rev G, October 2017'

For Detailed On-Plot Tree Landscape Proposals refer to Pegasus Group drawing P22-1514_EN_004A

For Detailed POS Landscape Proposals refer to Pegasus Group drawing P22-1514_EN_002E

REV:	DATE:	DETAILS	DRAWN BY
A	15/06/2026	Existing hedgerow removed and replaced	IBD

TITLE:

Detailed Soft On-Plot Landscape Proposals

PROJECT NAME:

Elm Grove, Trowbridge, Phase 2

CLIENT:
Redrow Homes (South West)

DATE:	SCALE:	TEAM:	APPROVED:
15.06.2026	1:200 @A1	ARW	IBD

DRAWING NO:	SHEET NO:	REVISION:
P22-1514_EN_007	9 of 9	A

STATUS:
PLANNING

PEGASUS GROUP

PLANNING | DESIGN | ENVIRONMENT | ECONOMICS | HERITAGE

All Intellectual Property Rights (including but not limited to copyright) subsisting in or arising out of this drawing and the building works depicted are owned by Pegasus Planning Group Ltd (Pegasus Group) and may not be copied, adapted, disseminated, redistributed, reproduced and/or otherwise used without a written licence. Pegasus Group accepts no liability for any use of this drawing other than for its original purpose and by the original client except in circumstances where approval for use has been provided by Pegasus Group in writing. Use only written dimensions. Drawing prepared for planning application purposes only. Do not scale (or use) for construction, sales or any other purpose. Any queries to be reported to Pegasus Group for clarification. Copyright © Pegasus Planning Group Limited [2025]. Use of this drawing is subject to the Terms & Conditions available @ pegasusgroup.co.uk