


CDM: Significant Hazards

Health and Safety hazards are identified by the designer as abnormal in pursuance of the current Construction Design and Management regulations. It is assumed that all works will be carried out by competent & adequately resourced contractor(s) working to safe systems of work.

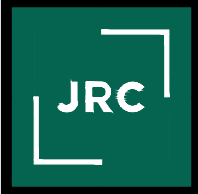




General Notes

- DO NOT SCALE FROM THIS DRAWING FOR CONSTRUCTION. Scaling from this drawing or obtaining dimensions electronically may not provide accurate information and should be avoided, therefore work only from figured dimensions and contact JRC Consulting Engineers.
- This drawing is to be read in conjunction with all other relevant Architect's, Engineers & Specialist drawings, details, Specification and the relevant Health and Safety Plan (as appropriate to the project). All discrepancies to be reported to the Engineer immediately for verification.

Legend

- Proposed ground level
- Existing ground level
- S104 Adoptable Surface Water Drainage
- S104 Adoptable Foul Water Drainage
- S104 Adoptable Foul Water Rising Main
- S38 Adoptable Surface Water Drainage
- Private Culvert Drainage

NOTE: All headwalls are to be installed in accordance with manufacturers details. Location of Headwall to be determined and agreed on site to suit proposed embankment works, finished levels and gradients.

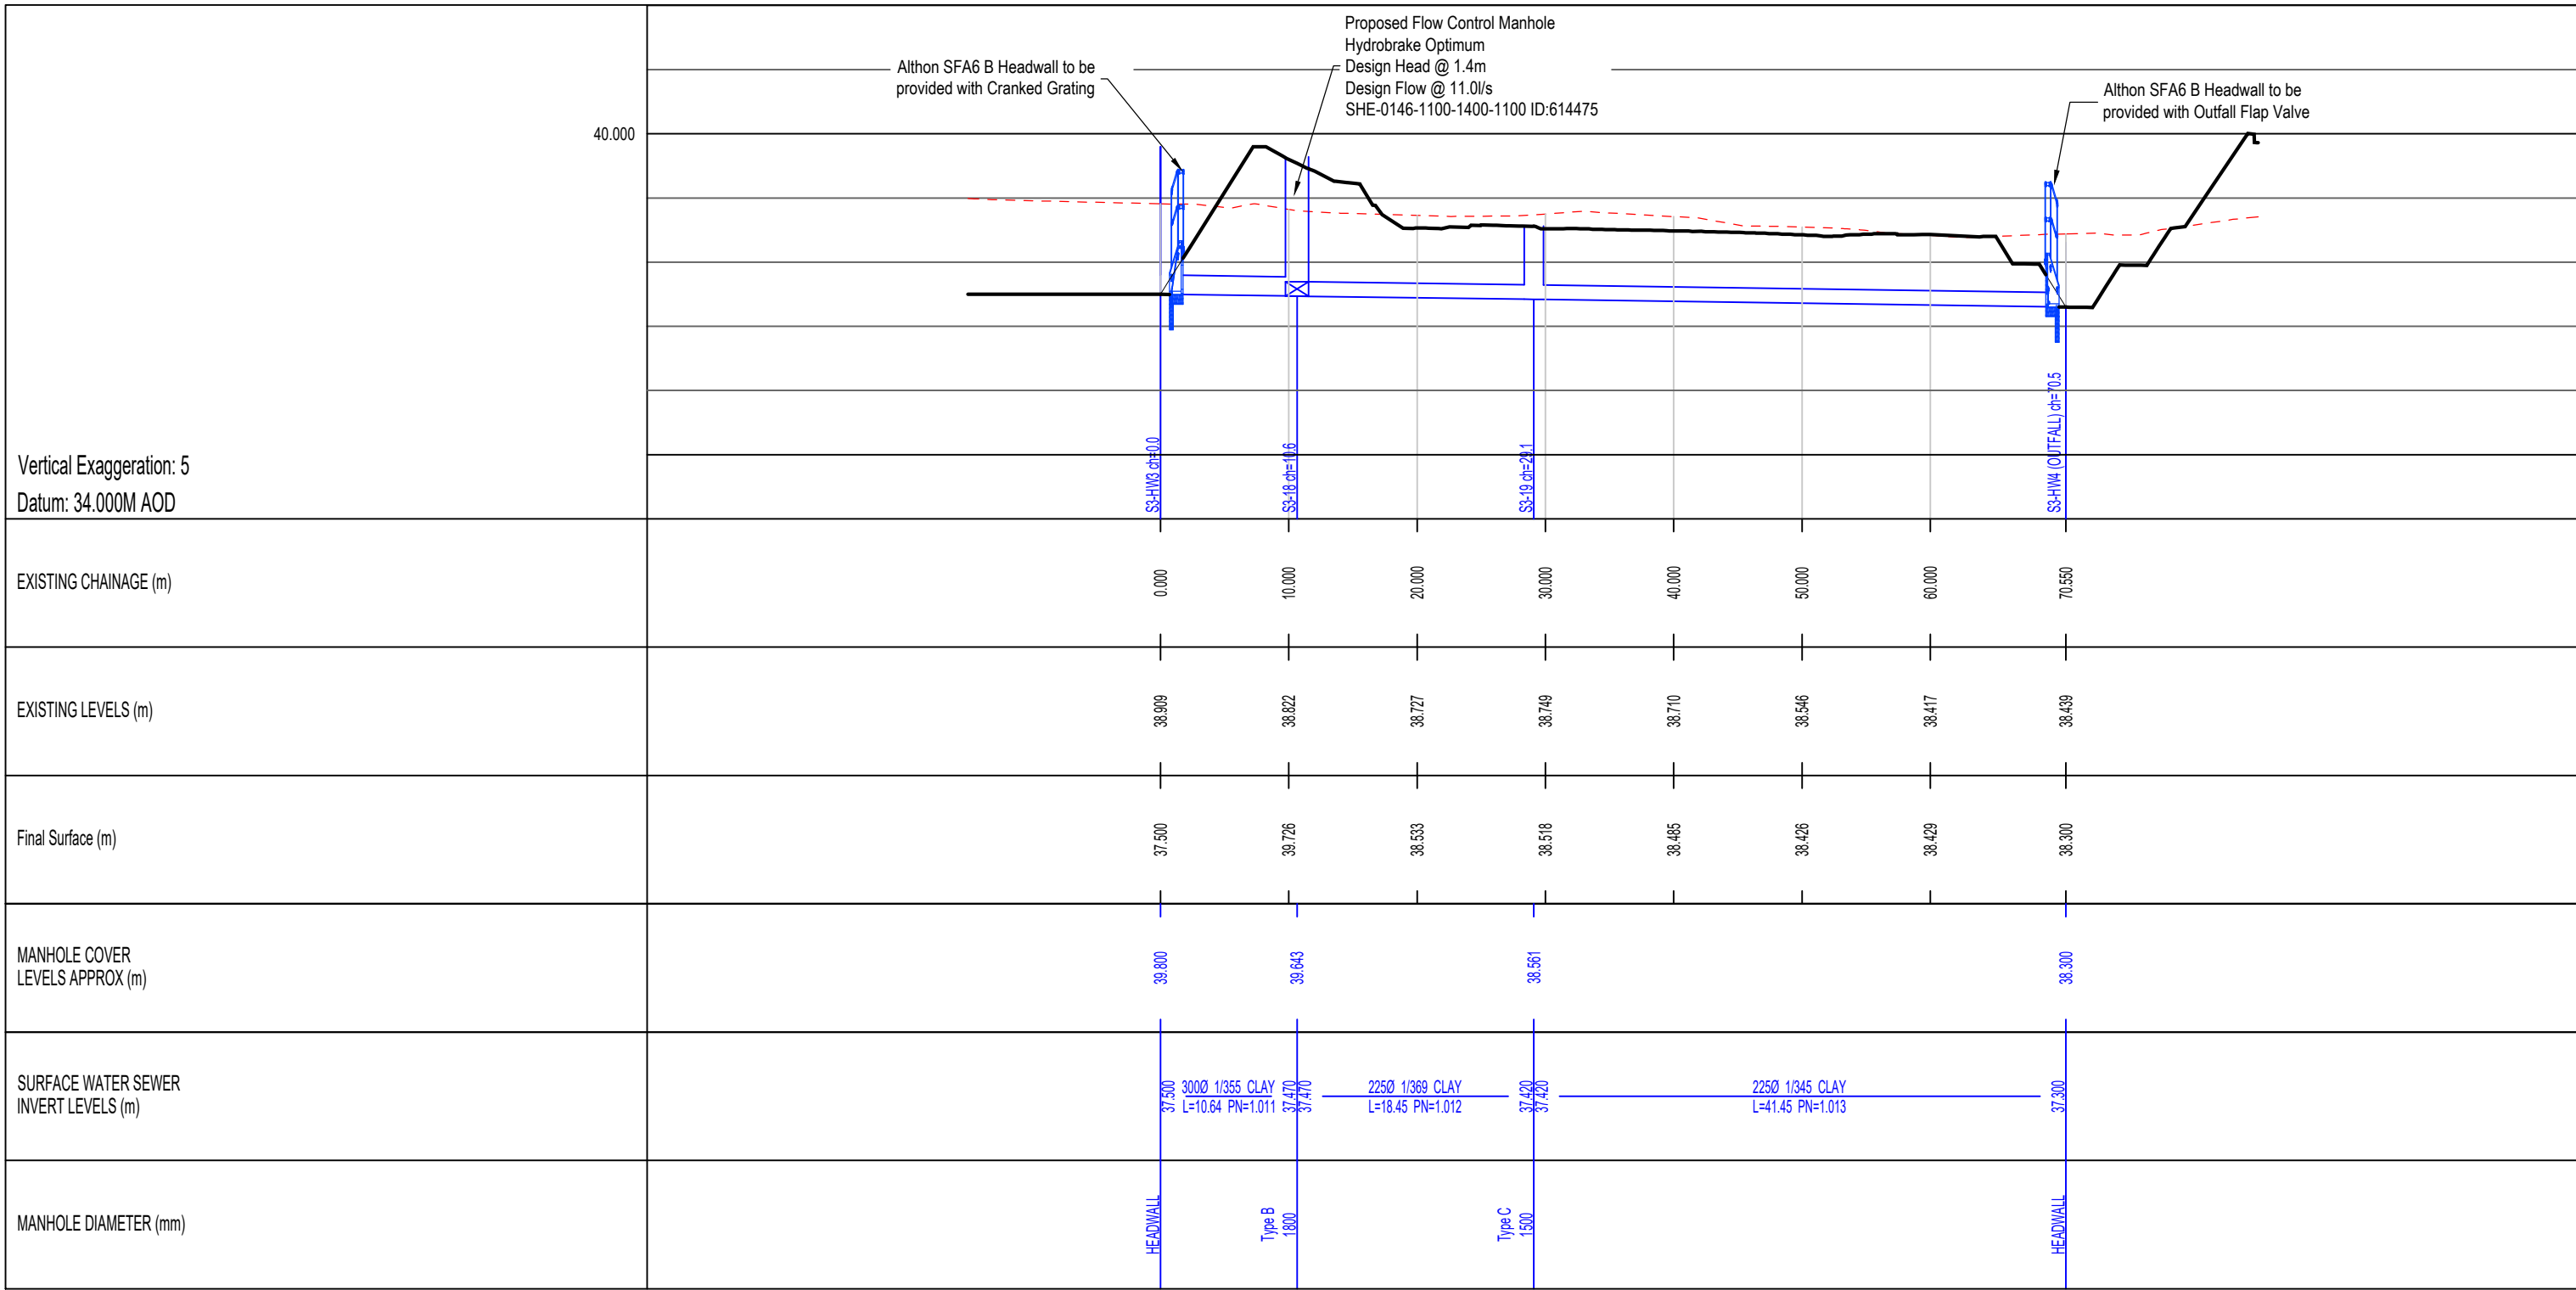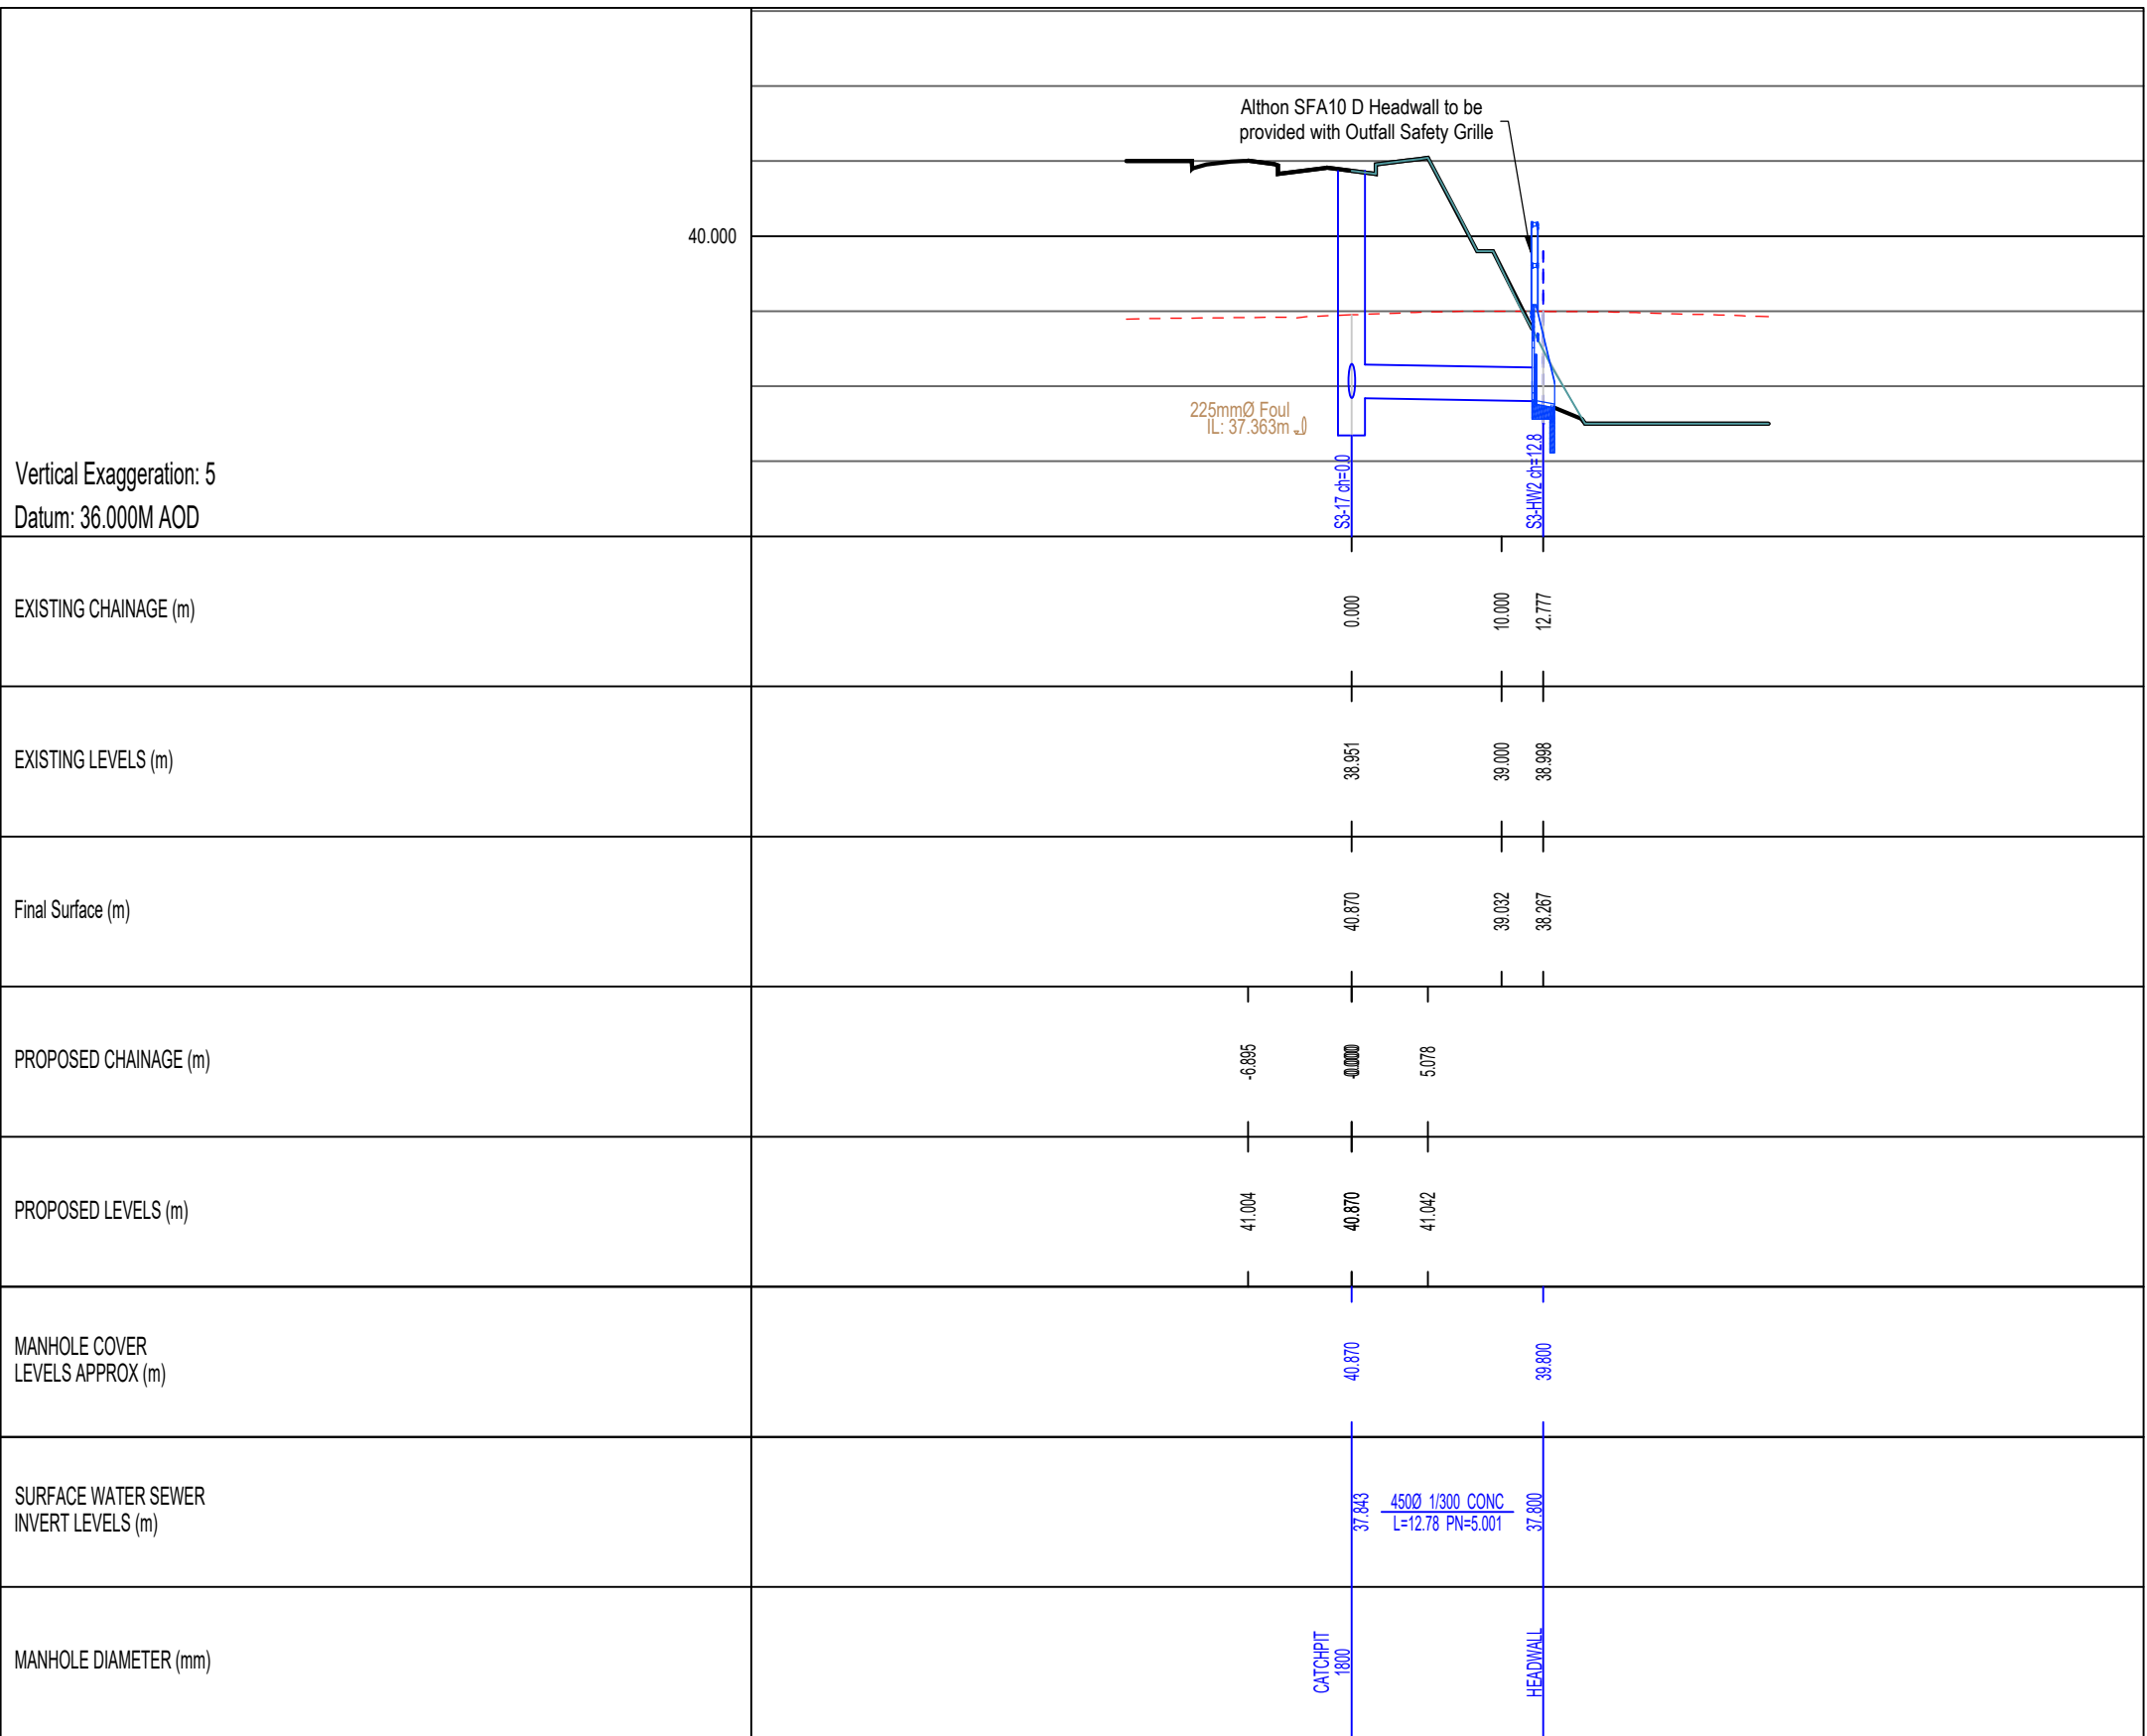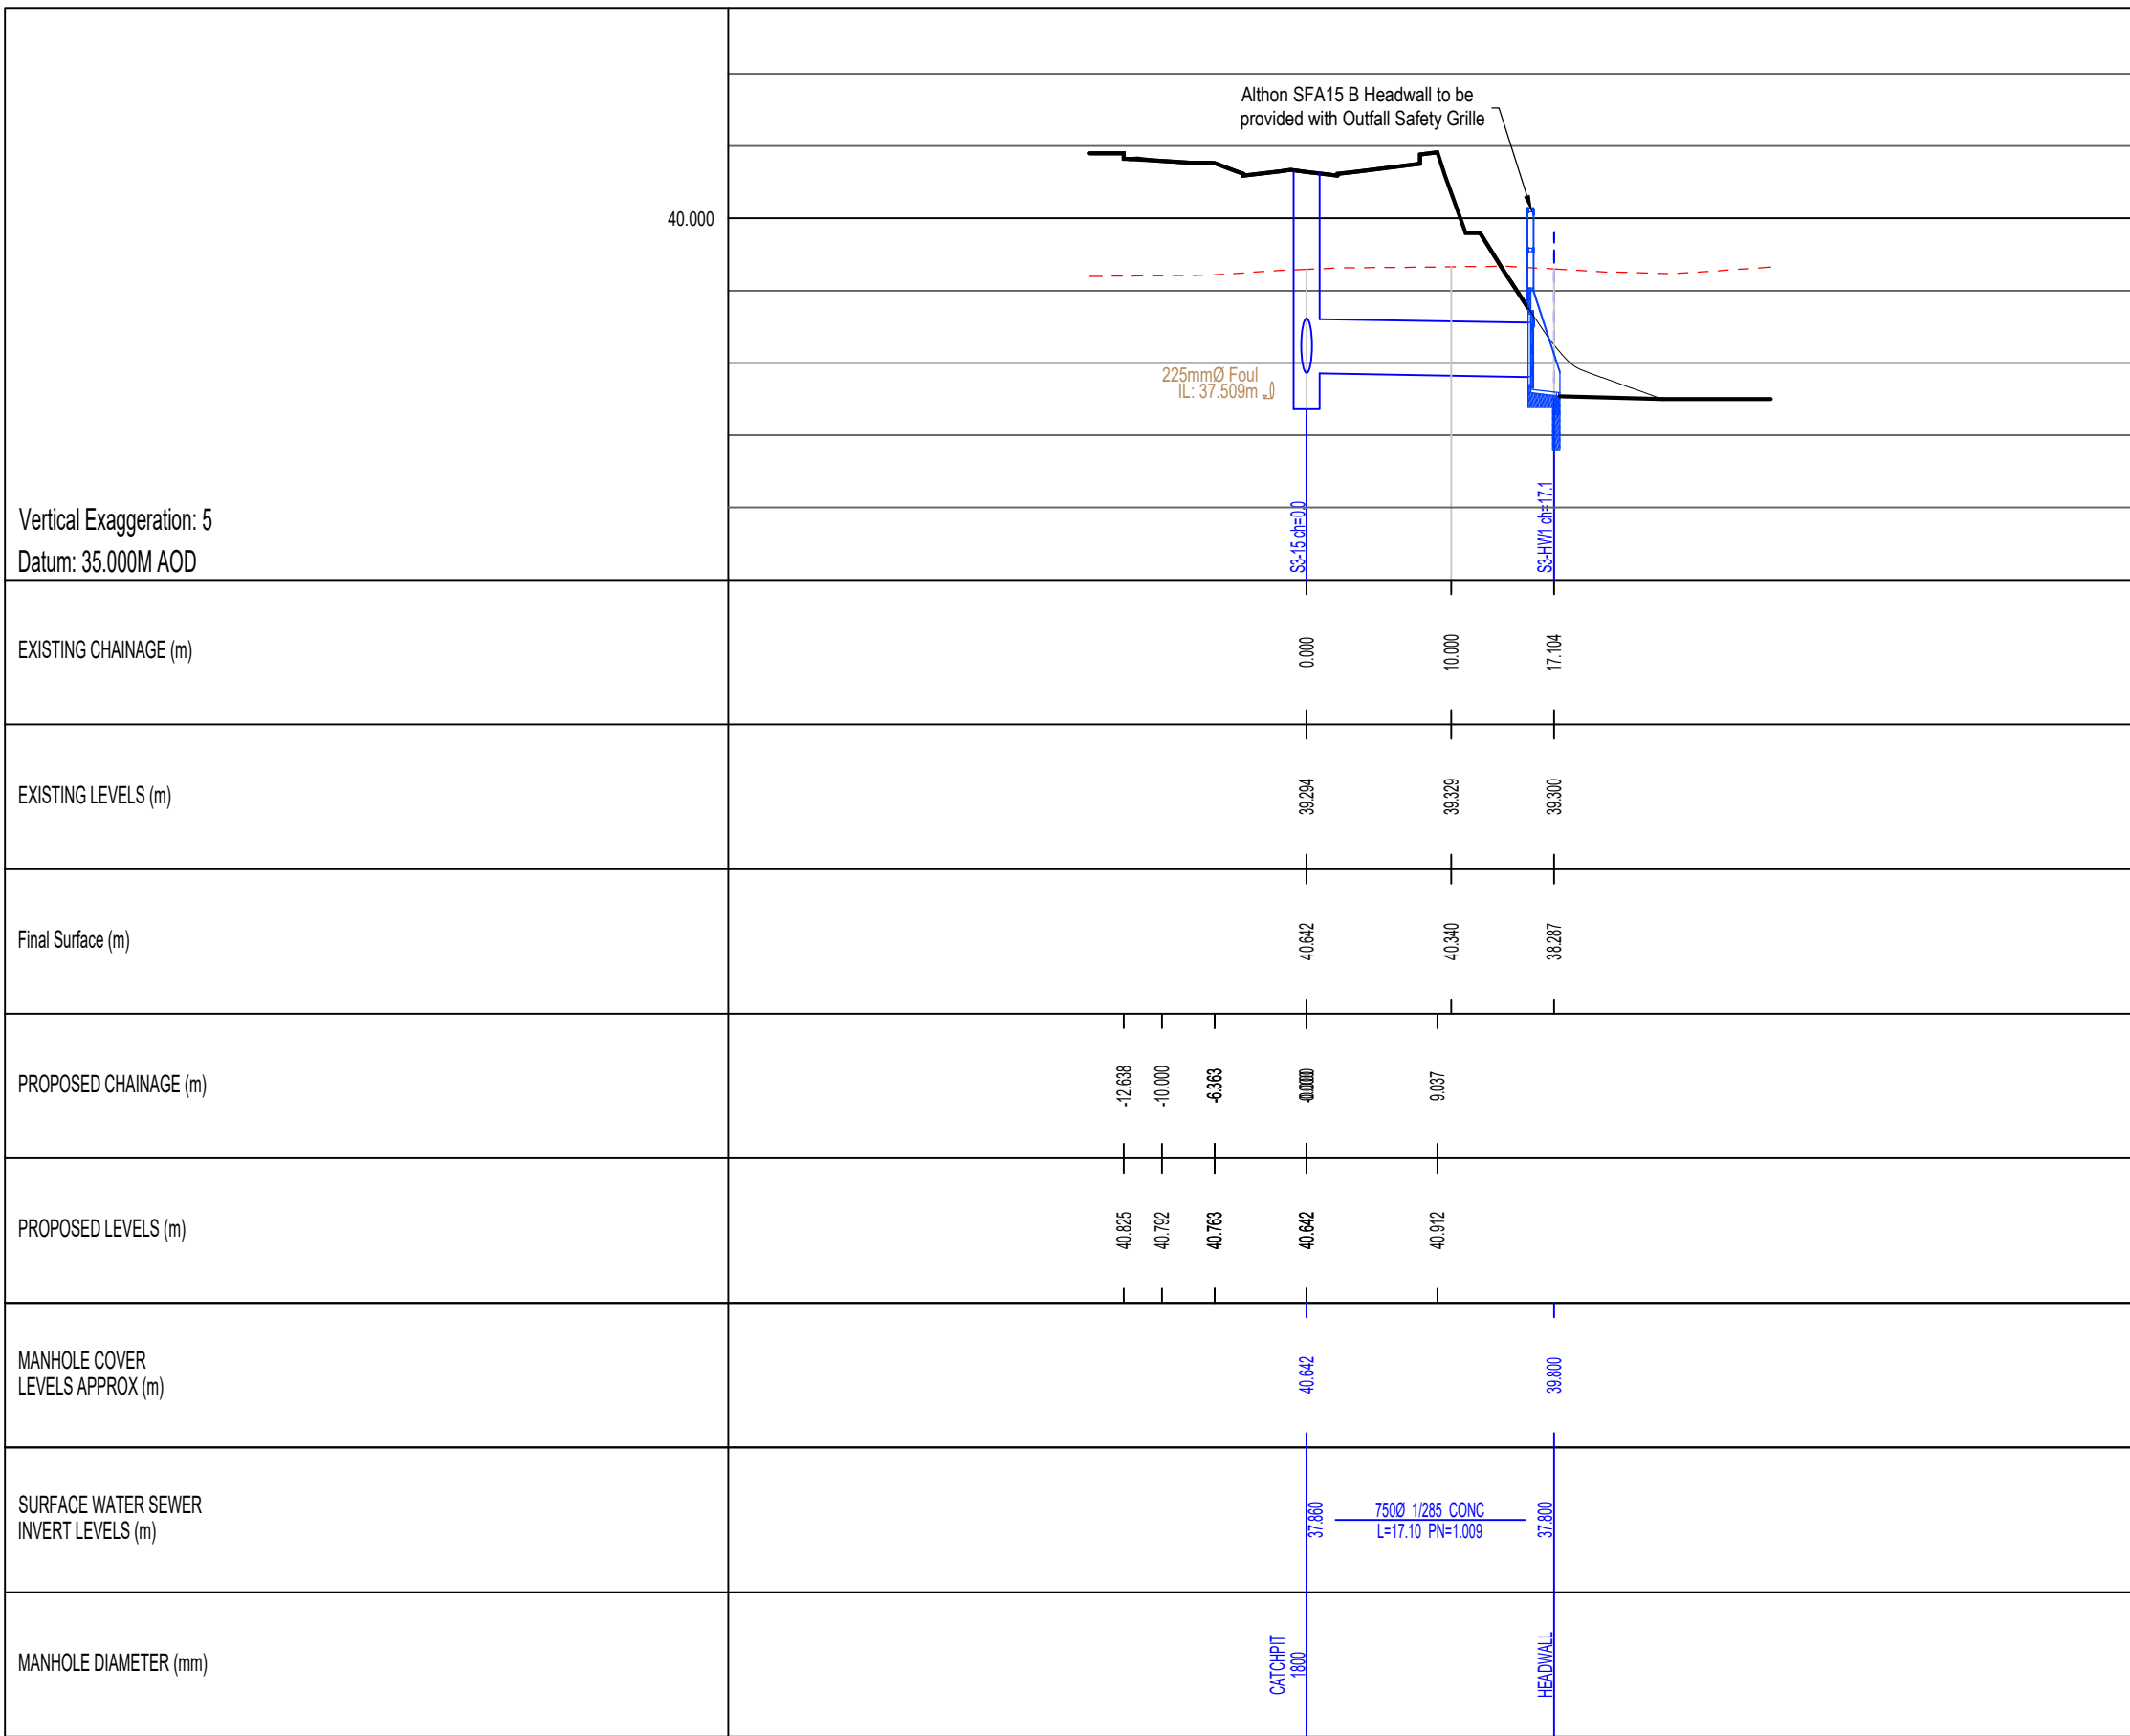

TA1	18.07.25	First Issue	JDC	DWJP
REV.	DATE	DETAILS	BY	CHK.



DRAWING STATUS
FOR TECHNICAL APPROVAL

PROJECT
ELM GROVE
TROWBRIDGE

CLIENT
REDROW

DRAWING TITLE
SURFACE WATER DRAINAGE LONGSECTIONS
SHEET 2

SCALE @ A1 Horiz=1:500, Vert=1:100	SIZE A1	DATE JUL 25
---------------------------------------	------------	----------------

PROJECT NUMBER 1960	DRAWING NUMBER 2522	REVISION TA1
------------------------	------------------------	-----------------