



MATERIALS KEY:


- 1 - New blockwork
- 2 - Existing Bath stonework
- 3 - Existing metal railing
- 4 - Existing windows
- 5 - Existing roof tiles
- 6 - New metal roller shutter
- 7 - Existing steel structure
- 8 - Photovoltaic Panel (PV)

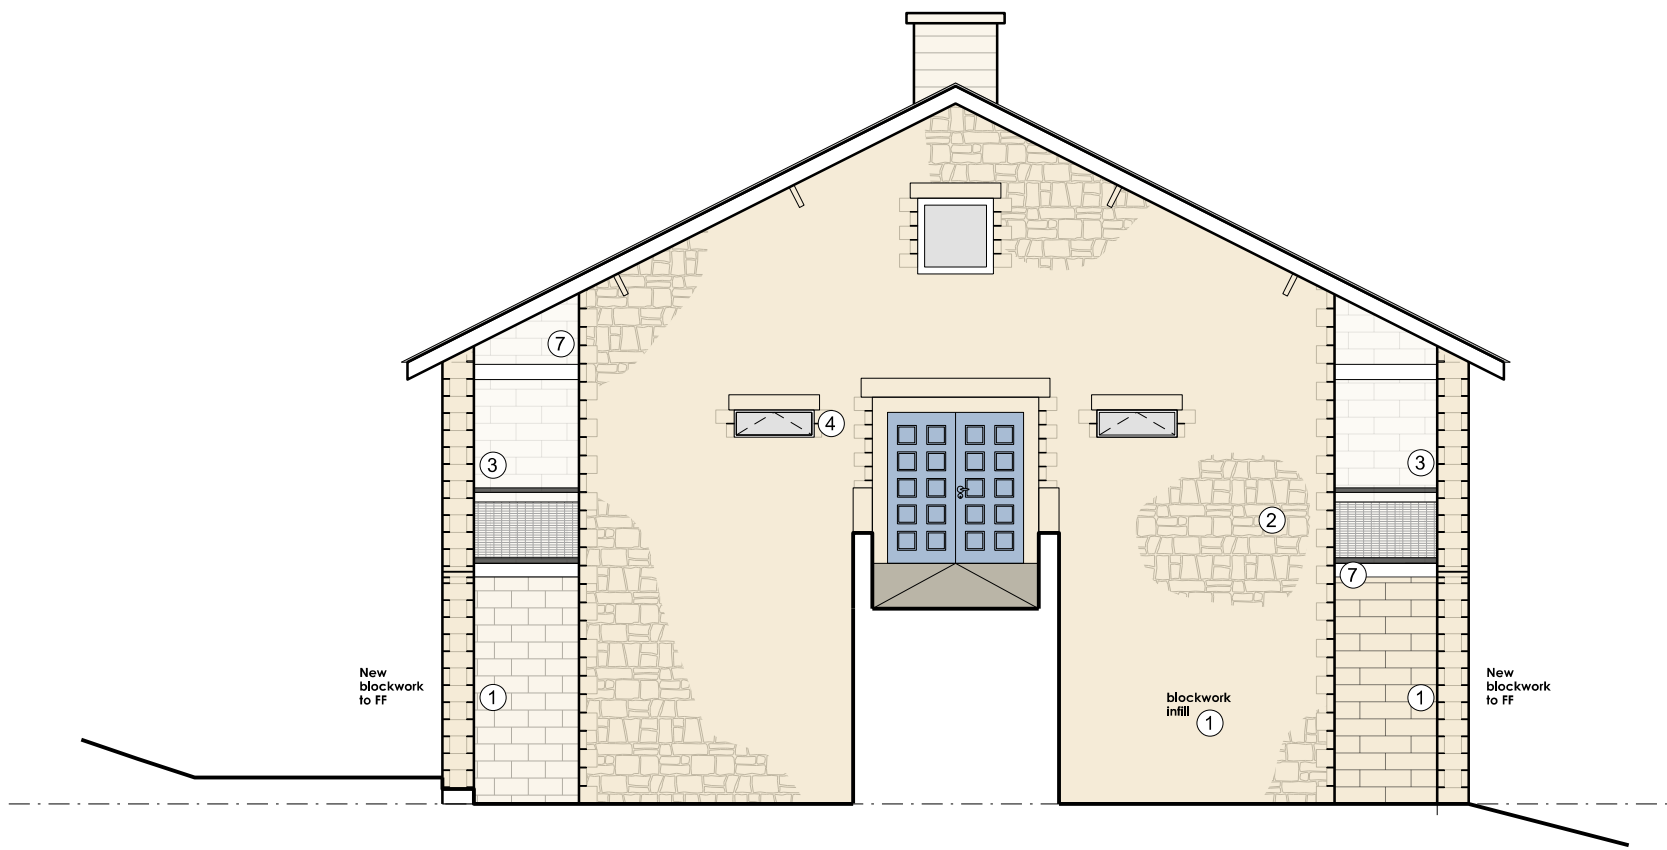


EAST ELEVATION

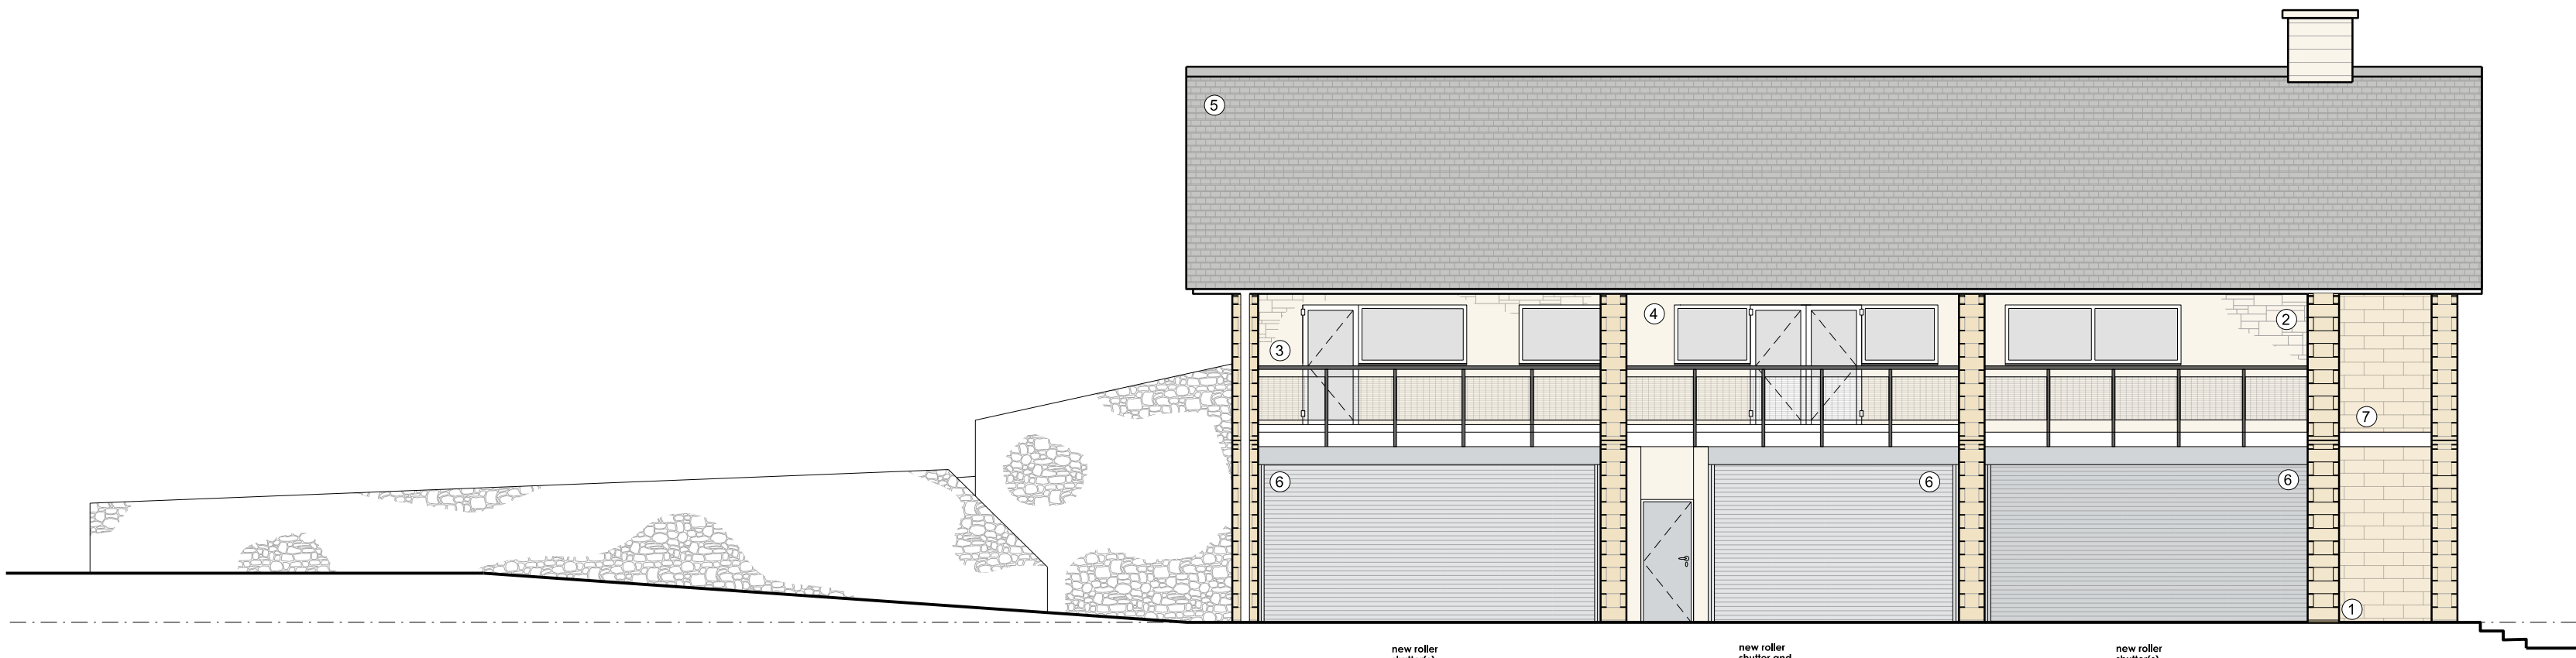

NORTH ELEVATION

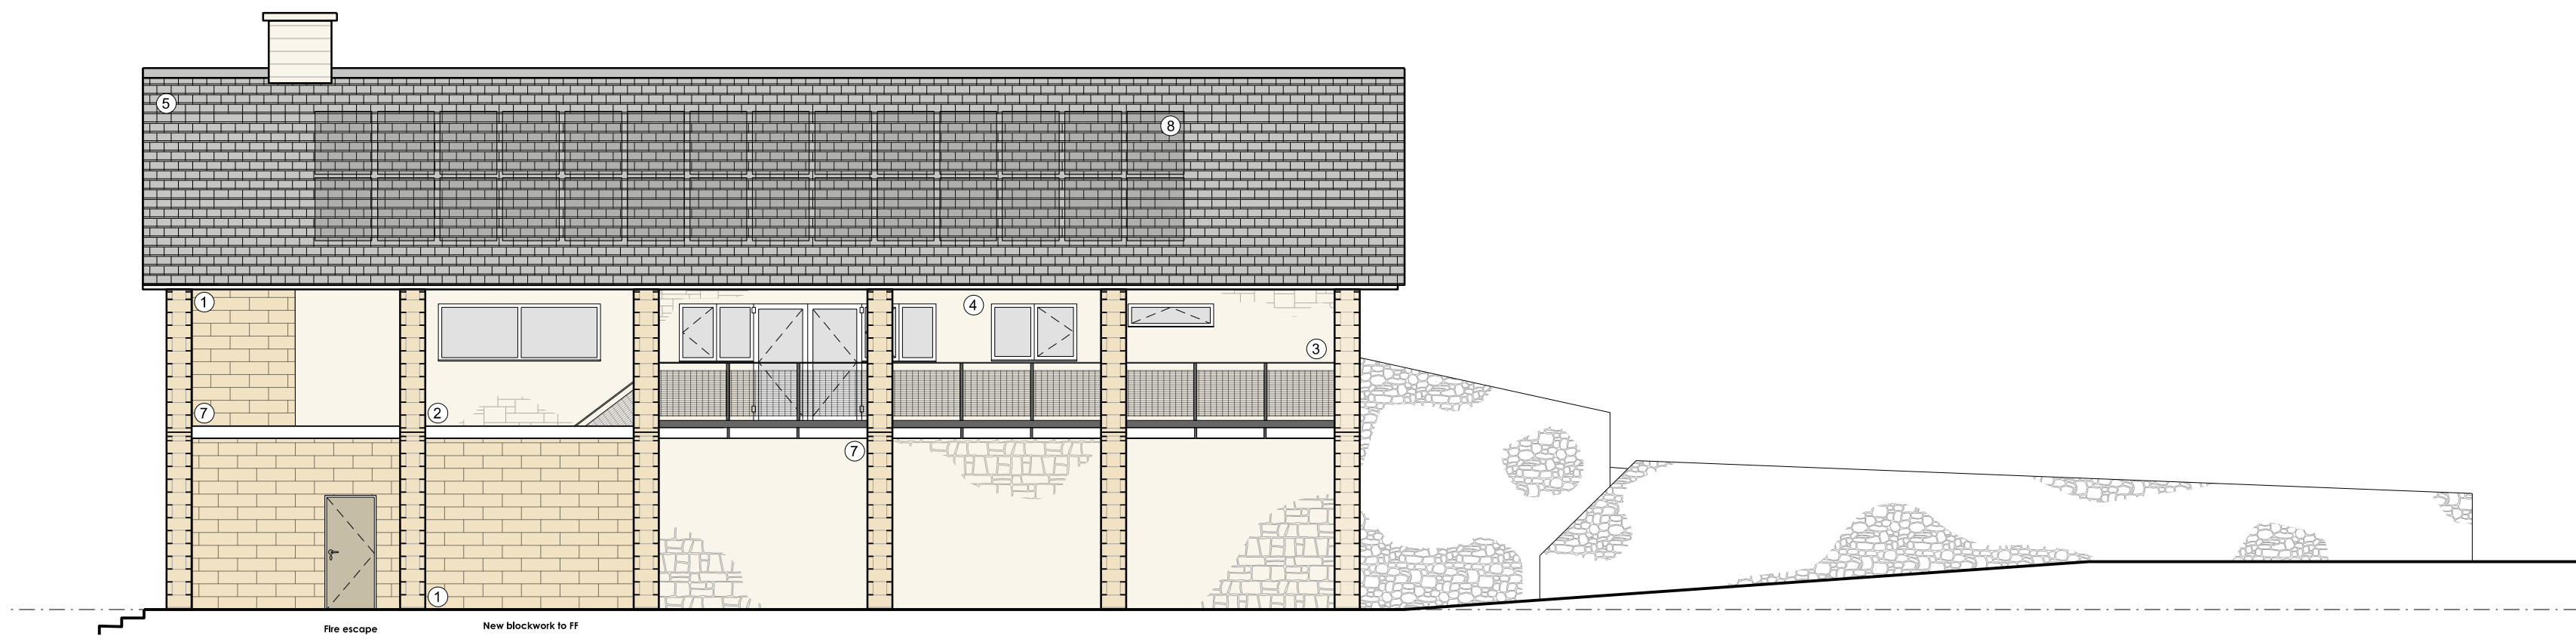

SOUTH ELEVATION

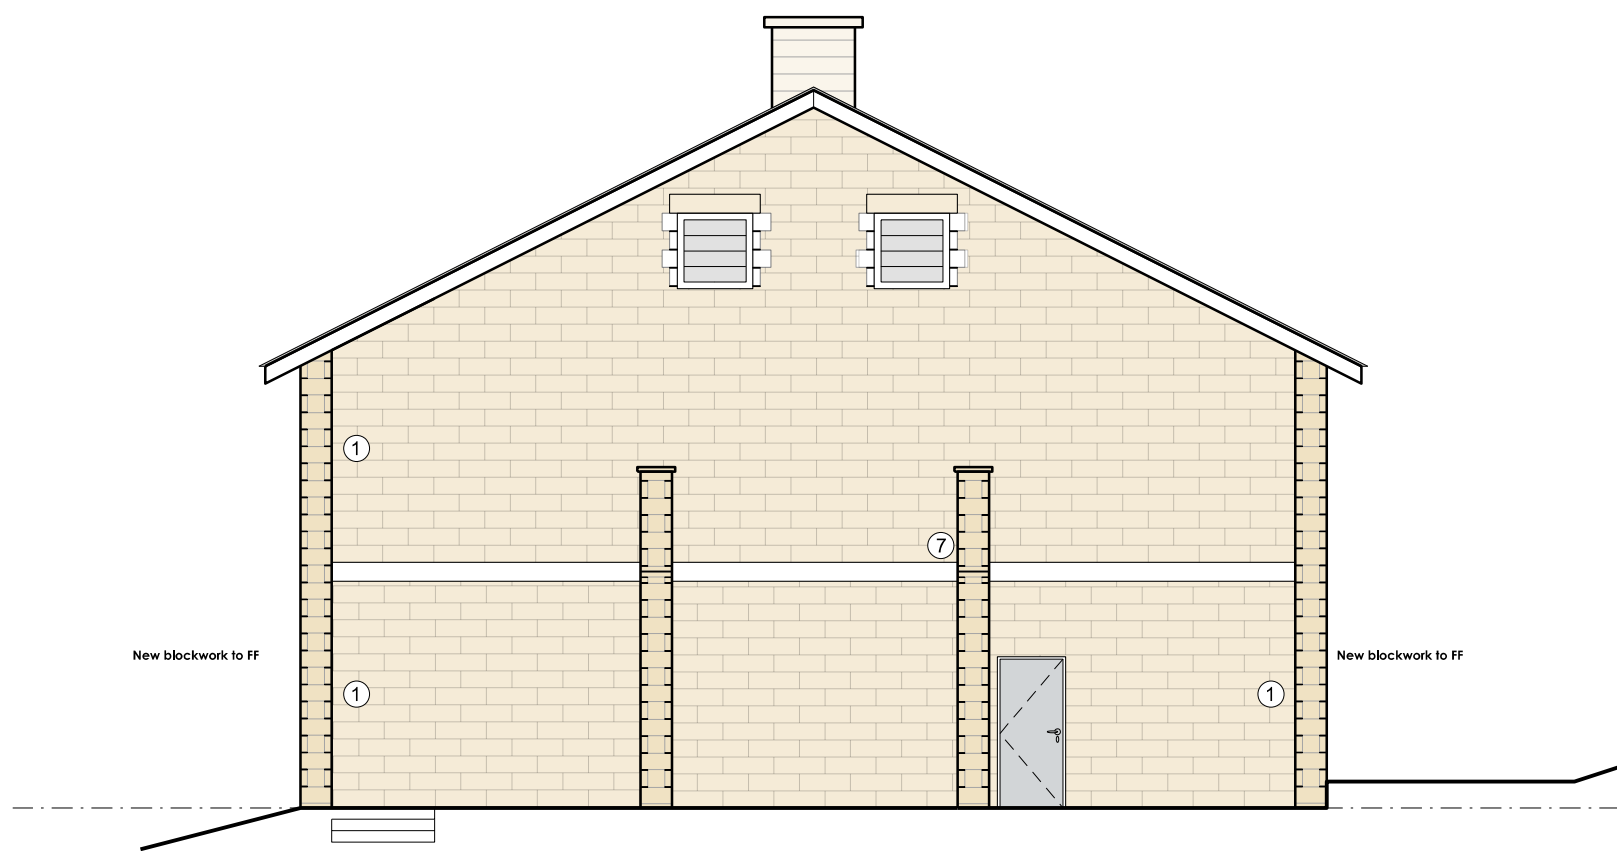

WEST ELEVATION

B	08/07/26	Proposed PV's added
A	03/06/26	Elevation updated with extension
REV DATE	DETAILS	

MITCHELL
ELEY
GOULD

Melksham Adventure Centre Association
Adventure Centre
Lowbourne, Melksham, Wiltshire, SN12 7QU
Proposed Elevations

Planning Nov 25 1:100@ISO A1 IL KE

2553 AL(0)113 B