


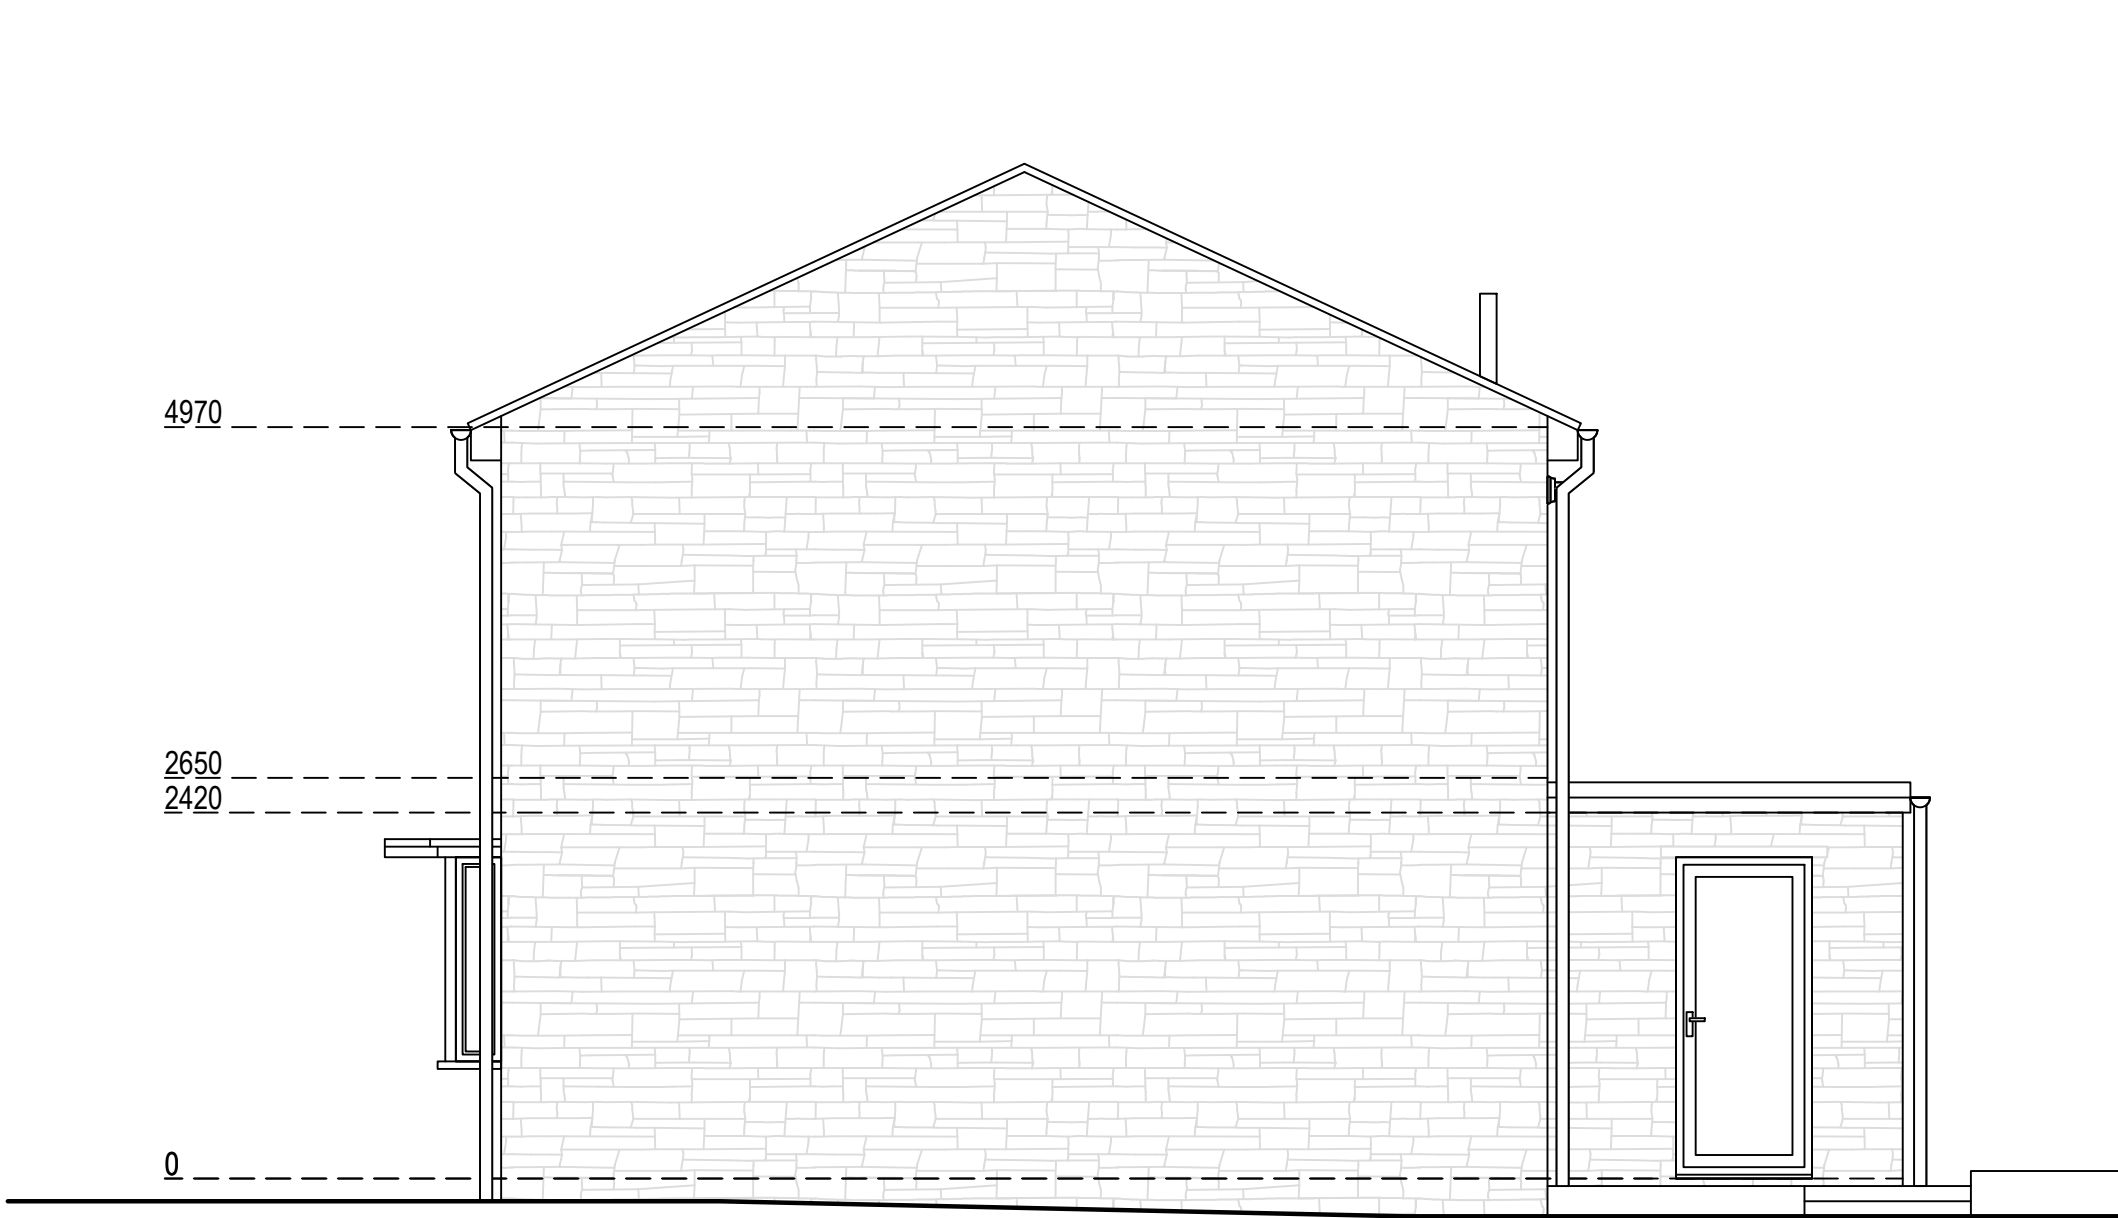


Existing South Elevation




Existing East Elevation



Existing North Elevation

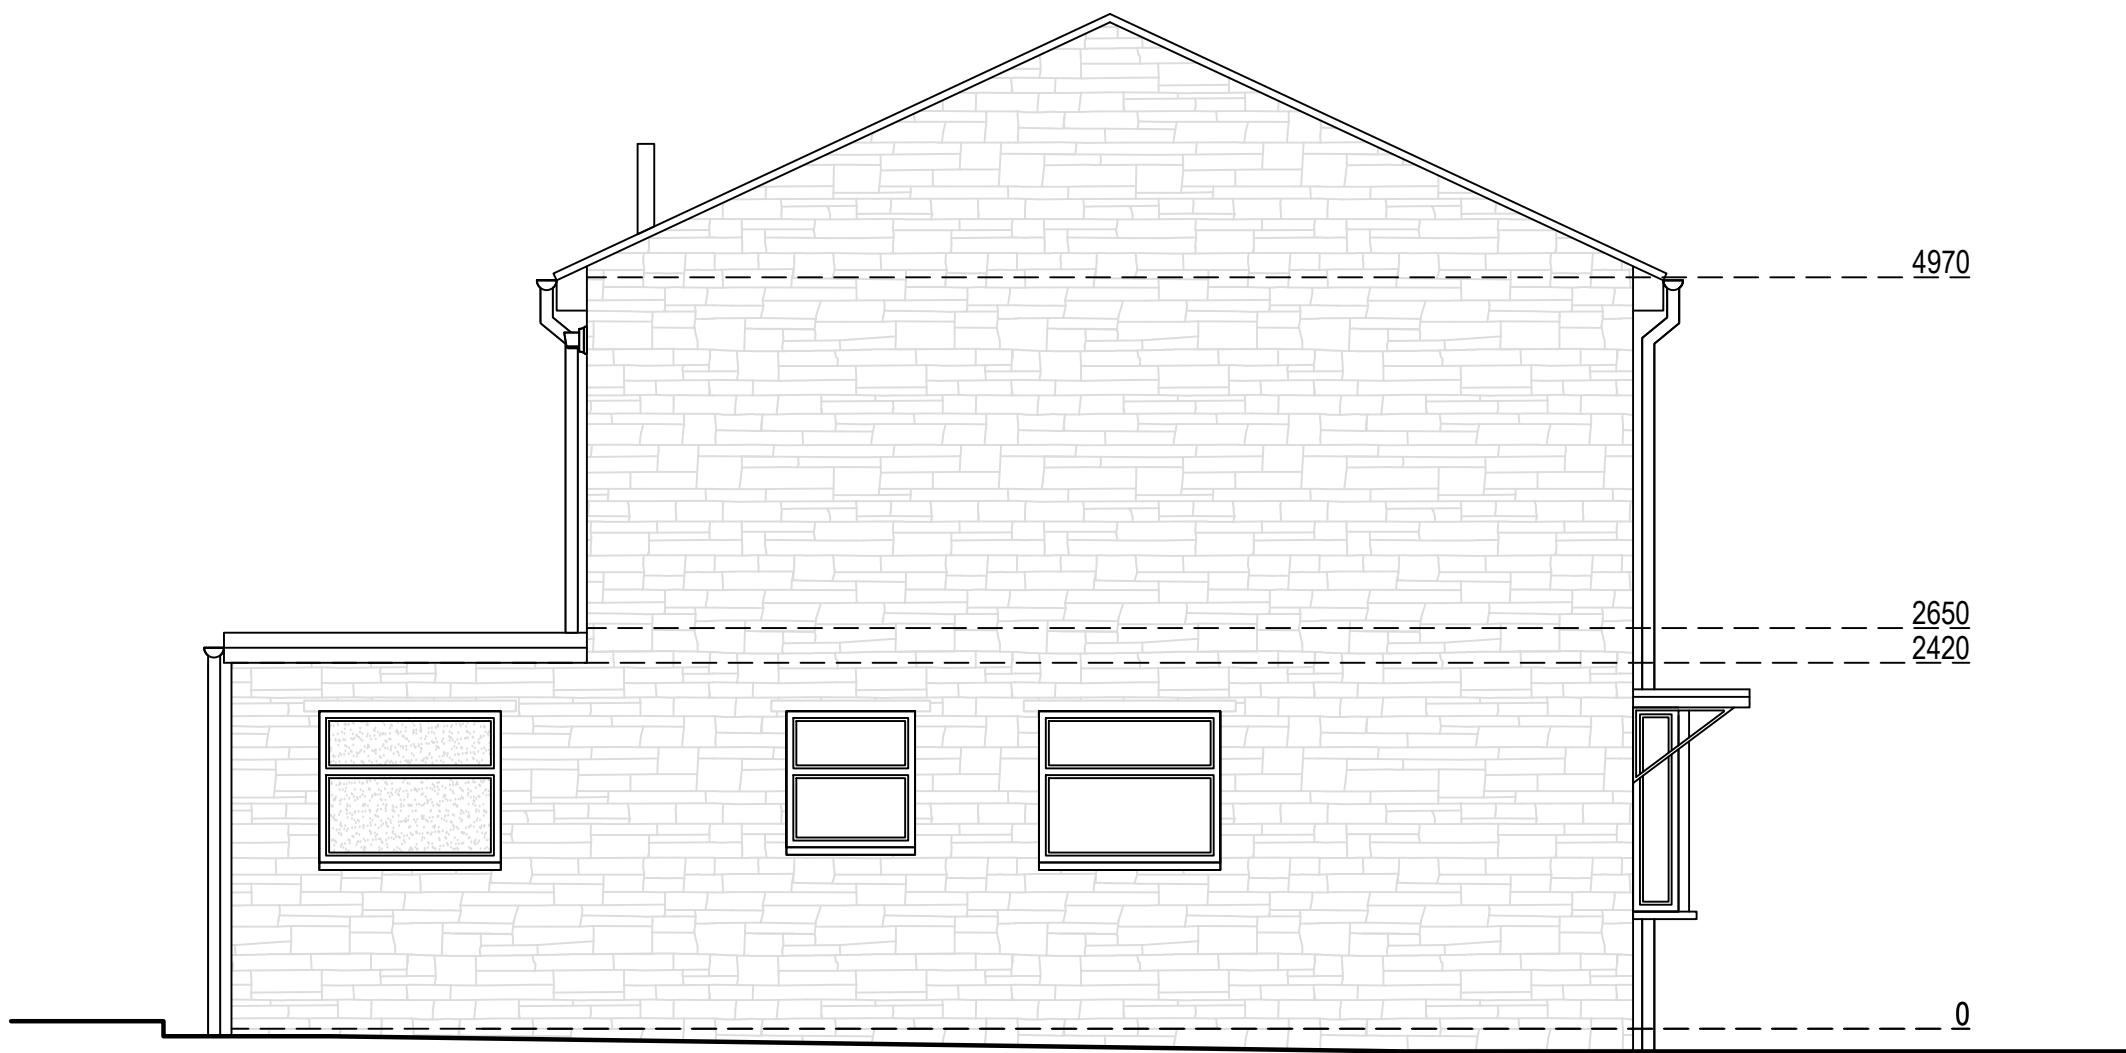

Existing West Elevation

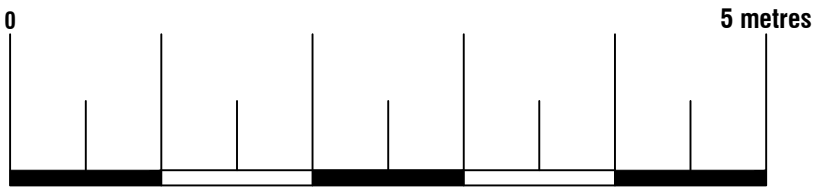

Existing Materials:
Walls: Tooled buff block
Pitched roof: Double roman clay tile
Windows: Double glazed



Arkiplan Architectural Ltd • Enquiries@ArkiPlan.co.uk
Lytchett House, 13 Freeland Park, Wareham Road, Poole, Dorset, BH16 6FA

Site	24 Picketleaze, Chippenham SN14 0DN	Date	07.07.2026		
		Sheet	26-0056	D06	REV 05
		Job	New Extension		
		Scale	1:50 @A1, 1:100 @A3		
Title Number	WT26880	Title	As Shown		