




Elevation 20

Elevation 21

Elevation 22

Elevation 23

Elevation 24

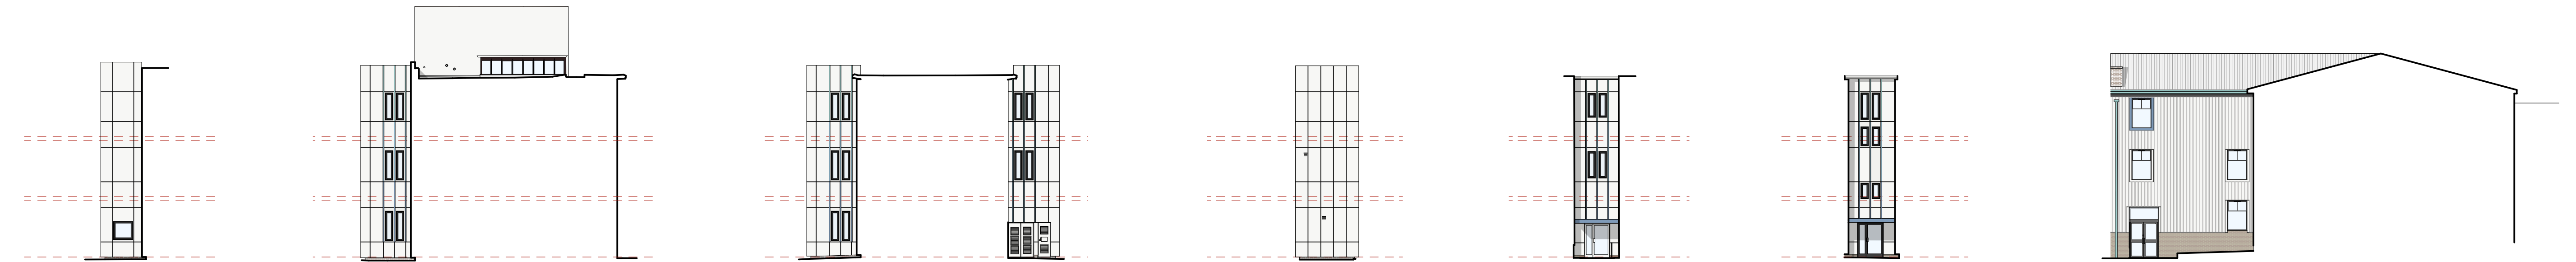

Elevation 25

Elevation 26


Elevation 27

Elevation 28

Elevation 29

Elevation 30

Elevation 31 - respray only

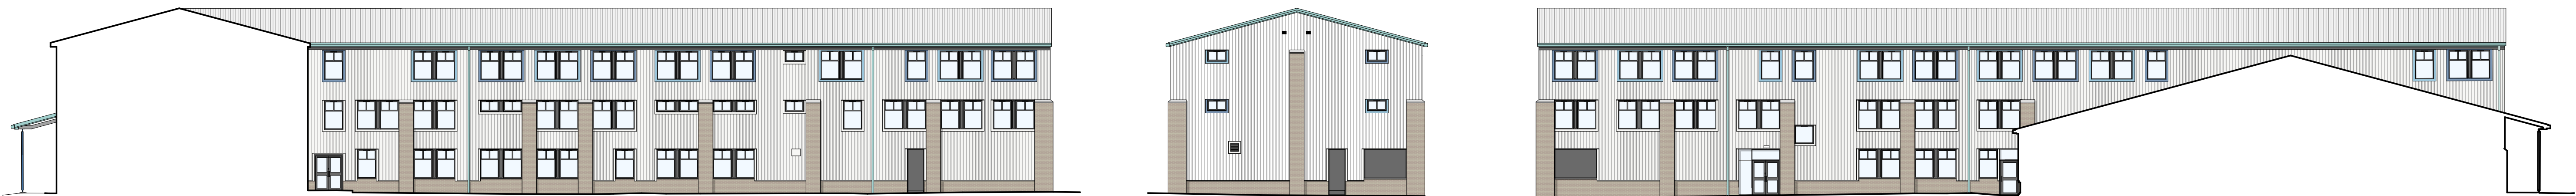

Elevation 32 - respray only

Elevation 33 - respray only

Elevation 34 - respray only



Elevation 35 - respray only



Elevation 36 - respray only




Elevation 37 - respray only


KEY

- Main Cladding
9010 White
- Windows
RAL 7016 Anthracite grey
- Fins and feature window surrounds
RAL 6027
- Fins and feature window surrounds
RAL 5007
- Fins and feature window surrounds
RAL 5024

SCALE

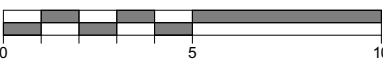

KEYPLAN

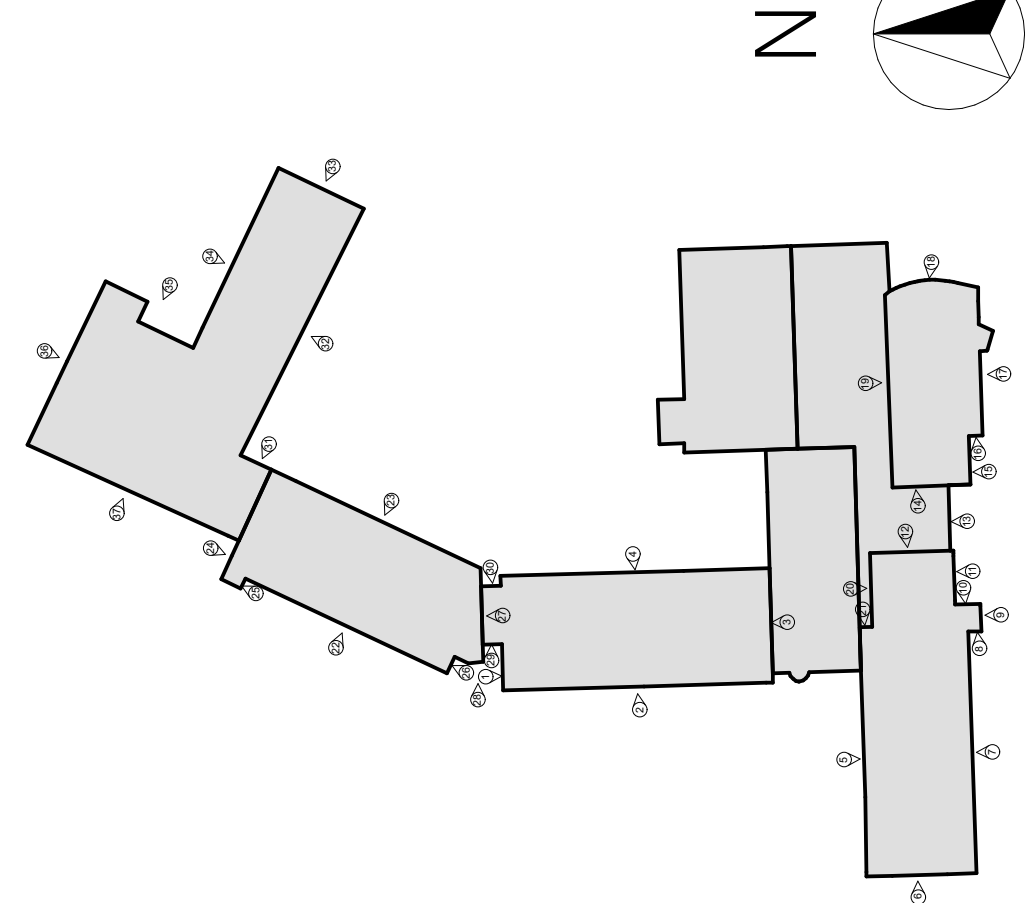

P02	SCALE BAR ADDED	09/07/26
REV	DESCRIPTION	DATE

BPA Architecture
4 Sandport Place
Edinburgh EH6 6EU
Tel : 0131 555 3338
www.bpa-architecture.co.uk

PLANNING

PROJECT:	Trowbridge Campus		
CLIENT:	Wiltshire College & University Centre		
DRAWING TITLE:	Proposed Elevations 20 - 37		
DATE: 09/07/2026	SCALE: 1:200@A1	DRAWN: SLM	SIZE: A1
JOB No.:	DRAWING No.:	REVISION:	
1029-BPA-ED-ZZ-DG-AR-0022			P02