



Elevation A as Proposed

Entrance - respray only



Elevation B as Proposed




Elevation C as Proposed

Respray only



KEY

- Main Cladding
9010 White
- Windows
RAL 7016 Anthracite grey
- Fins and feature window surrounds
RAL 6027
- Fins and feature window surrounds
RAL 5007
- Fins and feature window surrounds
RAL 5024

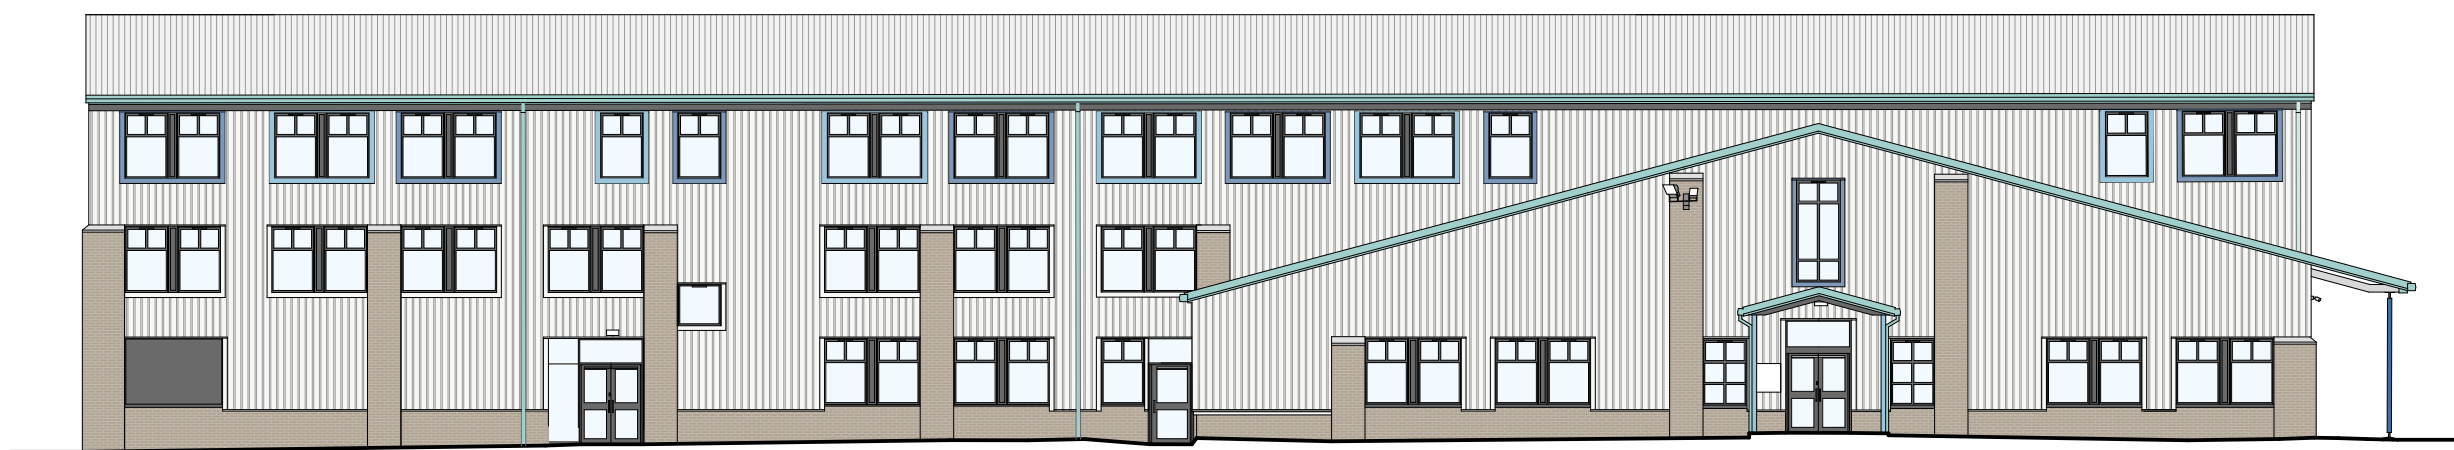

Elevation D as Proposed - respray only

SCALE

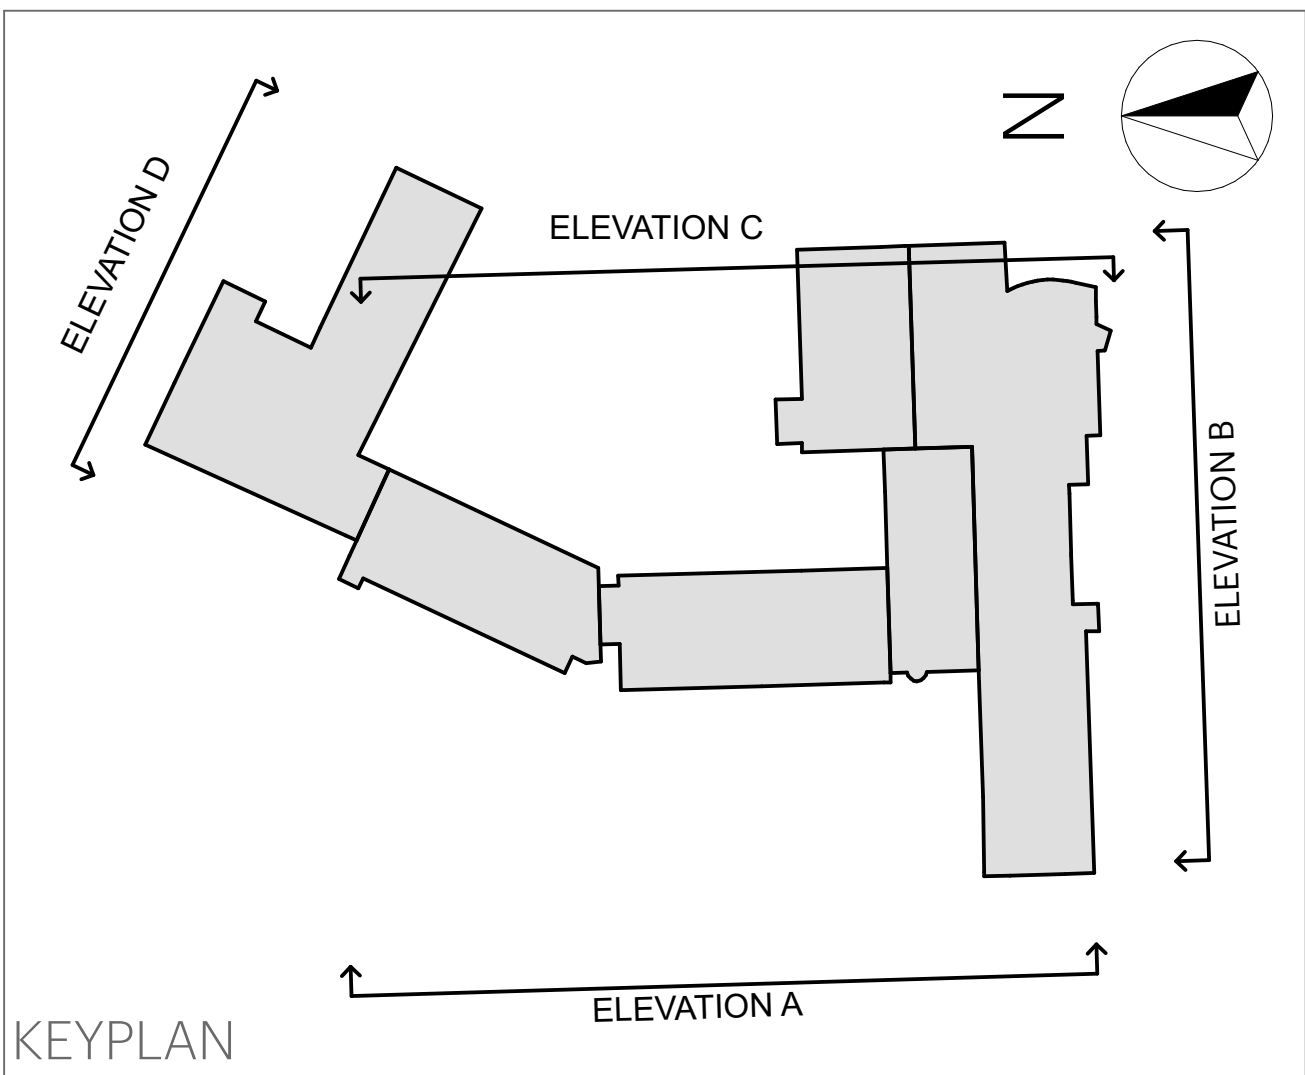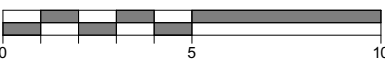

KEYPLAN

P02	SCALE BAR ADDED	09/07/26
REV	DESCRIPTION	DATE

BPA Architecture
4 Sandport Place
Edinburgh EH6 6EU
Tel : 0131 555 3338
www.bpa-architecture.co.uk

PLANNING			
PROJECT: Trowbridge Campus			
CLIENT: Wiltshire College & University Centre			
DRAWING TITLE: Proposed Elevations A - D			
DATE: 09/07/2026	SCALE: 1:200@A1	DRAWN: SLM	SIZE: A1
JOB No.: DRAWING No.:		REVISION:	
1029-BPA-ED-ZZ-DG-AR-0020		P02	