


Elevation 20

Elevation 21

Elevation 22

Elevation 23

Elevation 24

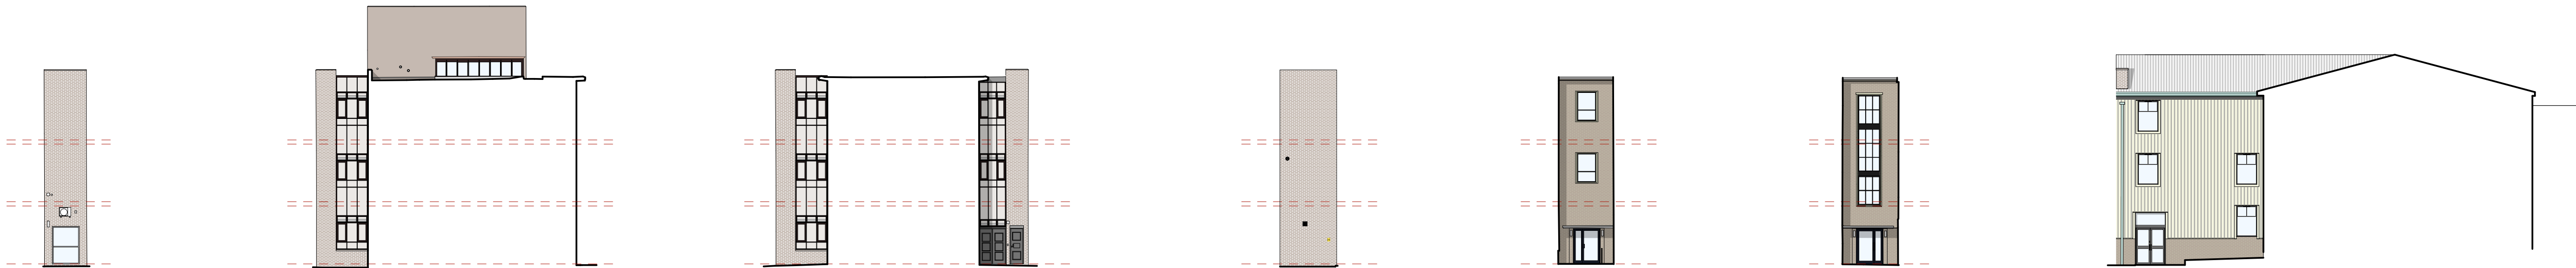

Elevation 25

Elevation 26

Elevation 27

Elevation 28

Elevation 29

Elevation 30

Elevation 31



Elevation 32

Elevation 33

Elevation 34





Elevation 35



Elevation 36



Elevation 37

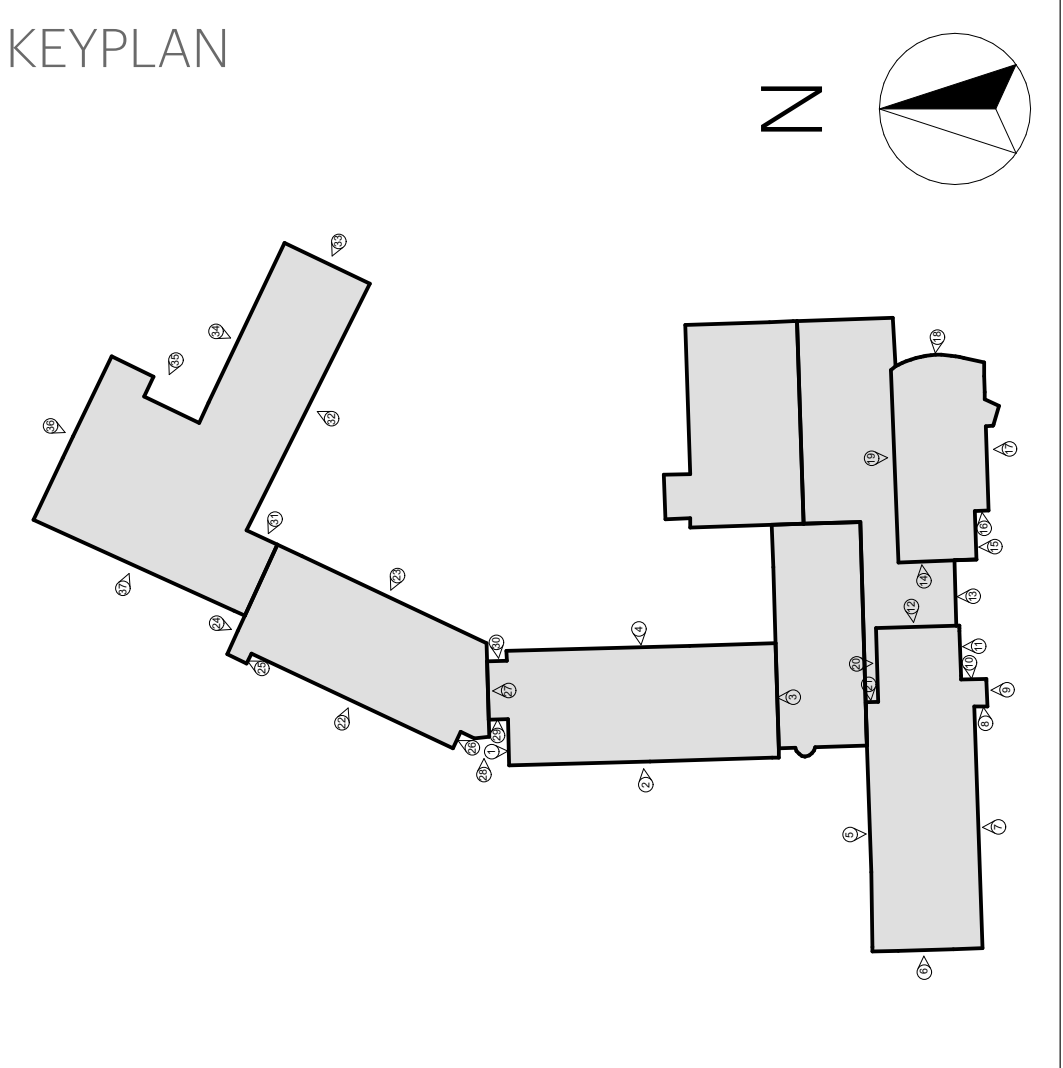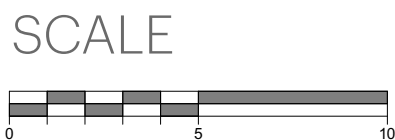

P02	SCALE BAR ADDED	09/07/26
REV	DESCRIPTION	DATE
BPA Architecture 4 Sandport Place Edinburgh EH6 6EU Tel : 0131 555 3338 www.bpa-architecture.co.uk		
PLANNING		
PROJECT: Trowbridge Campus		
CLIENT: Wiltshire College & University Centre		
DRAWING TITLE: Existing Elevations 20 - 37		
DATE: 09/07/2026	SCALE: 1:200@A1	DRAWN: SLM
JOB No.:	DRAWING No.:	REVISION:
1029-BPA-ED-ZZ-DG-AR-0012		P02