



Elevation A as Existing

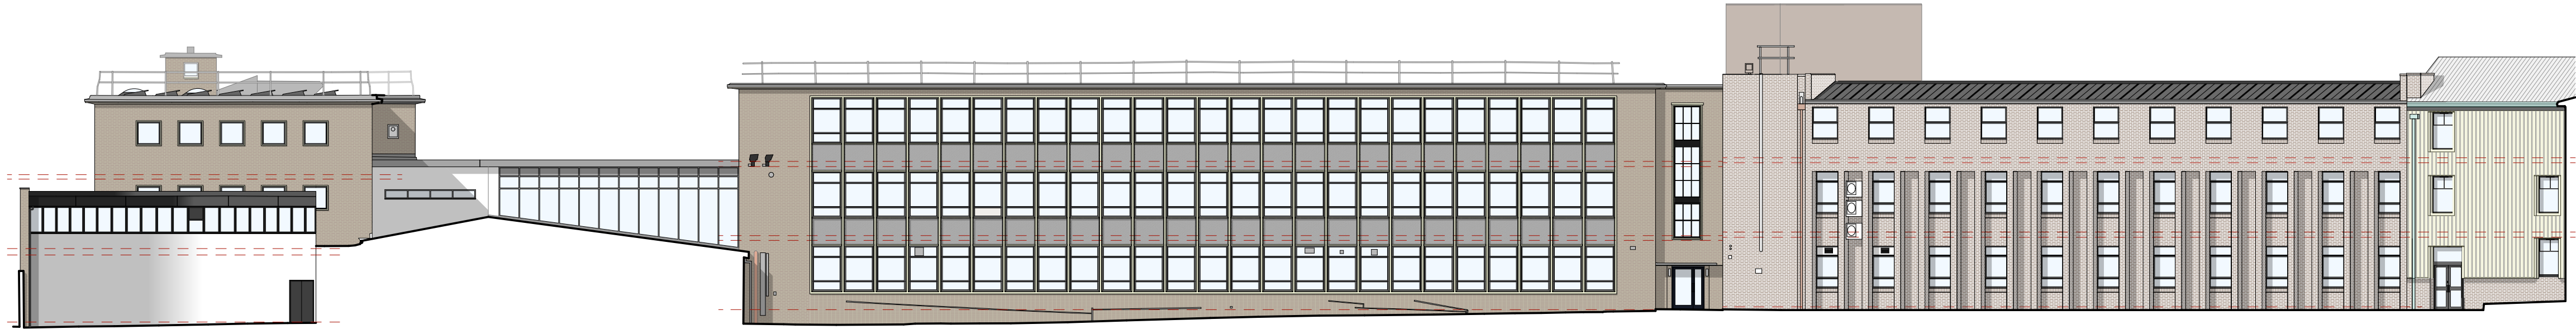



Elevation B as Existing



Elevation C as Existing

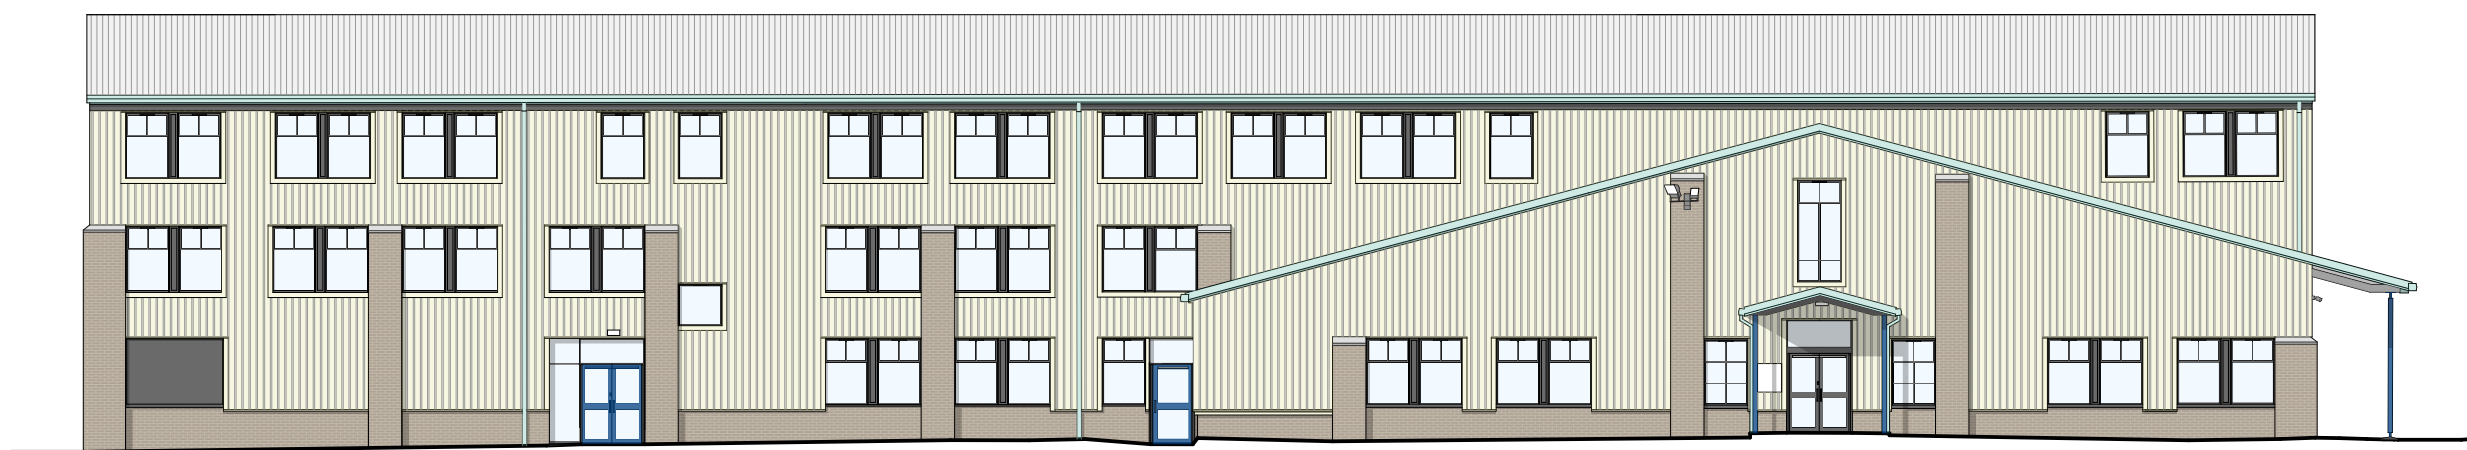

Elevation D as Existing

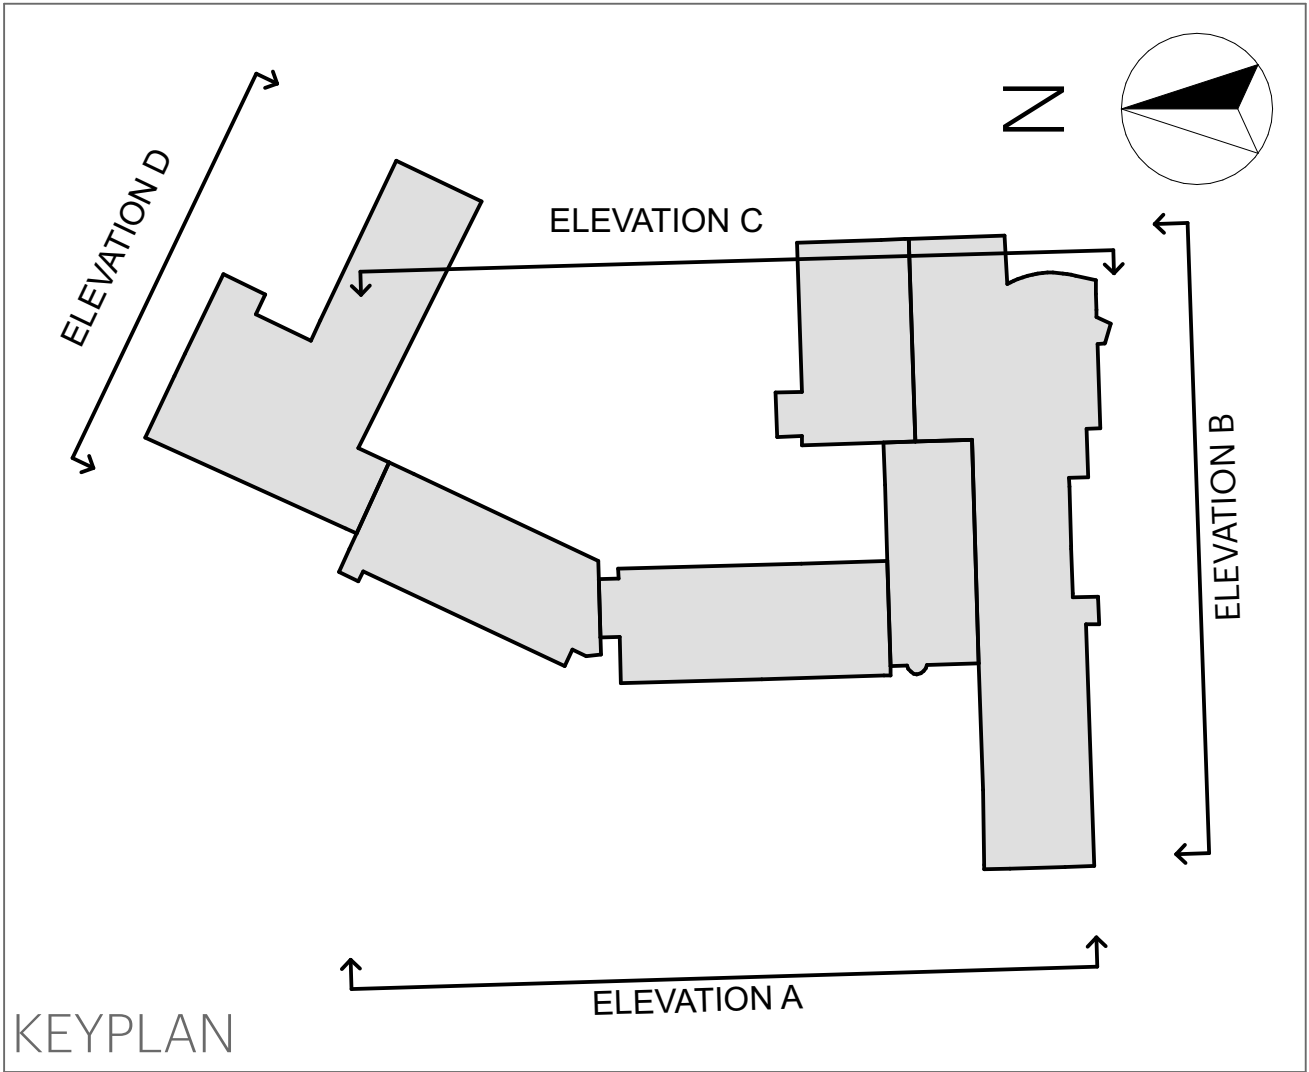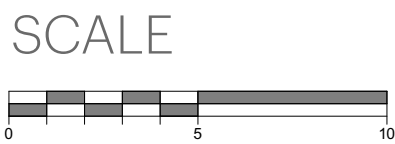

P02	SCALE BAR ADDED	09/07/26
REV	DESCRIPTION	DATE

BPA Architecture
4 Sandport Place
Edinburgh EH6 6EU
Tel : 0131 555 3338
www.bpa-architecture.co.uk

PLANNING			
PROJECT: Trowbridge Campus			
CLIENT: Wiltshire College & University Centre			
DRAWING TITLE: Existing Elevations A - D			
DATE: 09/07/2026	SCALE: 1:200@A1	DRAWN: SLM	SIZE: A1
JOB No.: DRAWING No.:			REVISION:
1029-BPA-ED-ZZ-DG-AR-0010			P02