




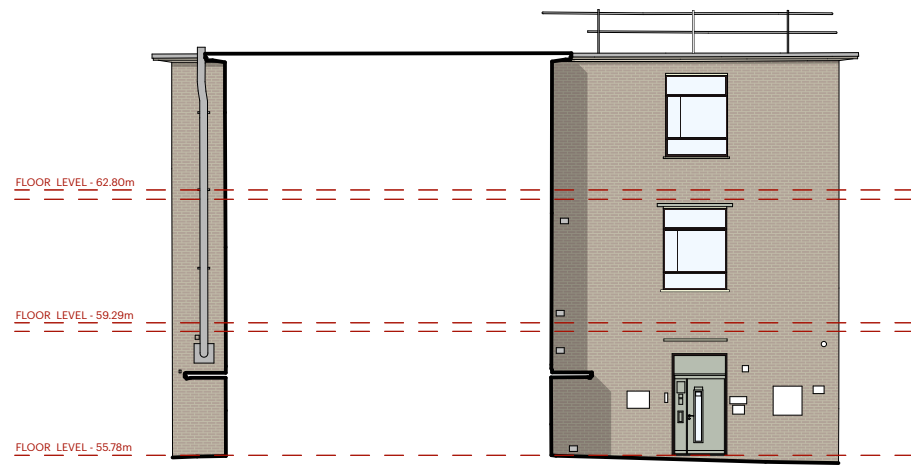


Elevation 1

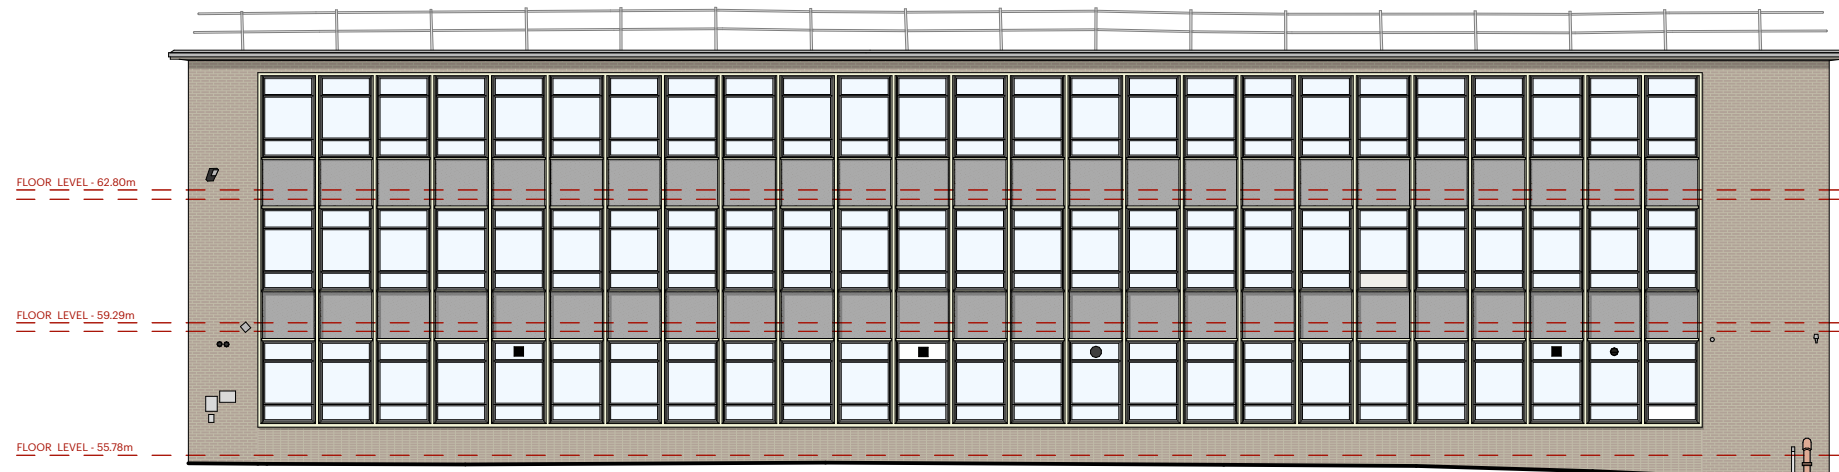


Elevation 2

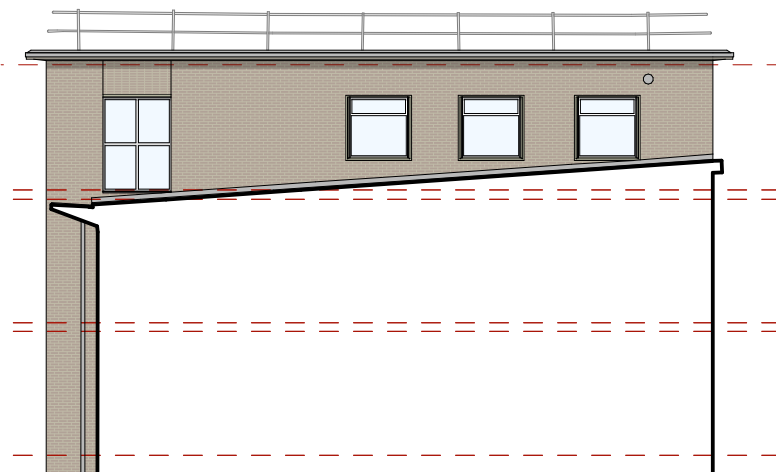


Elevation 3

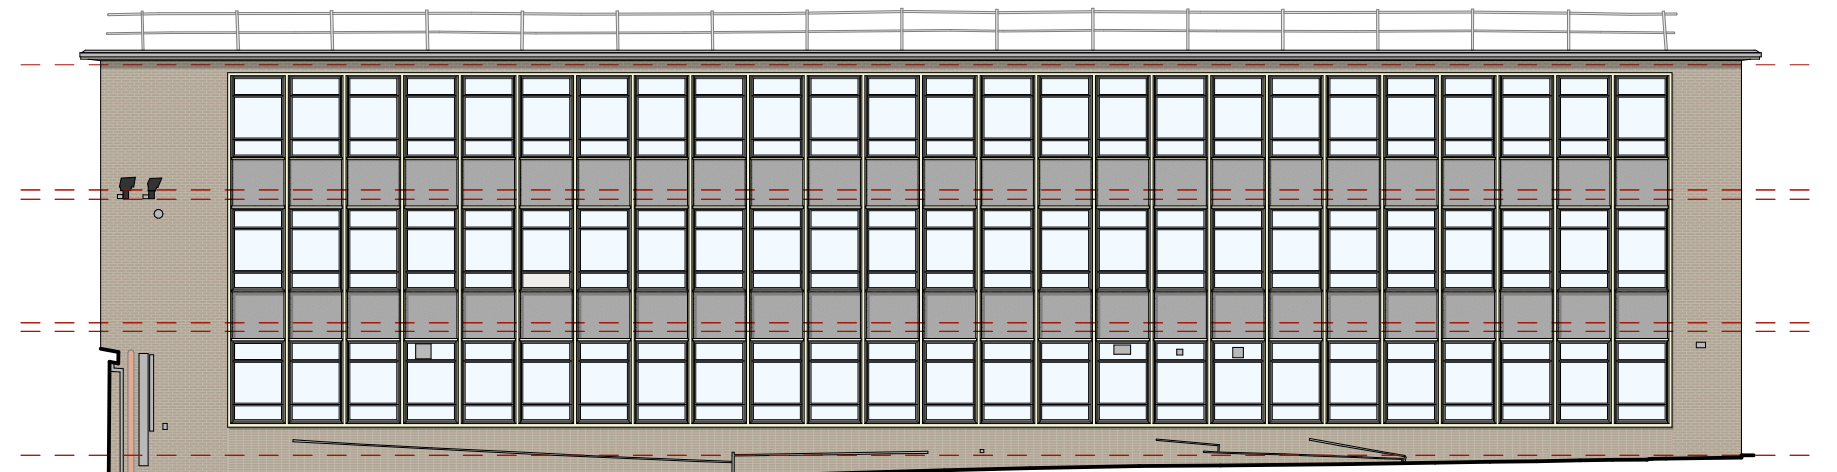


Elevation 4

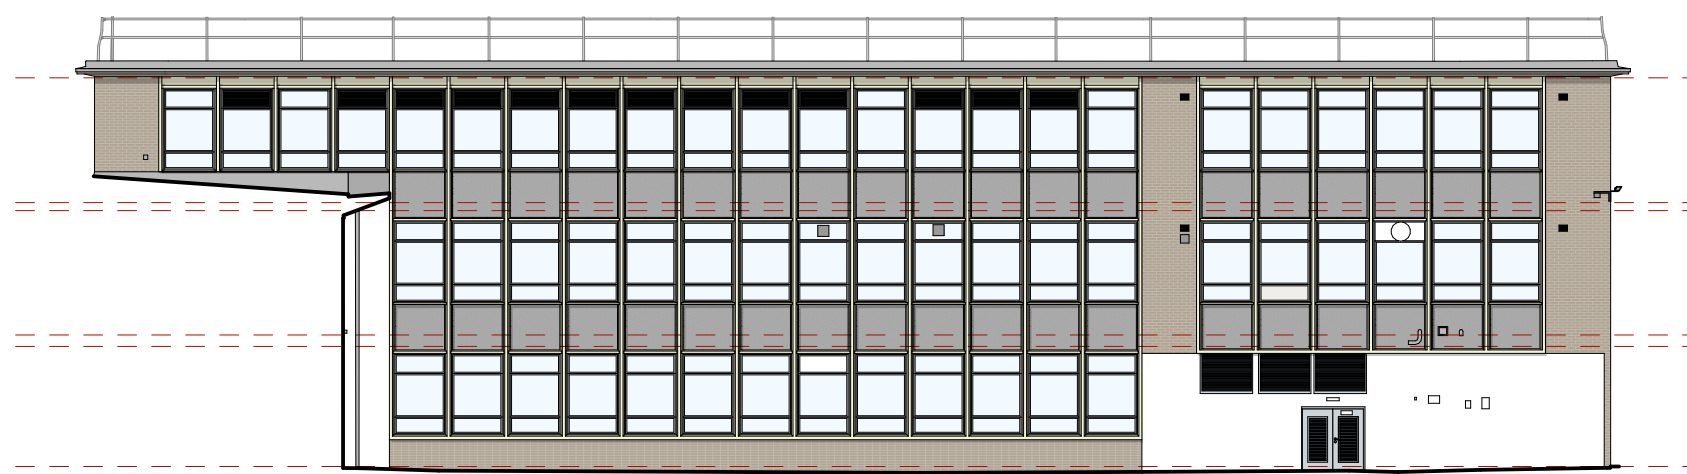


Elevation 5

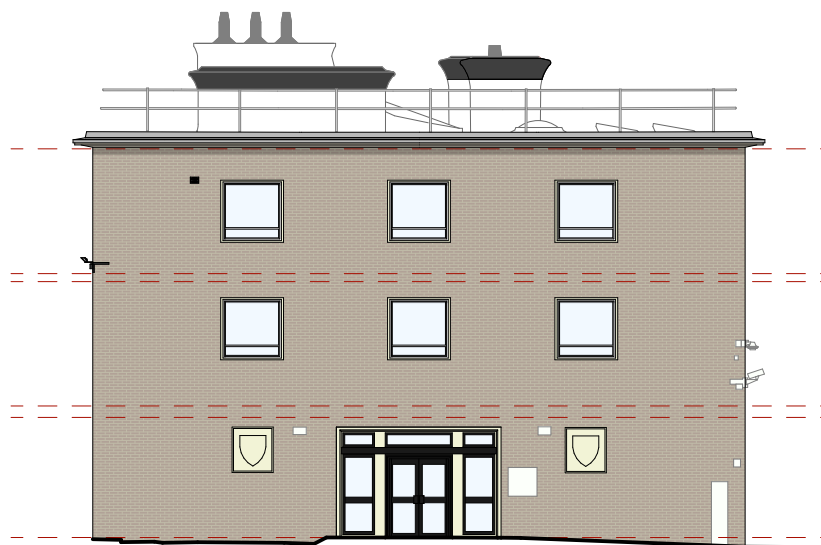


Elevation 6

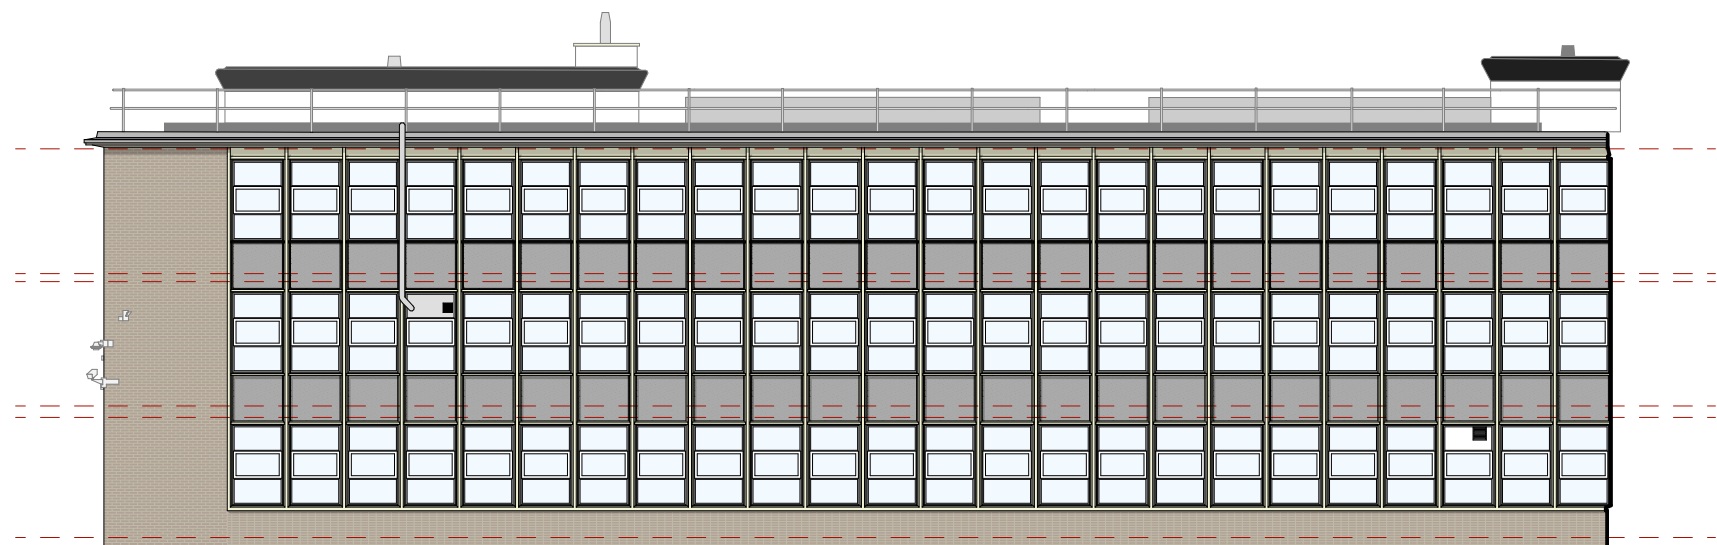


Elevation 7

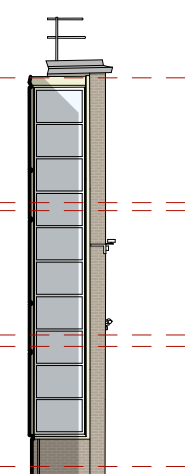

Elevation 8

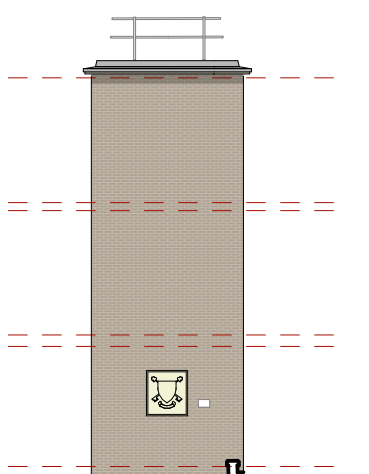


Elevation 9

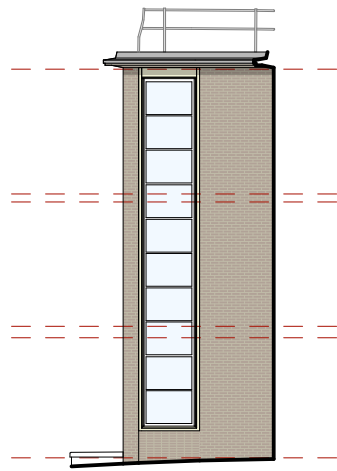


Elevation 10




Elevation 11

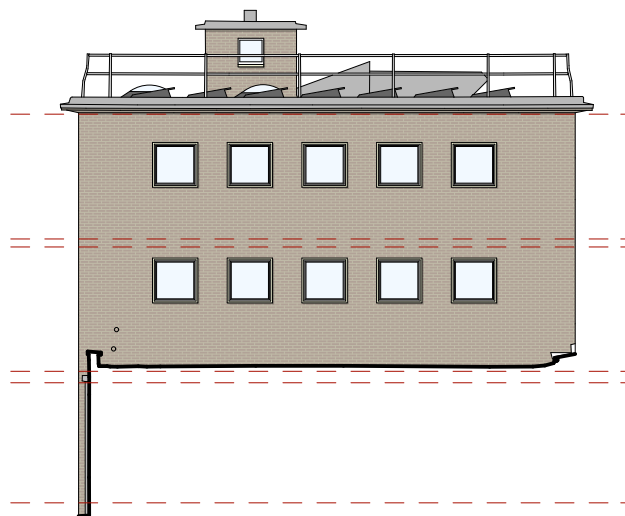


Elevation 12

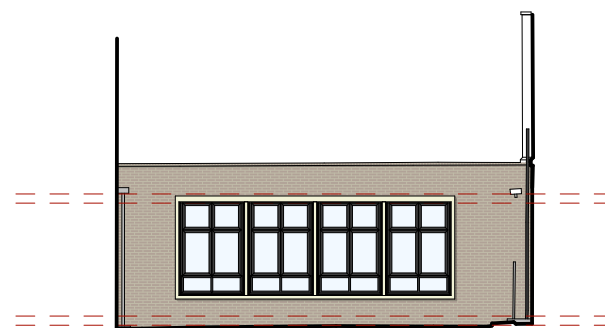


Elevation 13

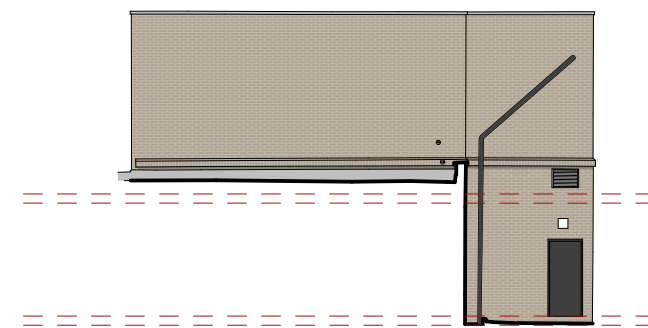


Elevation 14

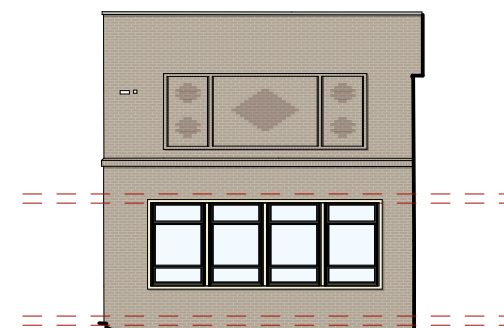


Elevation 15

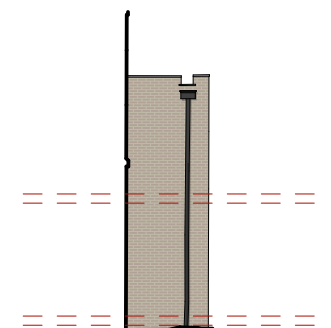

Elevation 16

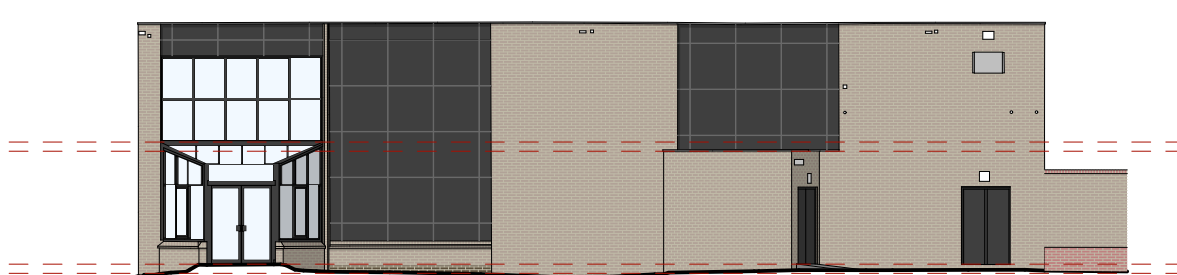



Elevation 17

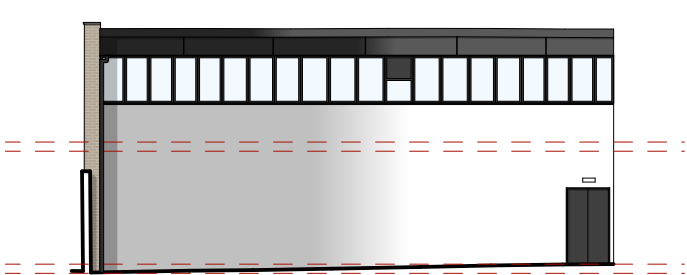

Elevation 18



Elevation 19

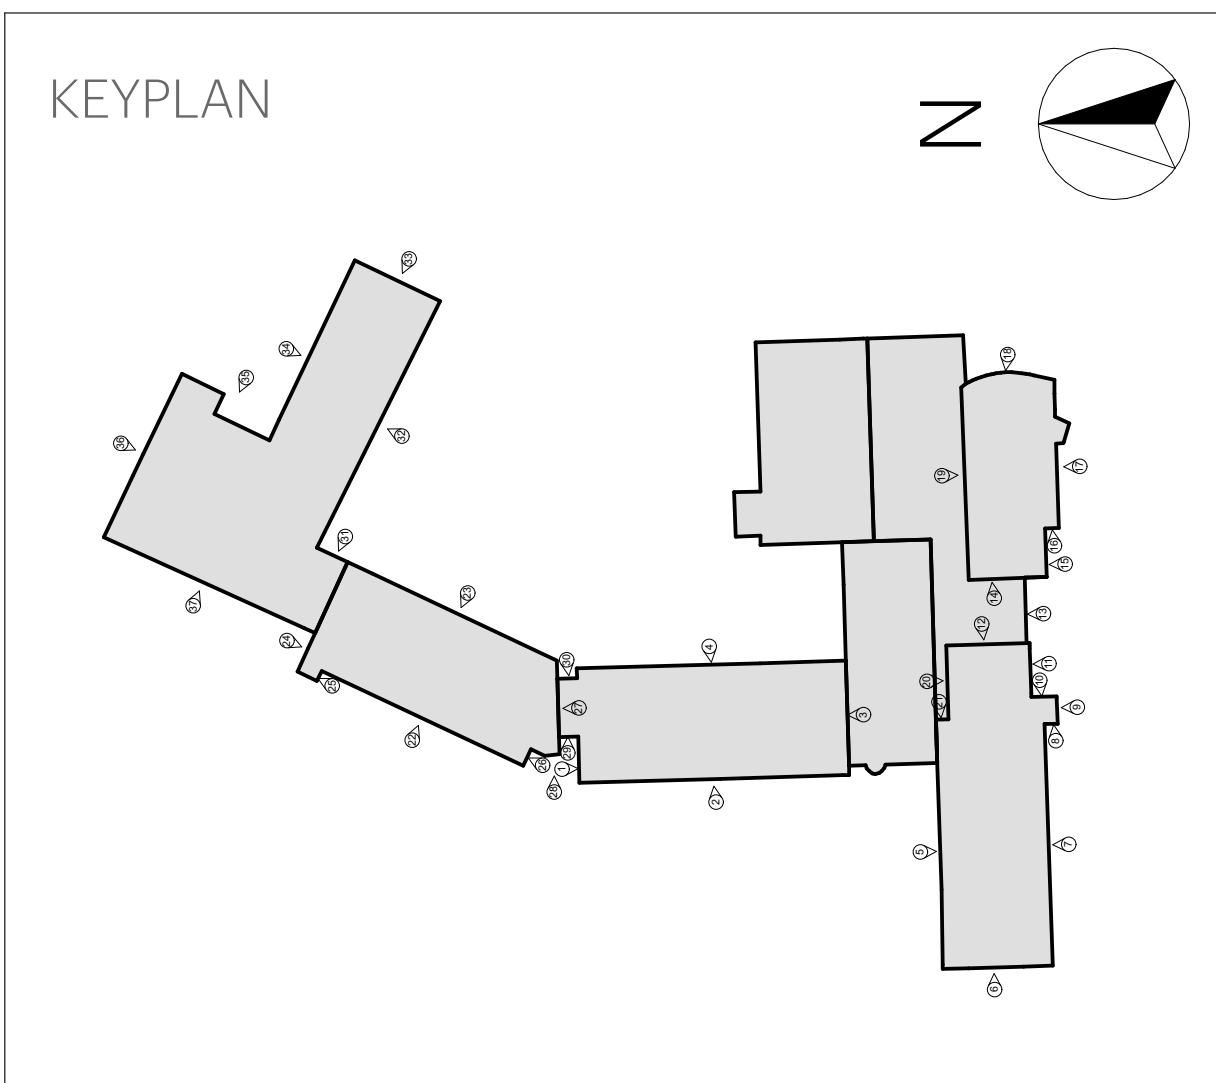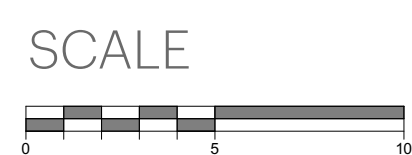

P02	SCALE BAR ADDED	09/07/26
REV	DESCRIPTION	DATE
BPA BPA Architecture 4 Sandport Place Edinburgh EH6 6EU Tel : 0131 555 3338 www.bpa-architecture.co.uk		
PLANNING		
PROJECT: Trowbridge Campus		
CLIENT: Wiltshire College & University Centre		
DRAWING TITLE: Existing Elevations 1 - 19		
DATE: 09/07/2026	SCALE: 1:200@A1	DRAWN: SLM
JOB No.: 1029-BPA-ED-ZZ-DG-AR-0011	REVISION: P02	SIZE: A1