





Boundary line
Demolished
Details above
Wall outline below roof

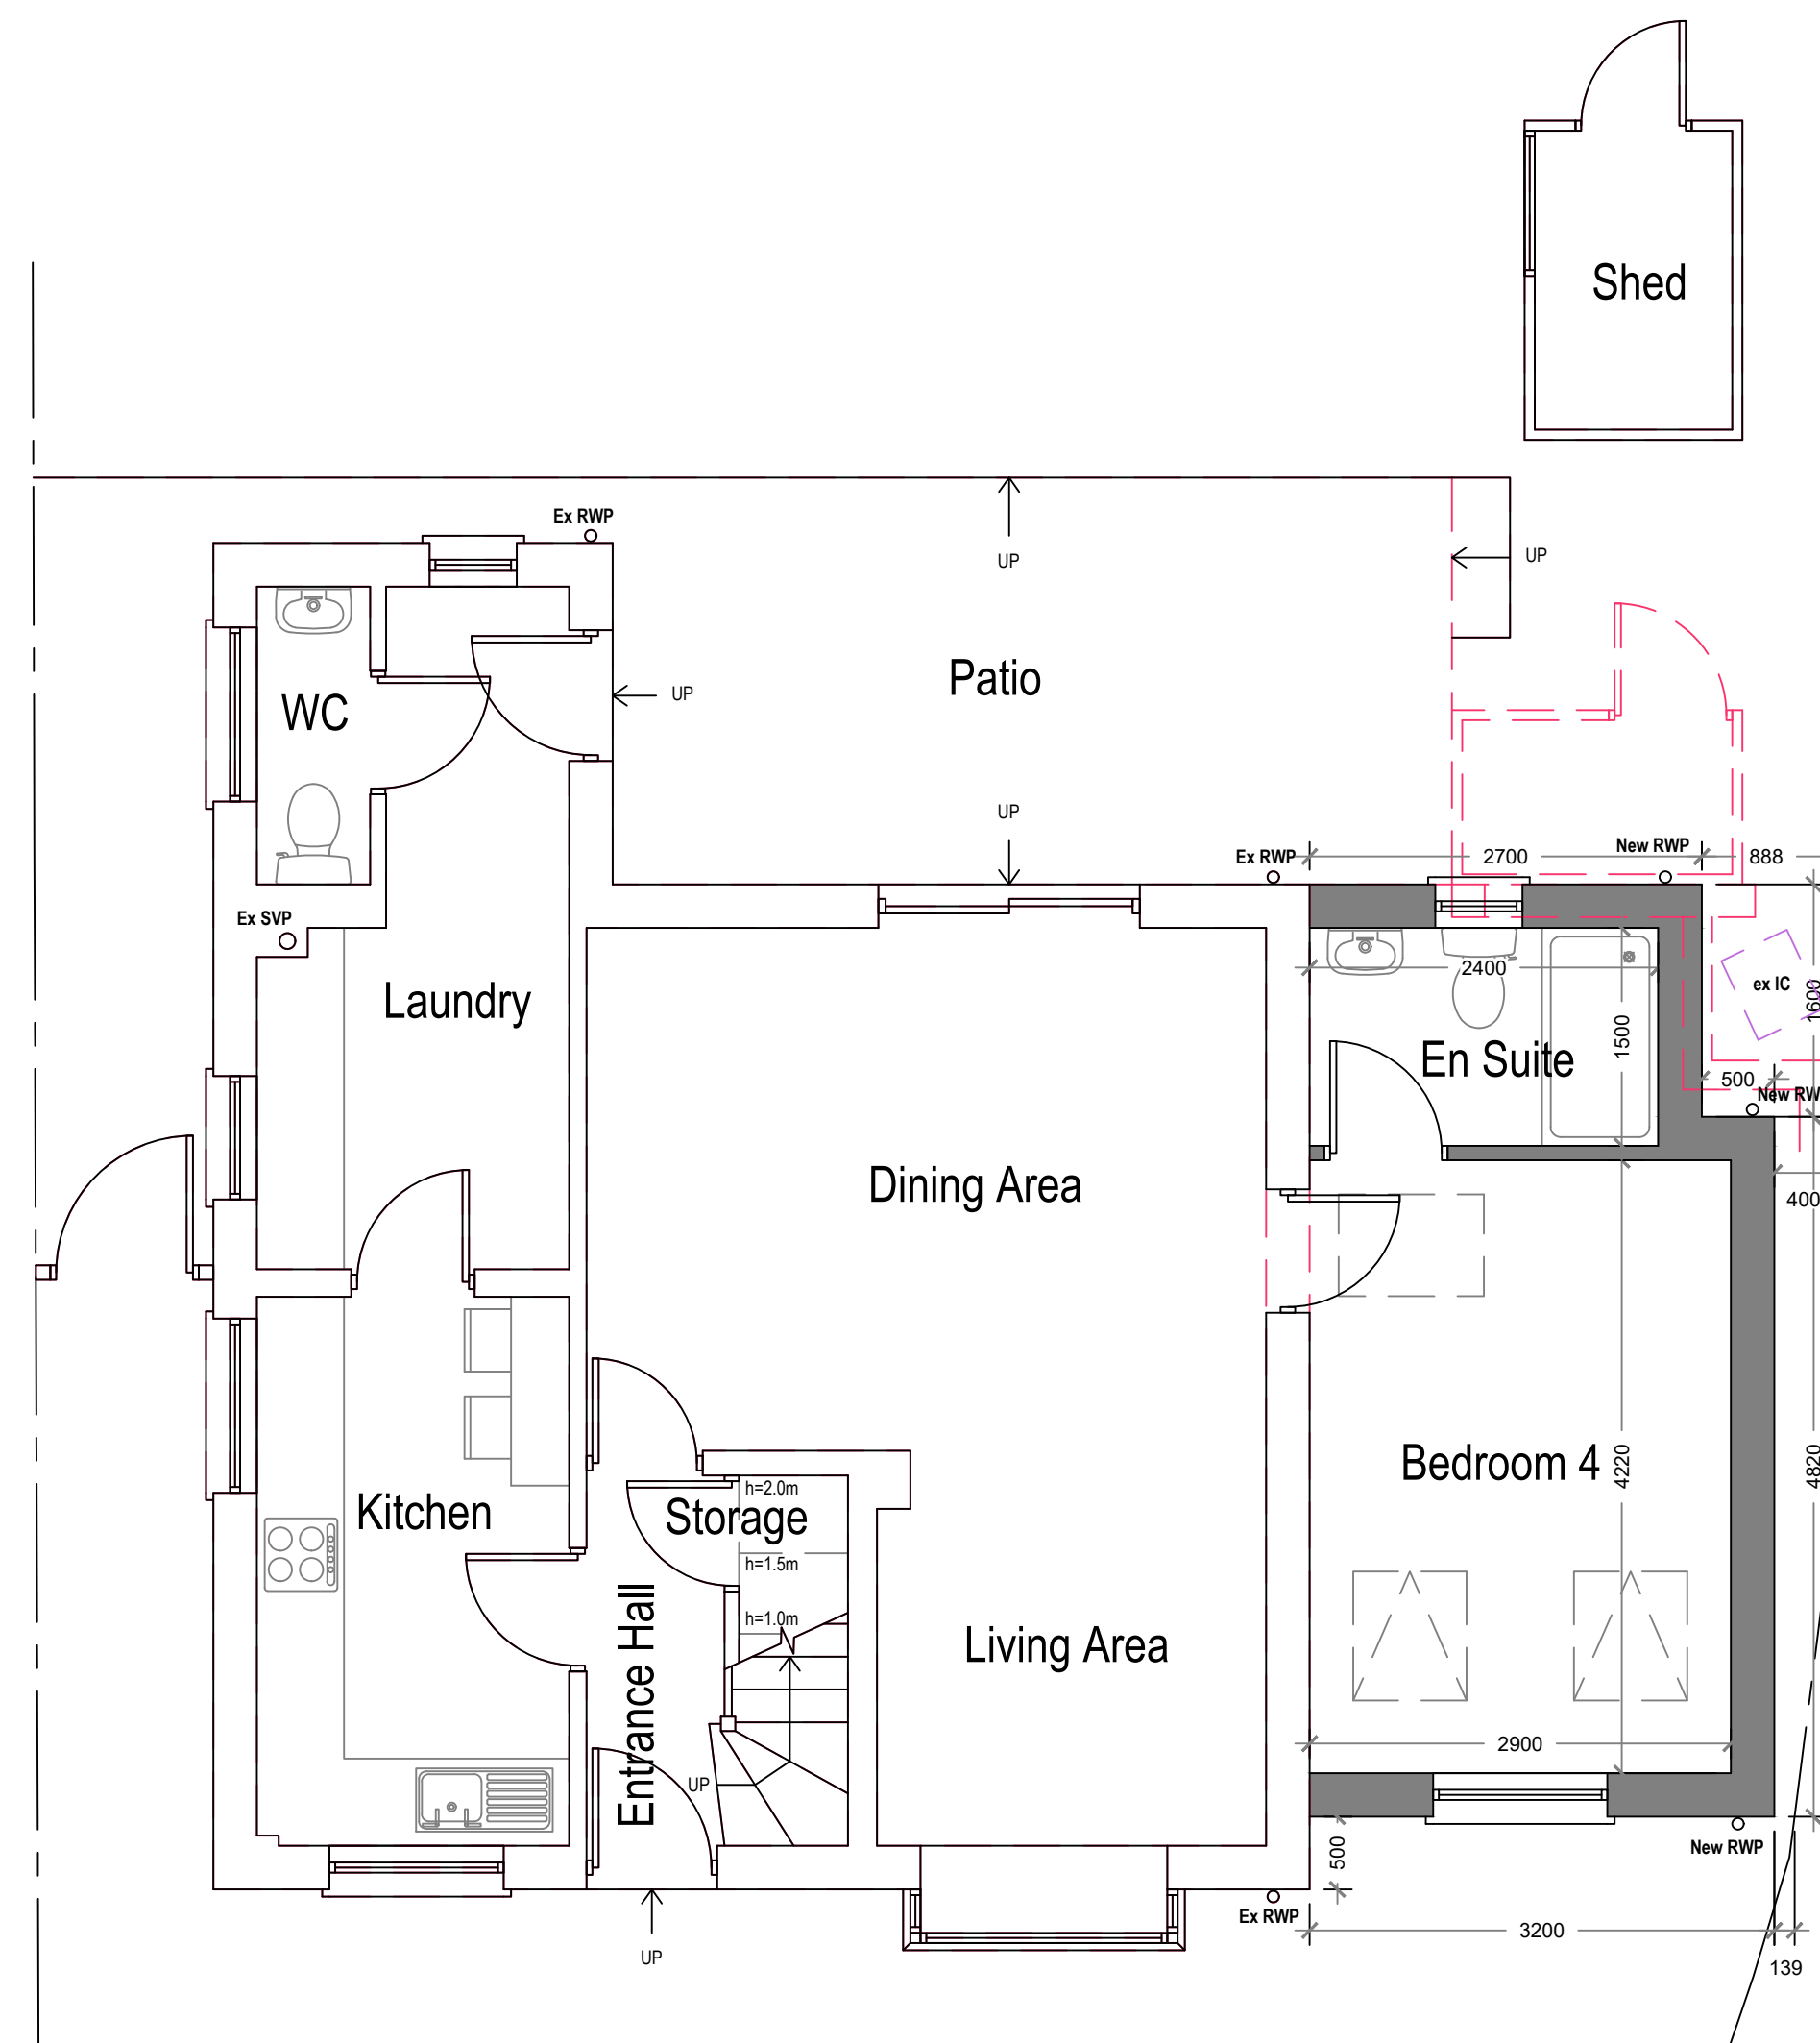

Area ca. 66.80 m²
Additional Area: 17.82 m²

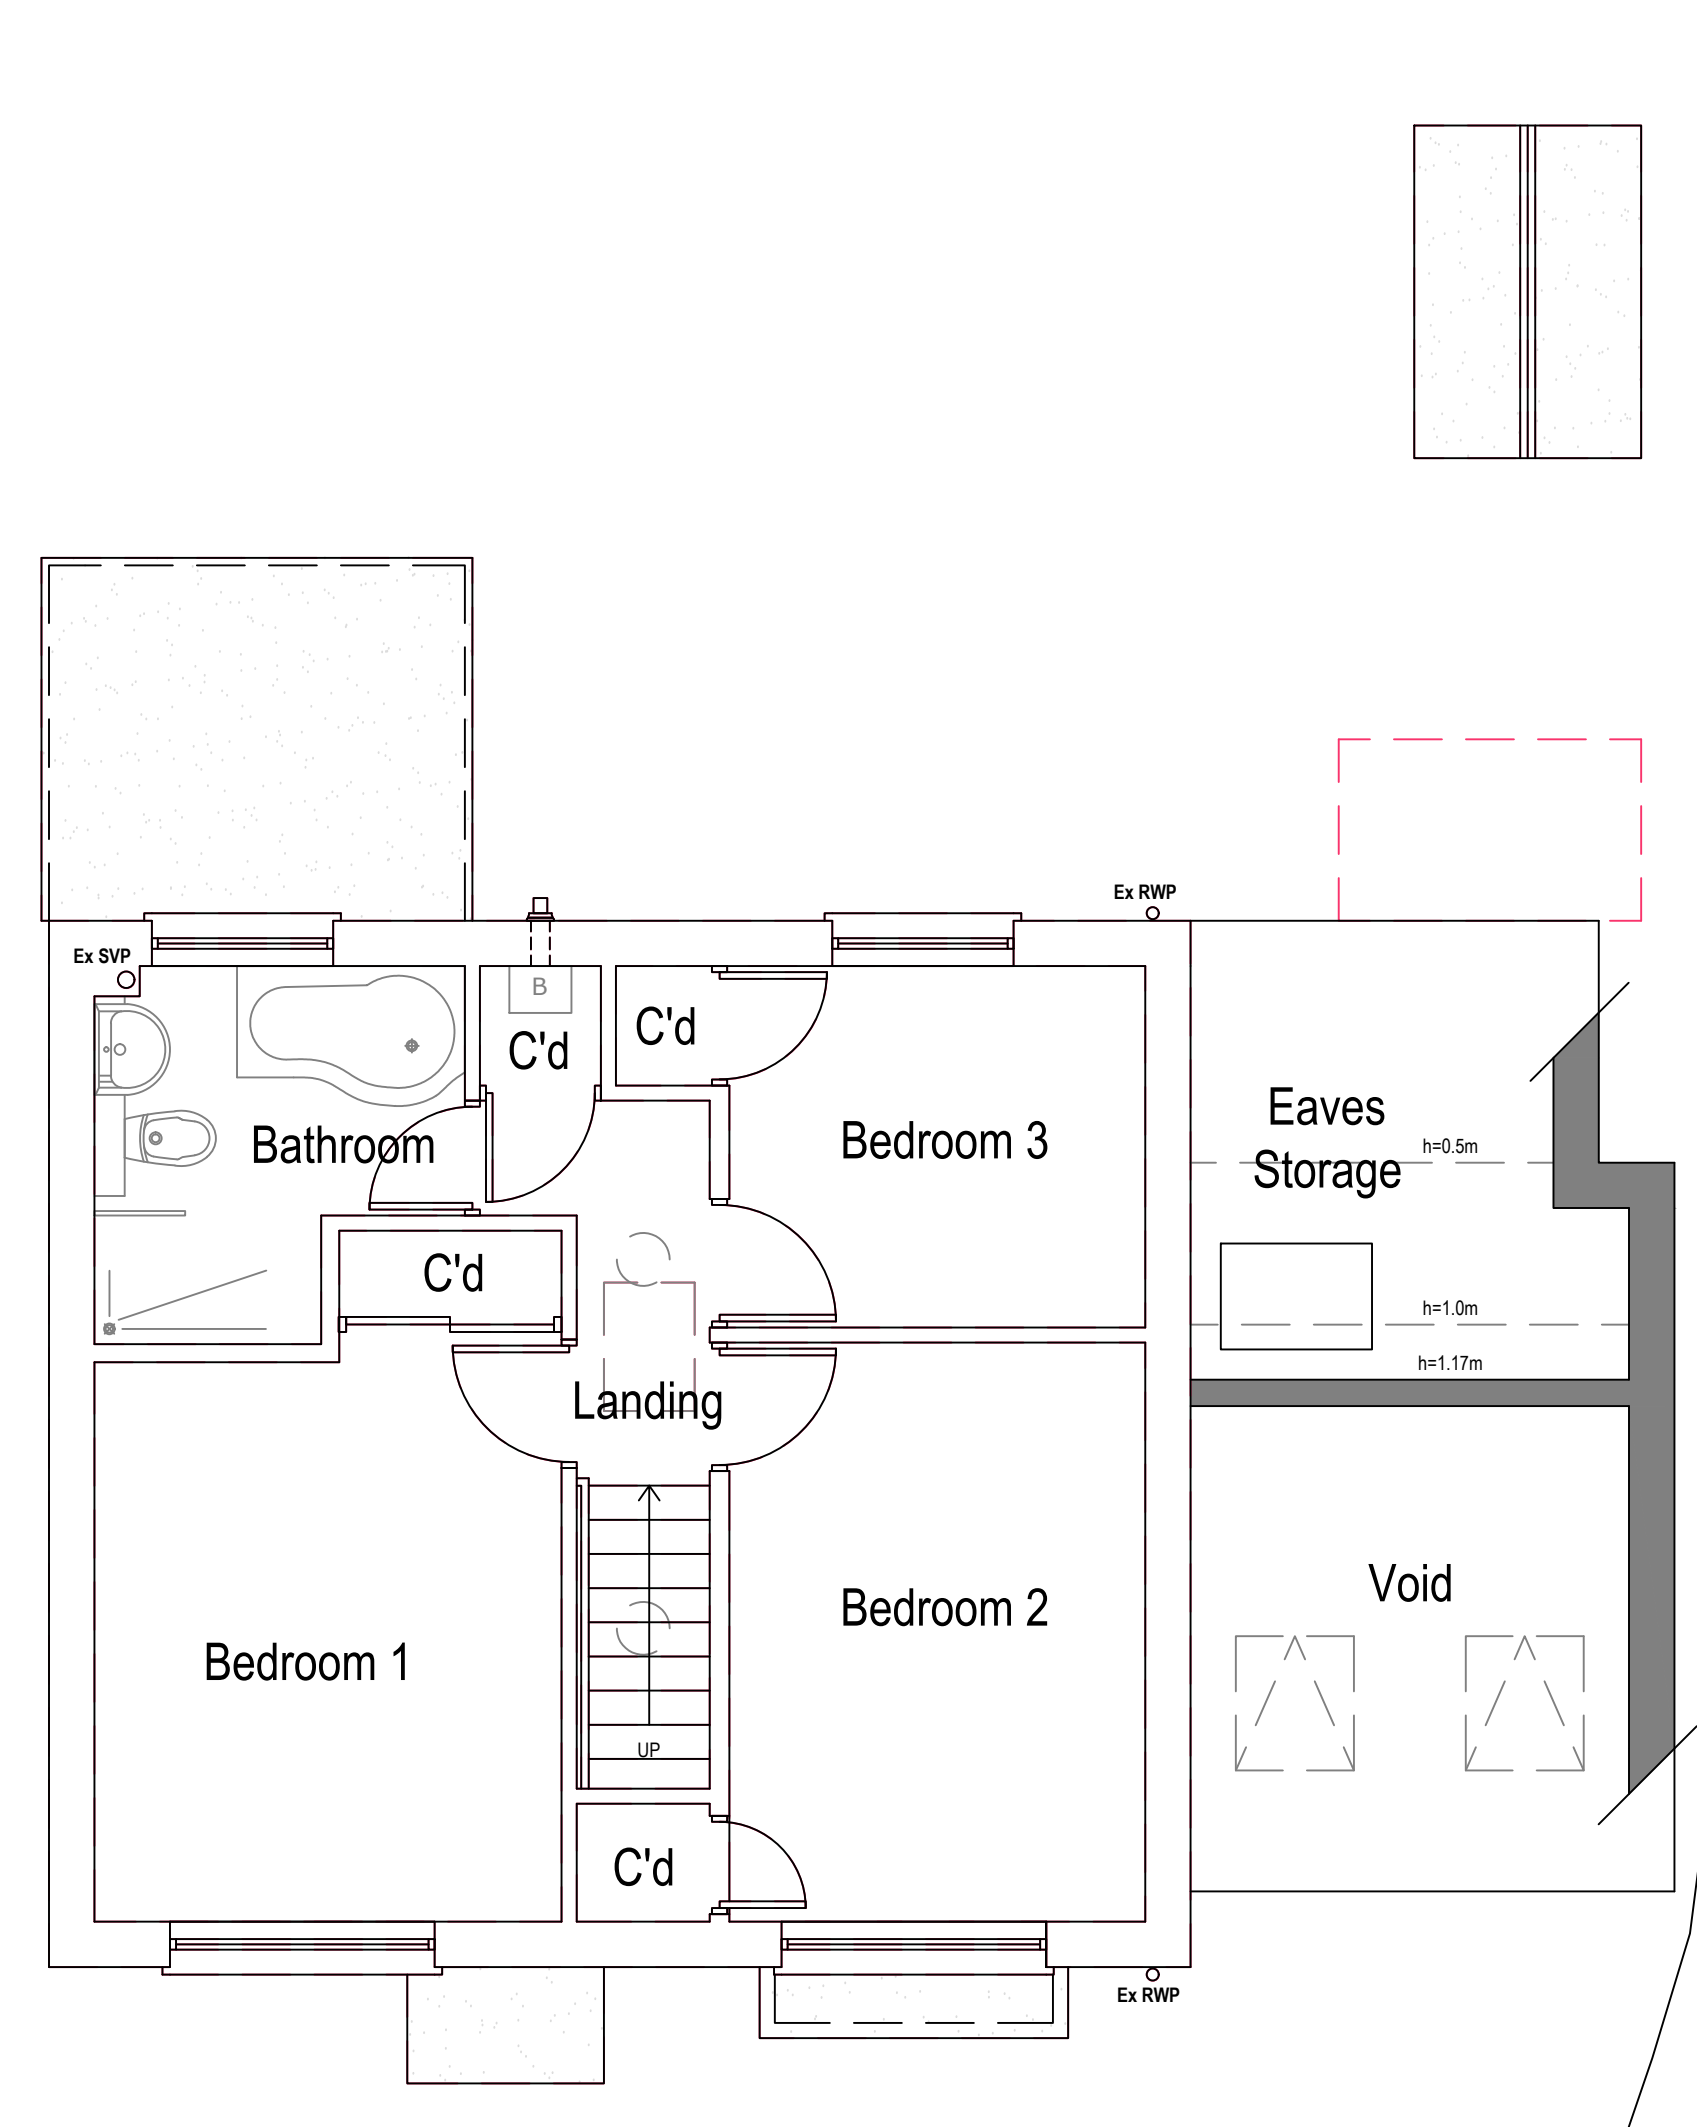

Area ca. 43.92 m²
Additional Area: 0.00 m²

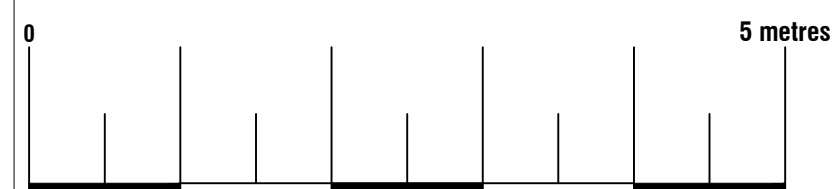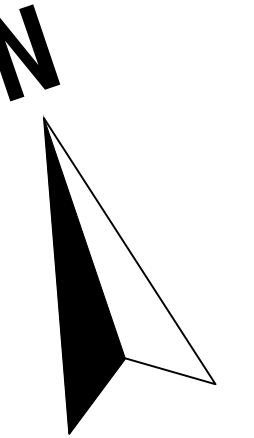



ArkiPlan

Architectural & Planning

• Enquiries@ArkiPlan.co.uk

Lytchett House, 13 Freeland Park, Wareham Road, Poole, Dorset, BH16 6FA

Site	24 Picketlease, Chippenham SN14 0DN	Date	07.07.2026
		Sheet	26-0056 D03 REV 05
		Job	New Extension
		Scale	1:50 @A1, 1:100 @A3
Title Number	WT26880	Title	As Shown