


PP-14589052 Site Plan

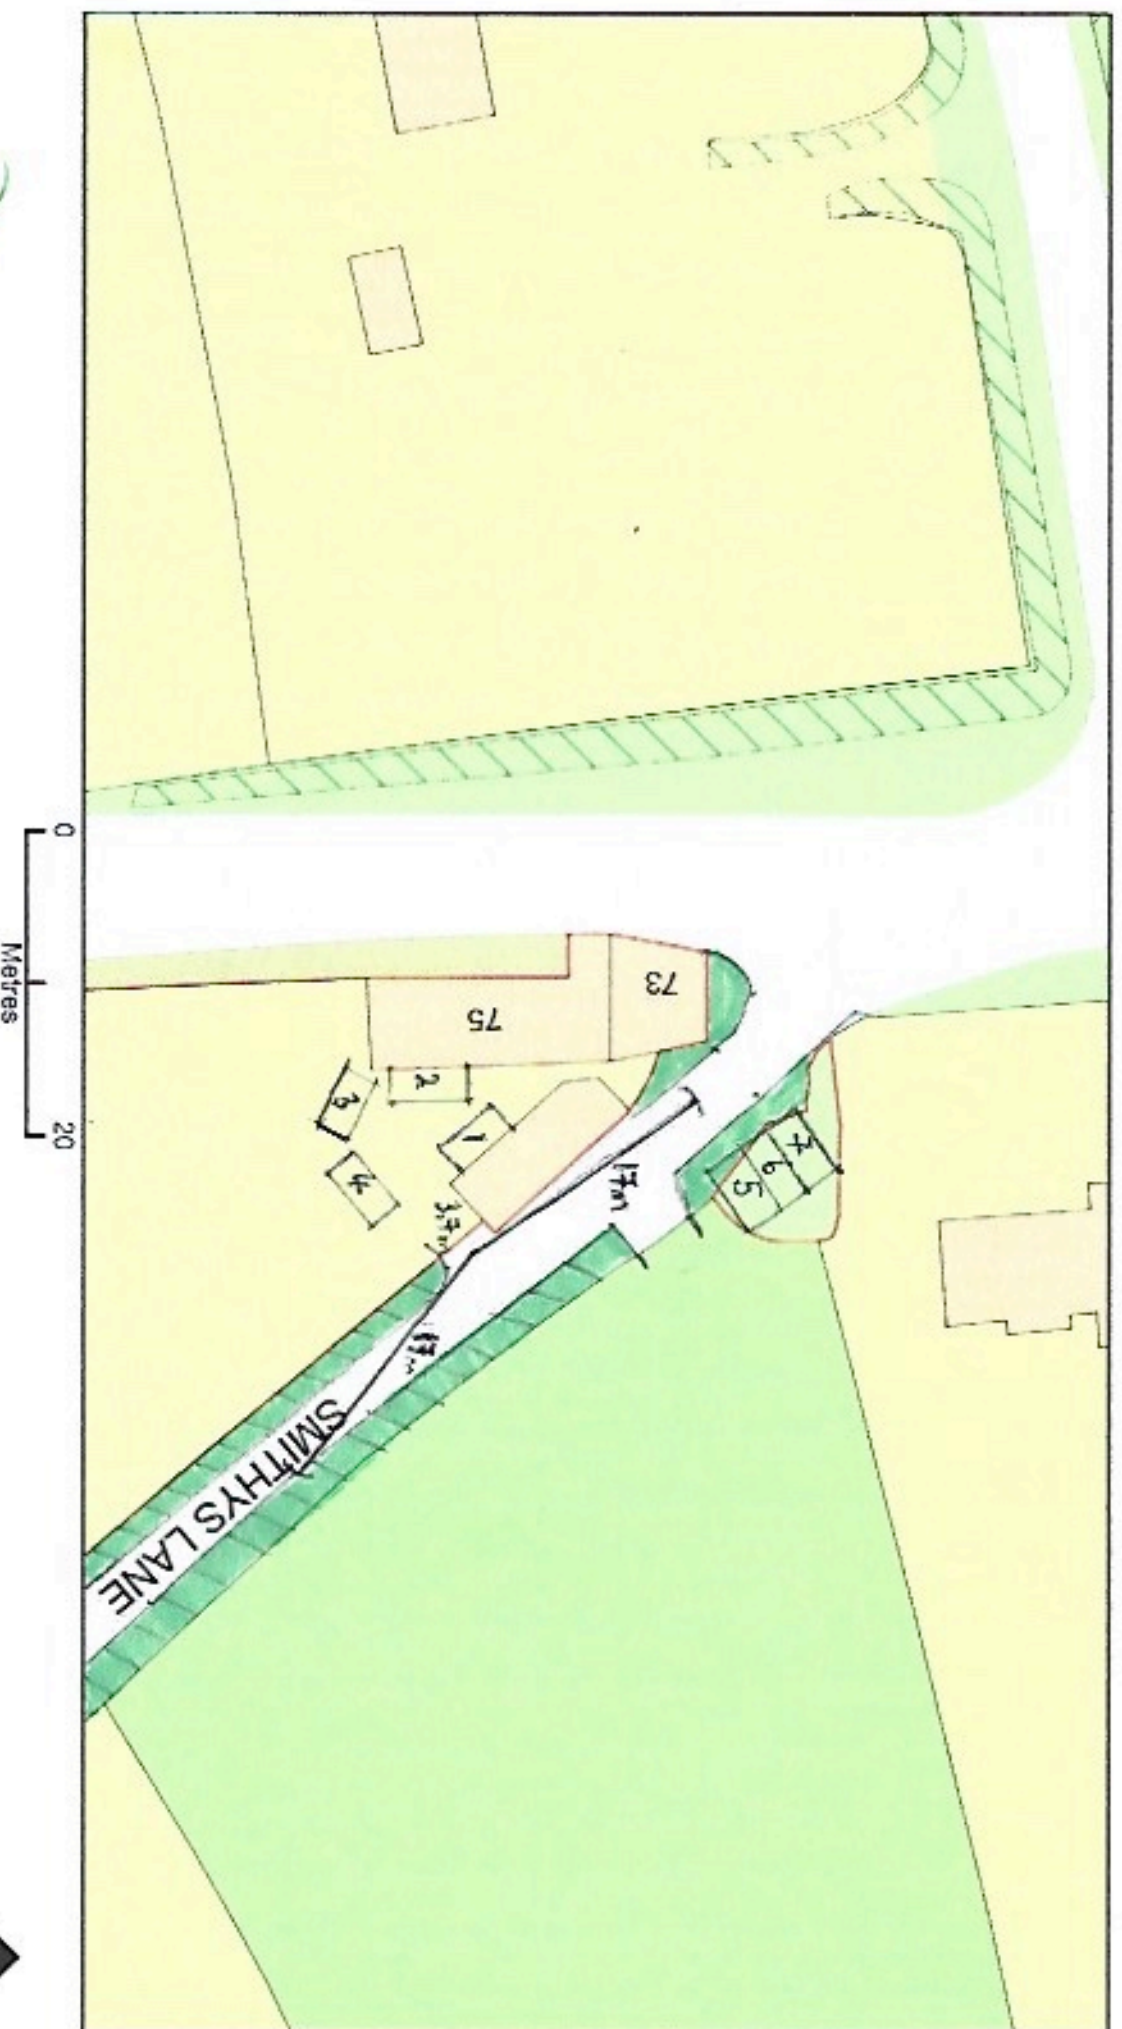

Plan Produced for: **Guy Shepherd**

Date Produced: **01 Feb 2026**

Plan Reference Number: **TPRQ/126002/2021/246**

Scale: **1:500 @ A4**

© Crown copyright and database rights 2023 OS 100042765