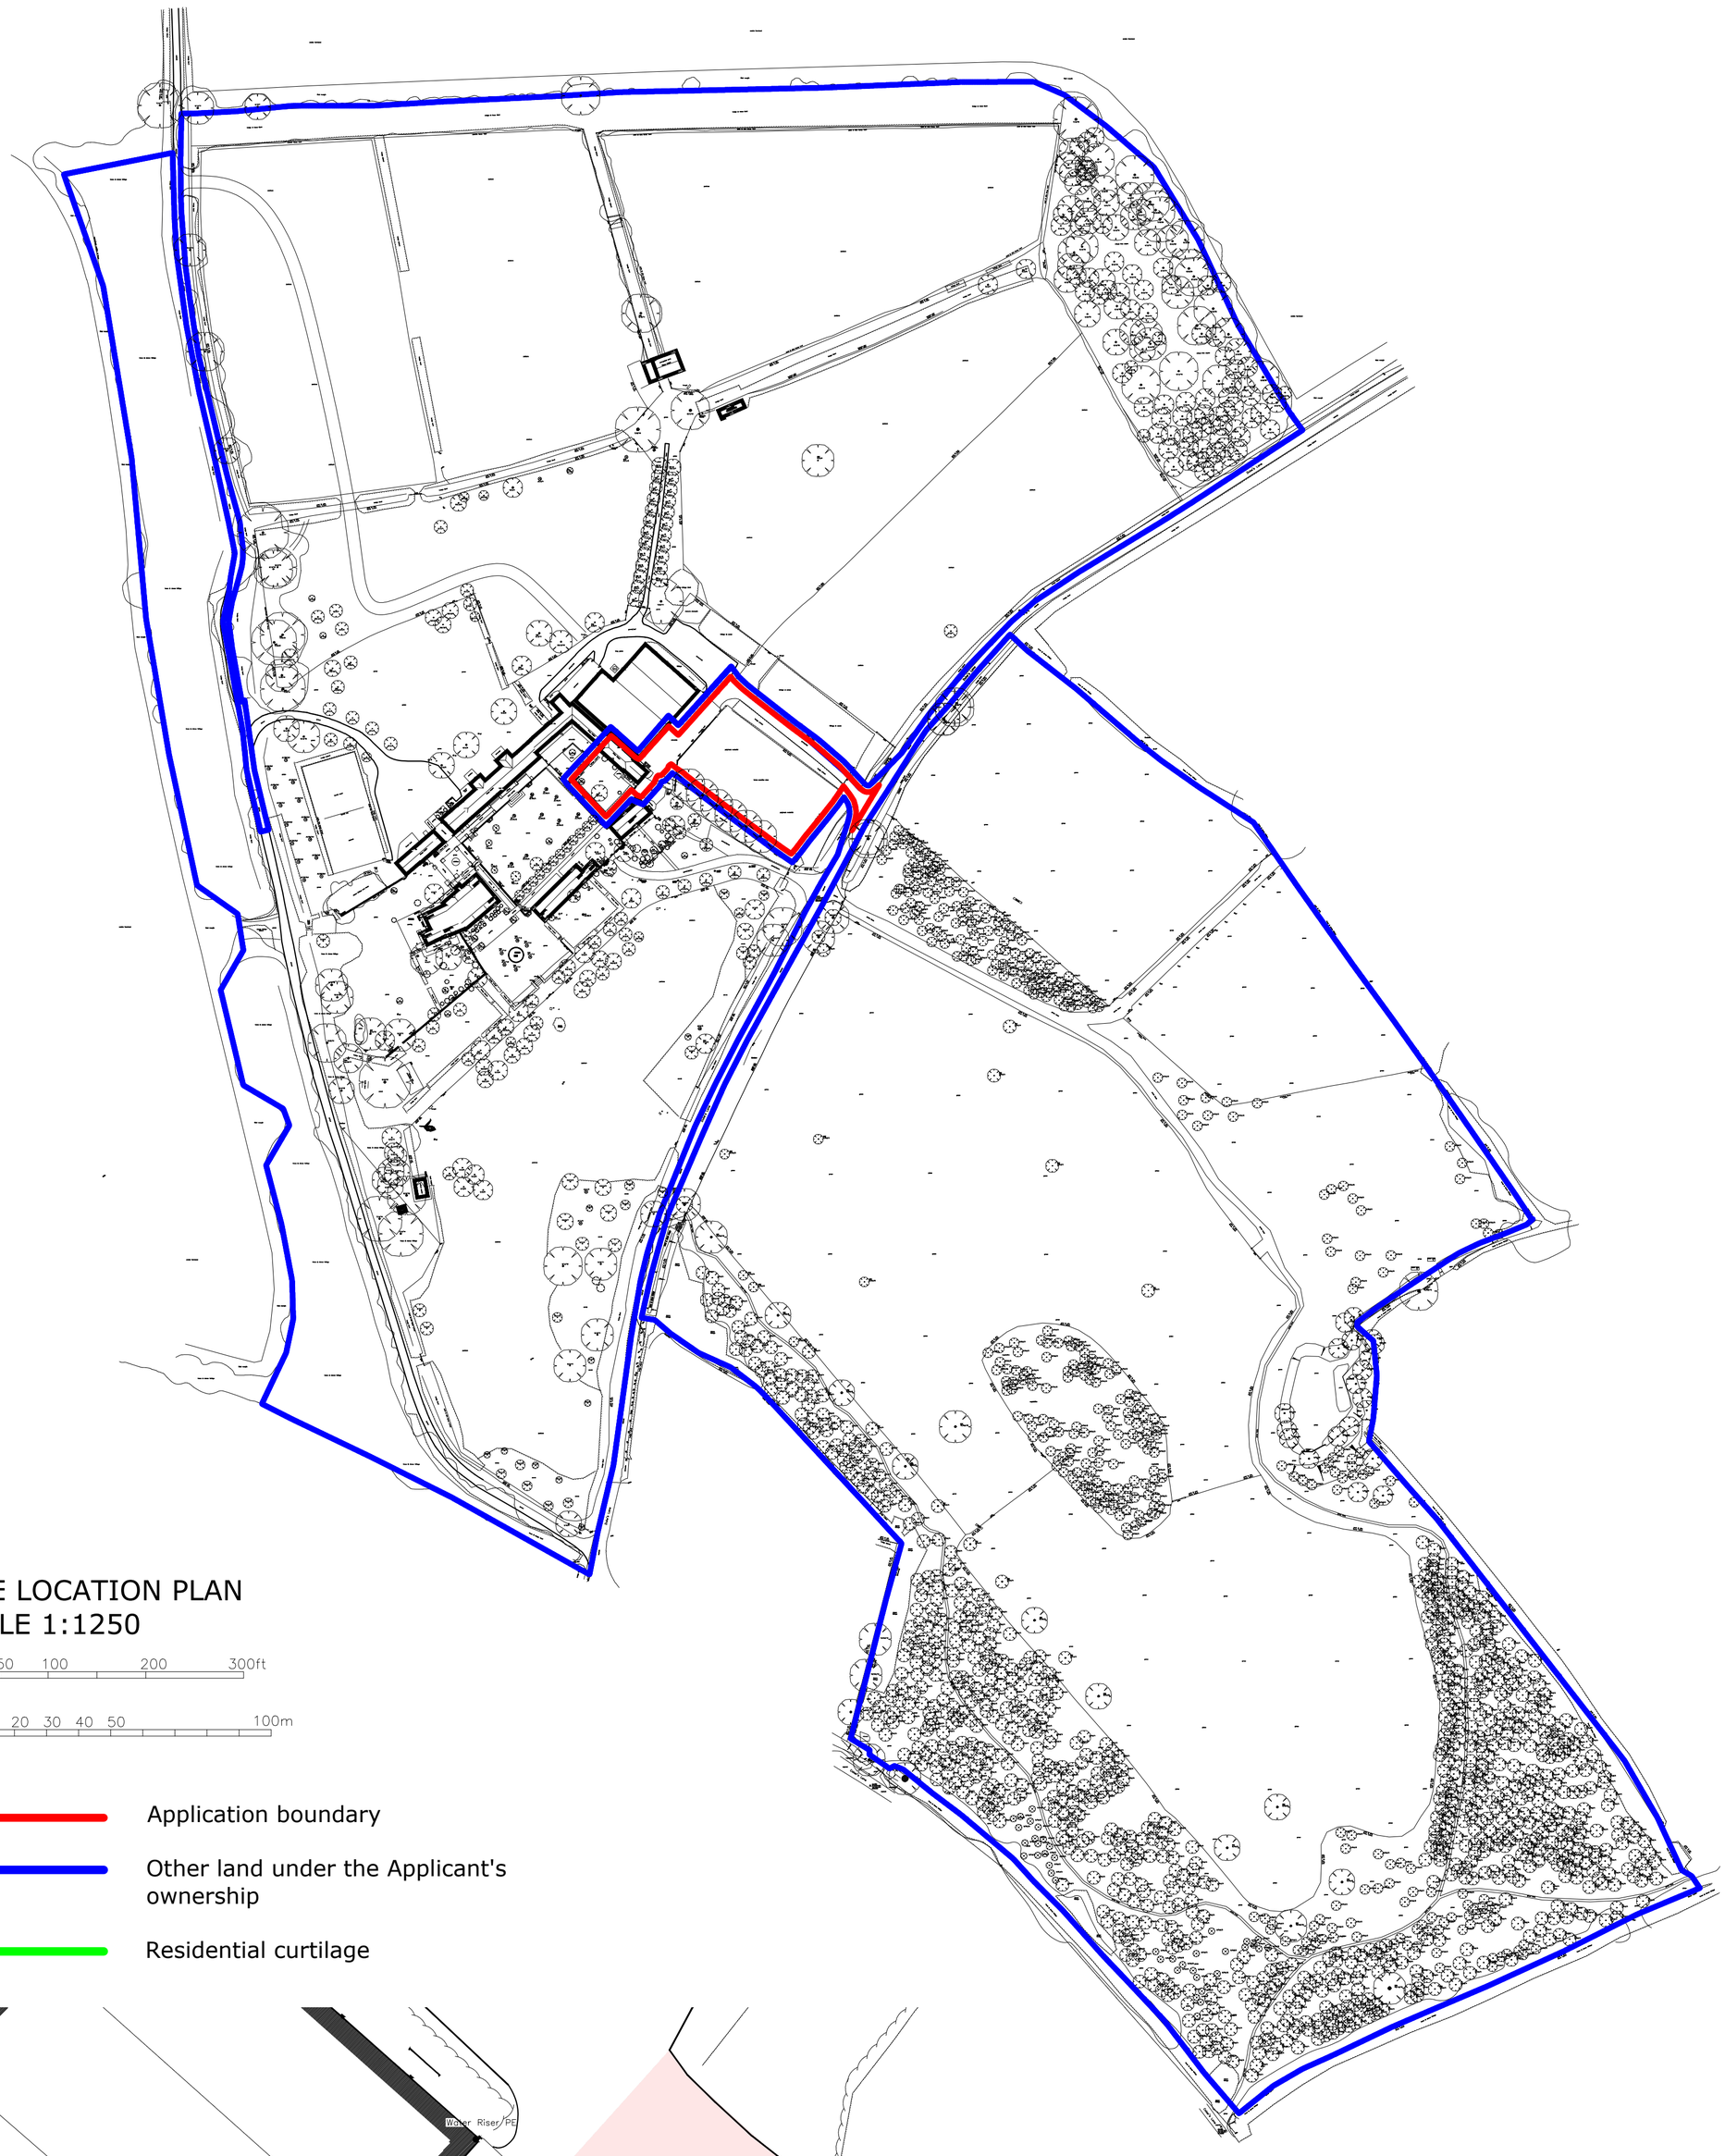

SITE LOCATION PLAN
SCALE 1:1250

0 50 100 200 300ft

0 10 20 30 40 50 100m

Application boundary

Other land under the Applicant's ownership

Residential curtilage

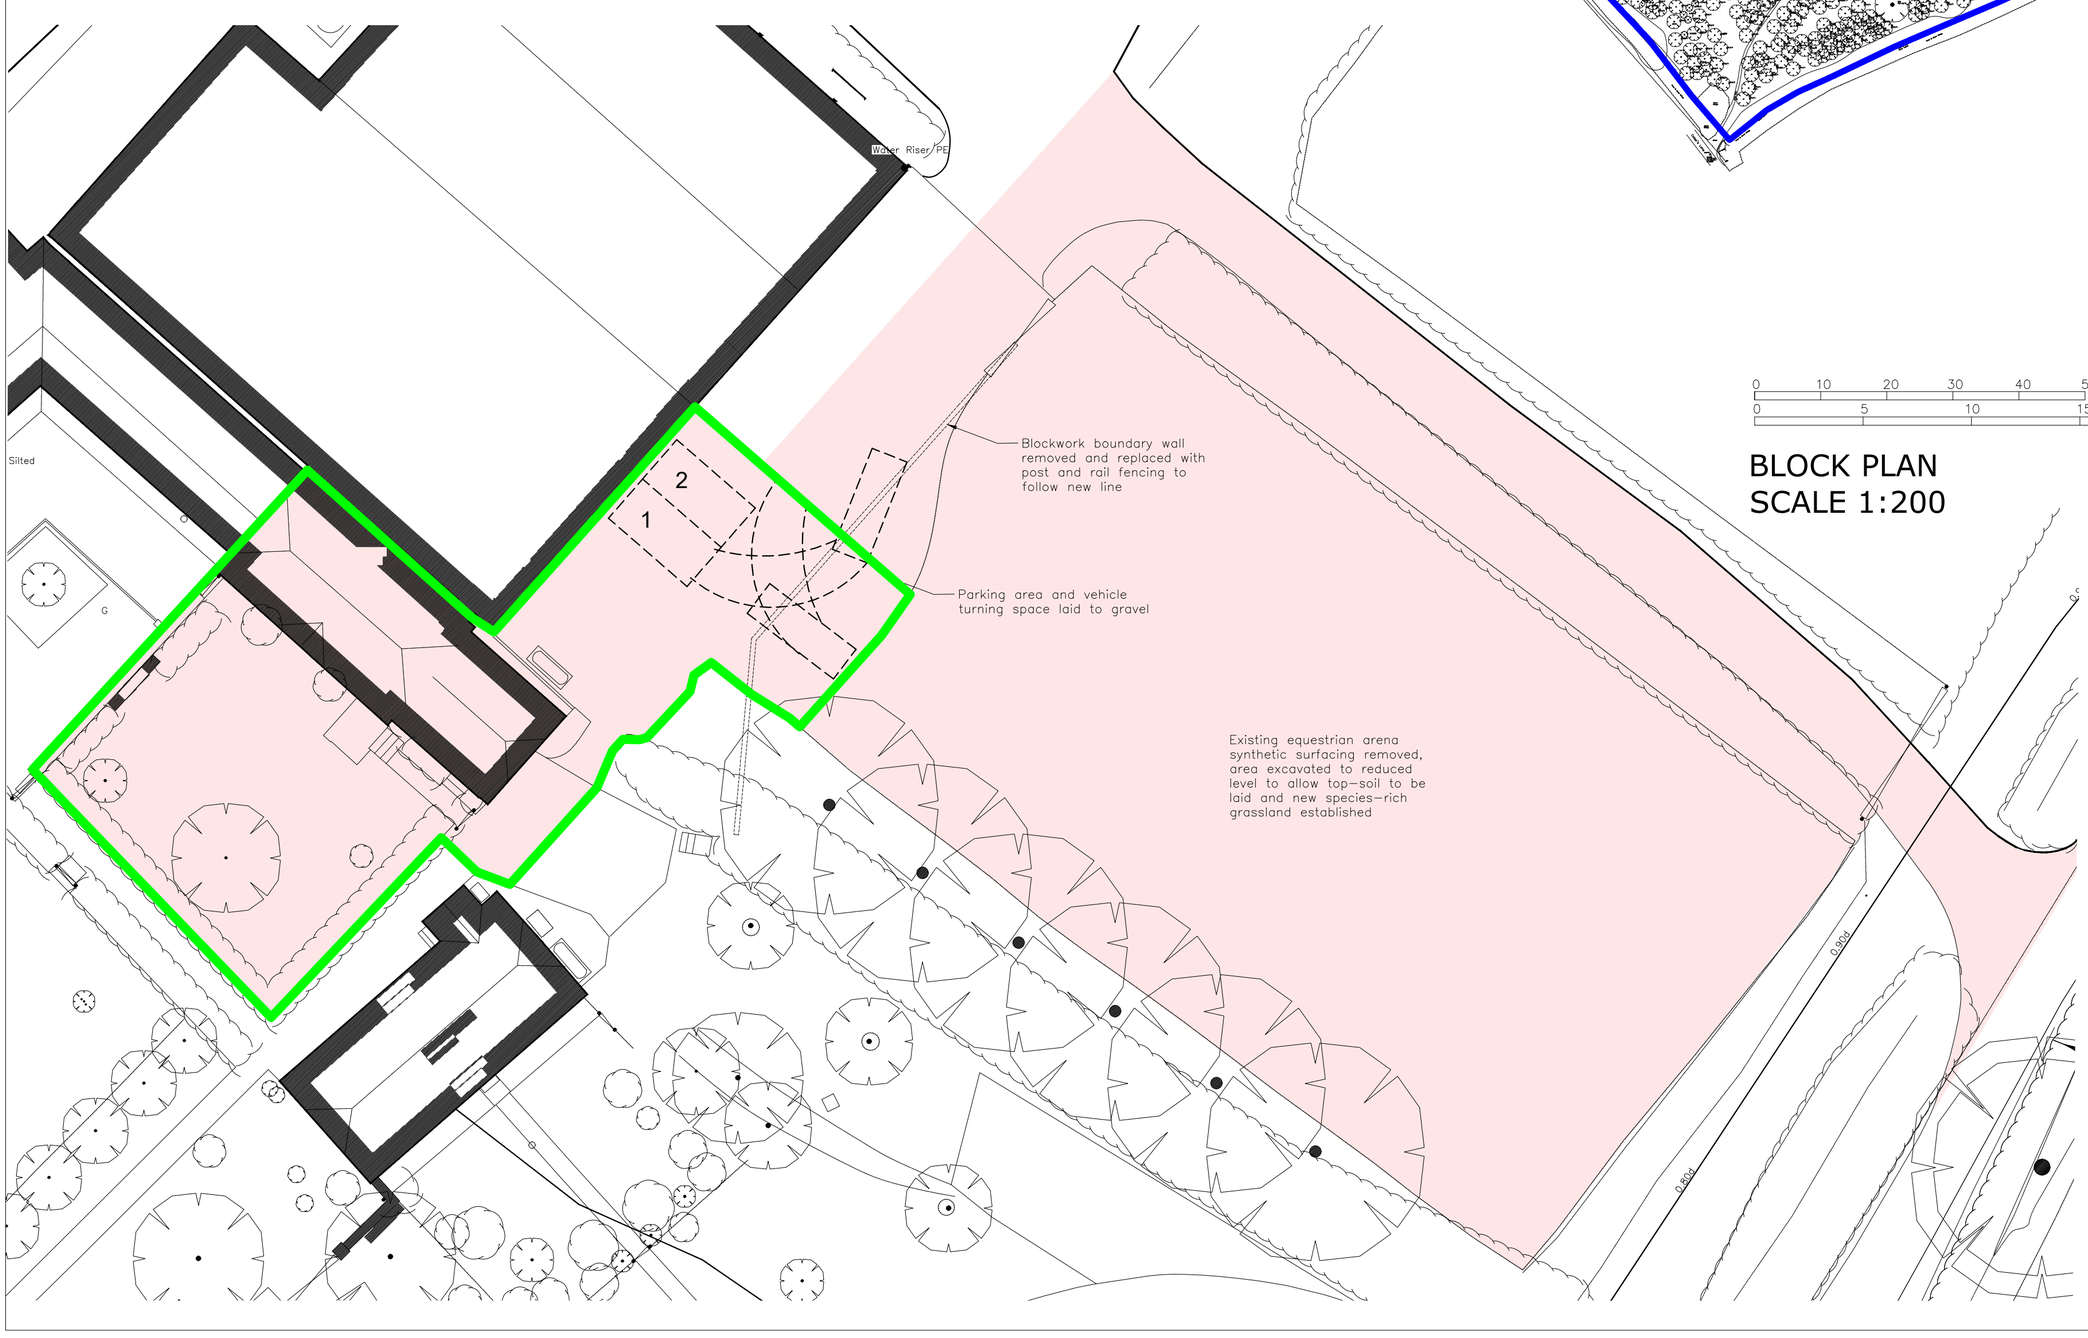

0 10 20 30 40 50ft

0 5 10 15 20m

BLOCK PLAN
SCALE 1:200

Application area

3 Vehicle parking and turning area

REV	DATE	AMENDMENT
P2	22.05.26	Issued for Planning - Residential curtilage added
P1	22.05.26	Issued for Planning

JOHNSTON CAVE ASSOCIATES | ARCHITECTS JCA

Oxford:
Henwood Studio
Wootton Boars Hill
Oxford OX1 5JX

London:
75 Cowcross Street
London EC1M 6EL

jca@johnstoncave.co.uk
www.johnstoncave.com
44 (0) 1865 865165

GRANGE FARM

DAIRY COTTAGE WORKS
SITE LOCATION AND
BLOCK PLANS

PLANNING	ISSUE	JOB	2683
DAR	DRAWN	DWG NO.	20-60
1:1250 & 200	SCALE		
12.05.26	DATE	REV	P2

SCALES CORRECT WHEN PLOTTED AT A1