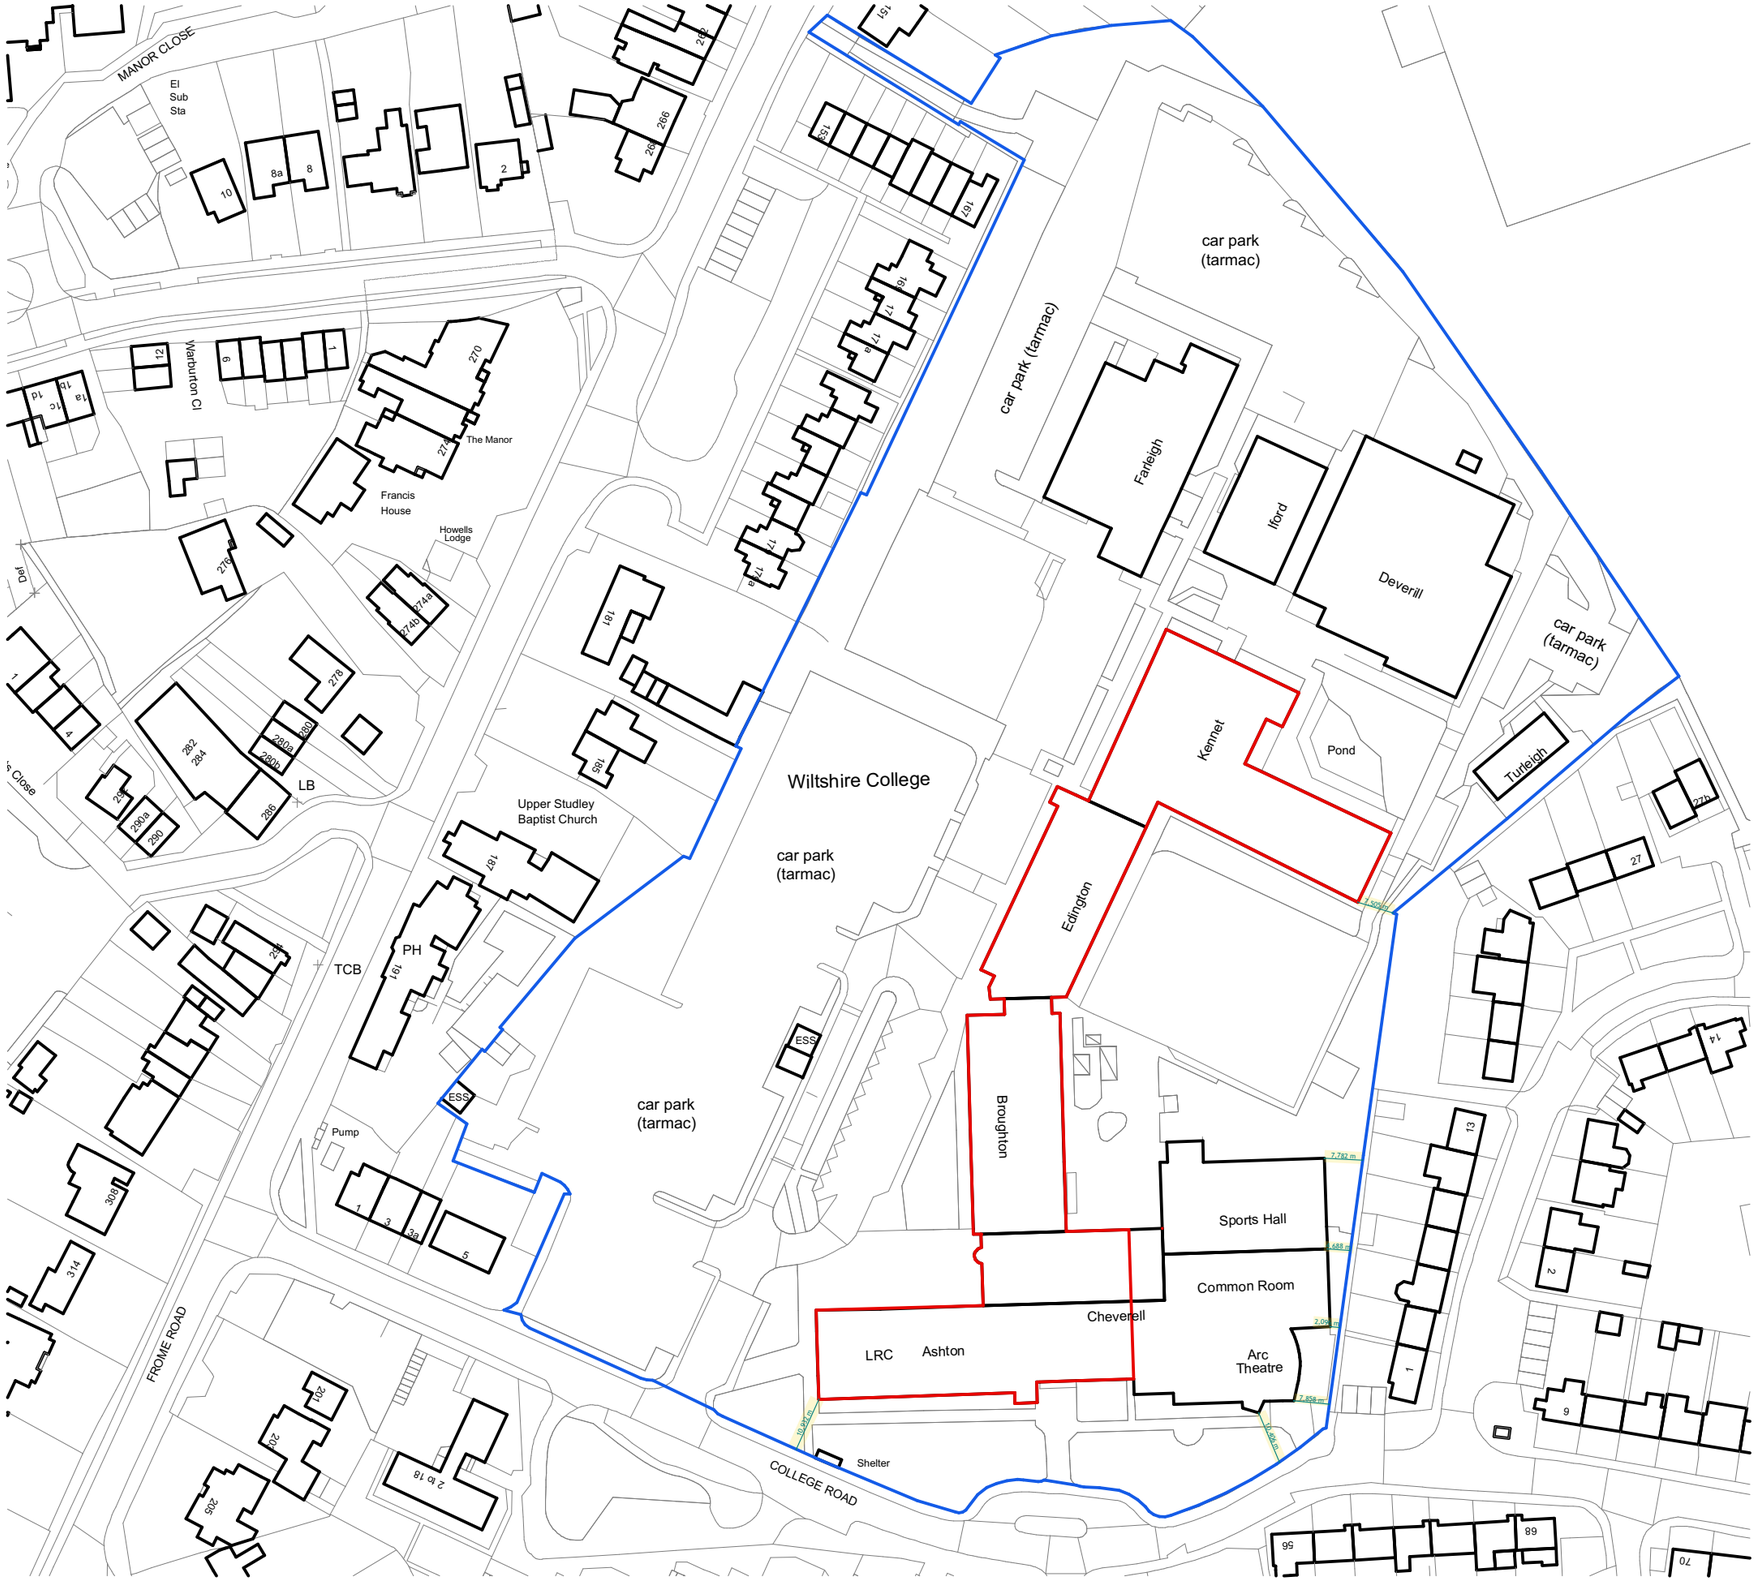

LOCATION PLAN KEY

EXTENT OF SITE

LAND OWNED BY WILTSHIRE COLLEGE & UNIVERSITY CENTRE

SCALE

0 5 10 15 20 30 40 50 100

Ordnance Survey (c) Crown Copyright 2026

All rights reserved.

Licence number 100006810

© BPA Architecture 2026
All rights described in Chapter IV of the Copyright, Designs and Patents Act 1988 have been generally asserted.

REV	DESCRIPTION	DATE

BPA Architecture
4 Sandport Place
Edinburgh EH6 6EU
Tel : 0131 555 3338
www.bpa-architecture.co.uk

PD PLANNING

PROJECT: Trowbridge Campus

CLIENT: Wiltshire College & University Centre

DRAWING TITLE: Location Plan

DATE: 09/07/2026 | SCALE: 1:1250@A3 | DRAWN: SLM | SIZE: A3

JOB No.: | DRAWING No.: | REVISION:

1029-BPA-ED-ZZ-DG-AR-1001 | P01