



HW
15/9/2025

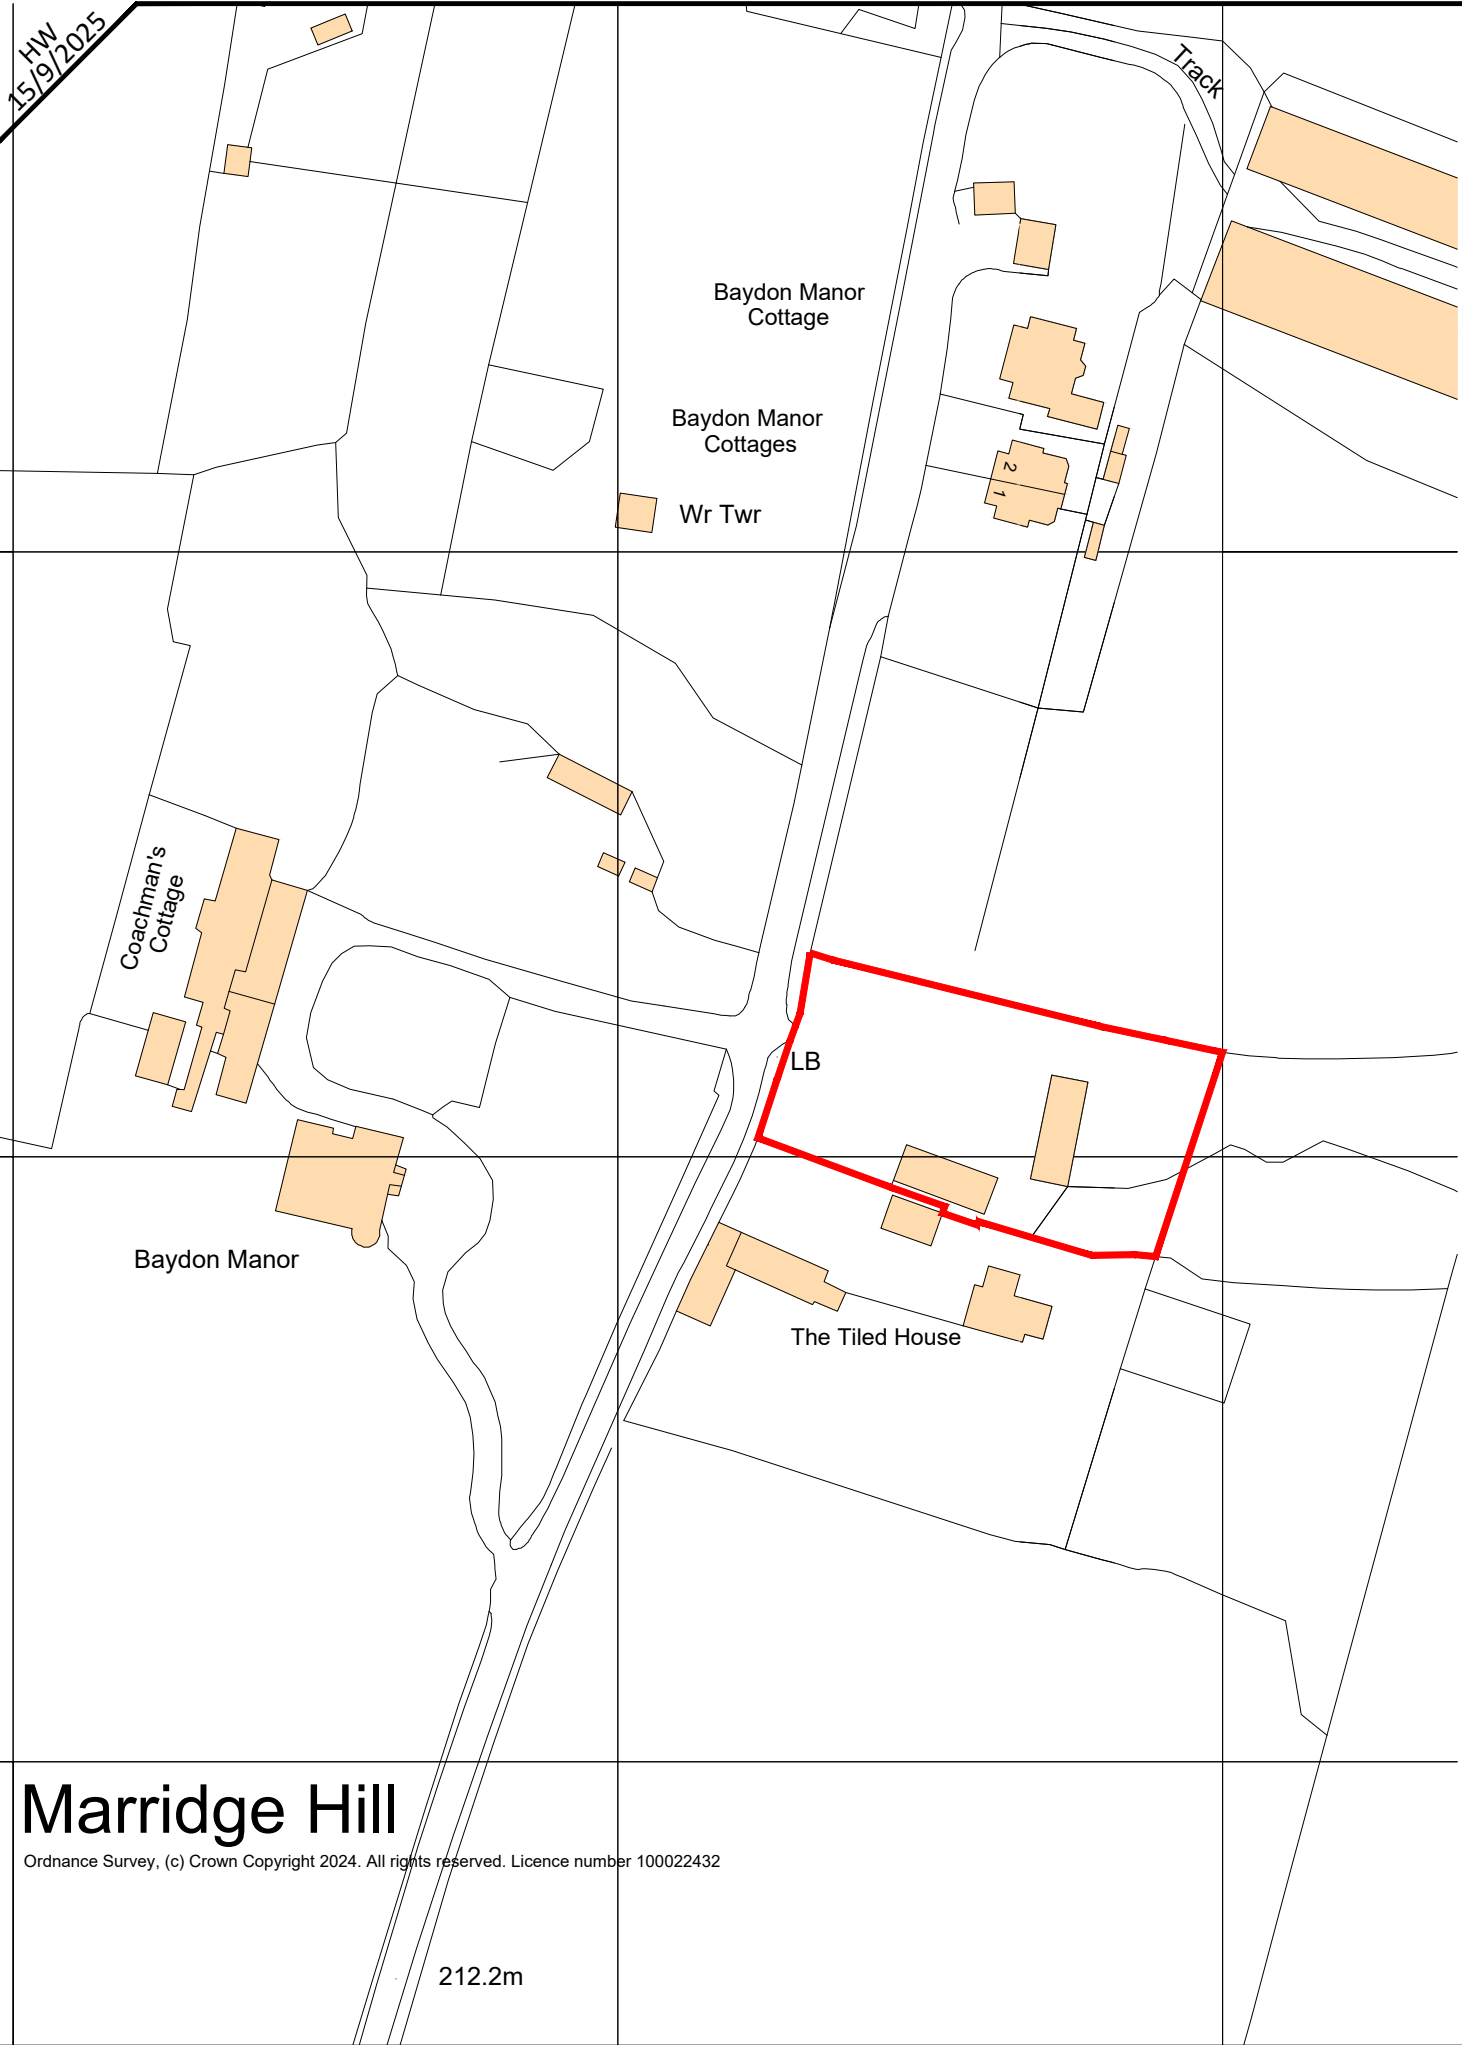

Marridge Hill

Ordnance Survey, (c) Crown Copyright 2024. All rights reserved. Licence number 100022432

The Goat Barn, Baydon Manor, Marridge Hill. Marlborough. SN8 2HG

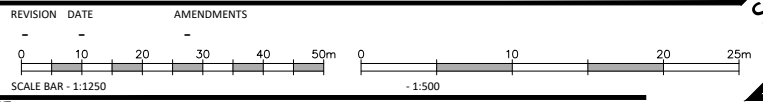

SITE LOCATION & BLOCK PLAN @ A3
MATHEWSON WATERS ARCHITECTS
1:1250/ 1:500
enquiries@mw-architects.co.uk
01488 73131
www.mw-architects.co.uk
The Old Surgery
Crowle Road · Lambourn
Berkshire · RG17 8NR
© MATHEWSON WATERS ARCHITECTS LTD
24006-111-A

ALL FIGURED DIMENSIONS ARE TO BE TAKEN IN PREFERENCE TO SCALED DIMENSIONS AND ANY INACCURACIES ARE TO BE REPORTED TO THE ARCHITECT. DIMENSIONS TO BE CHECKED ON SITE BEFORE ANY WORK IS PUT IN HAND OR PREFABRICATED. COPYRIGHT OF THIS DRAWING IS RETAINED BY THE ARCHITECT AND IT MUST NOT BE REPRODUCED WITHOUT THEIR WRITTEN CONSENT.