


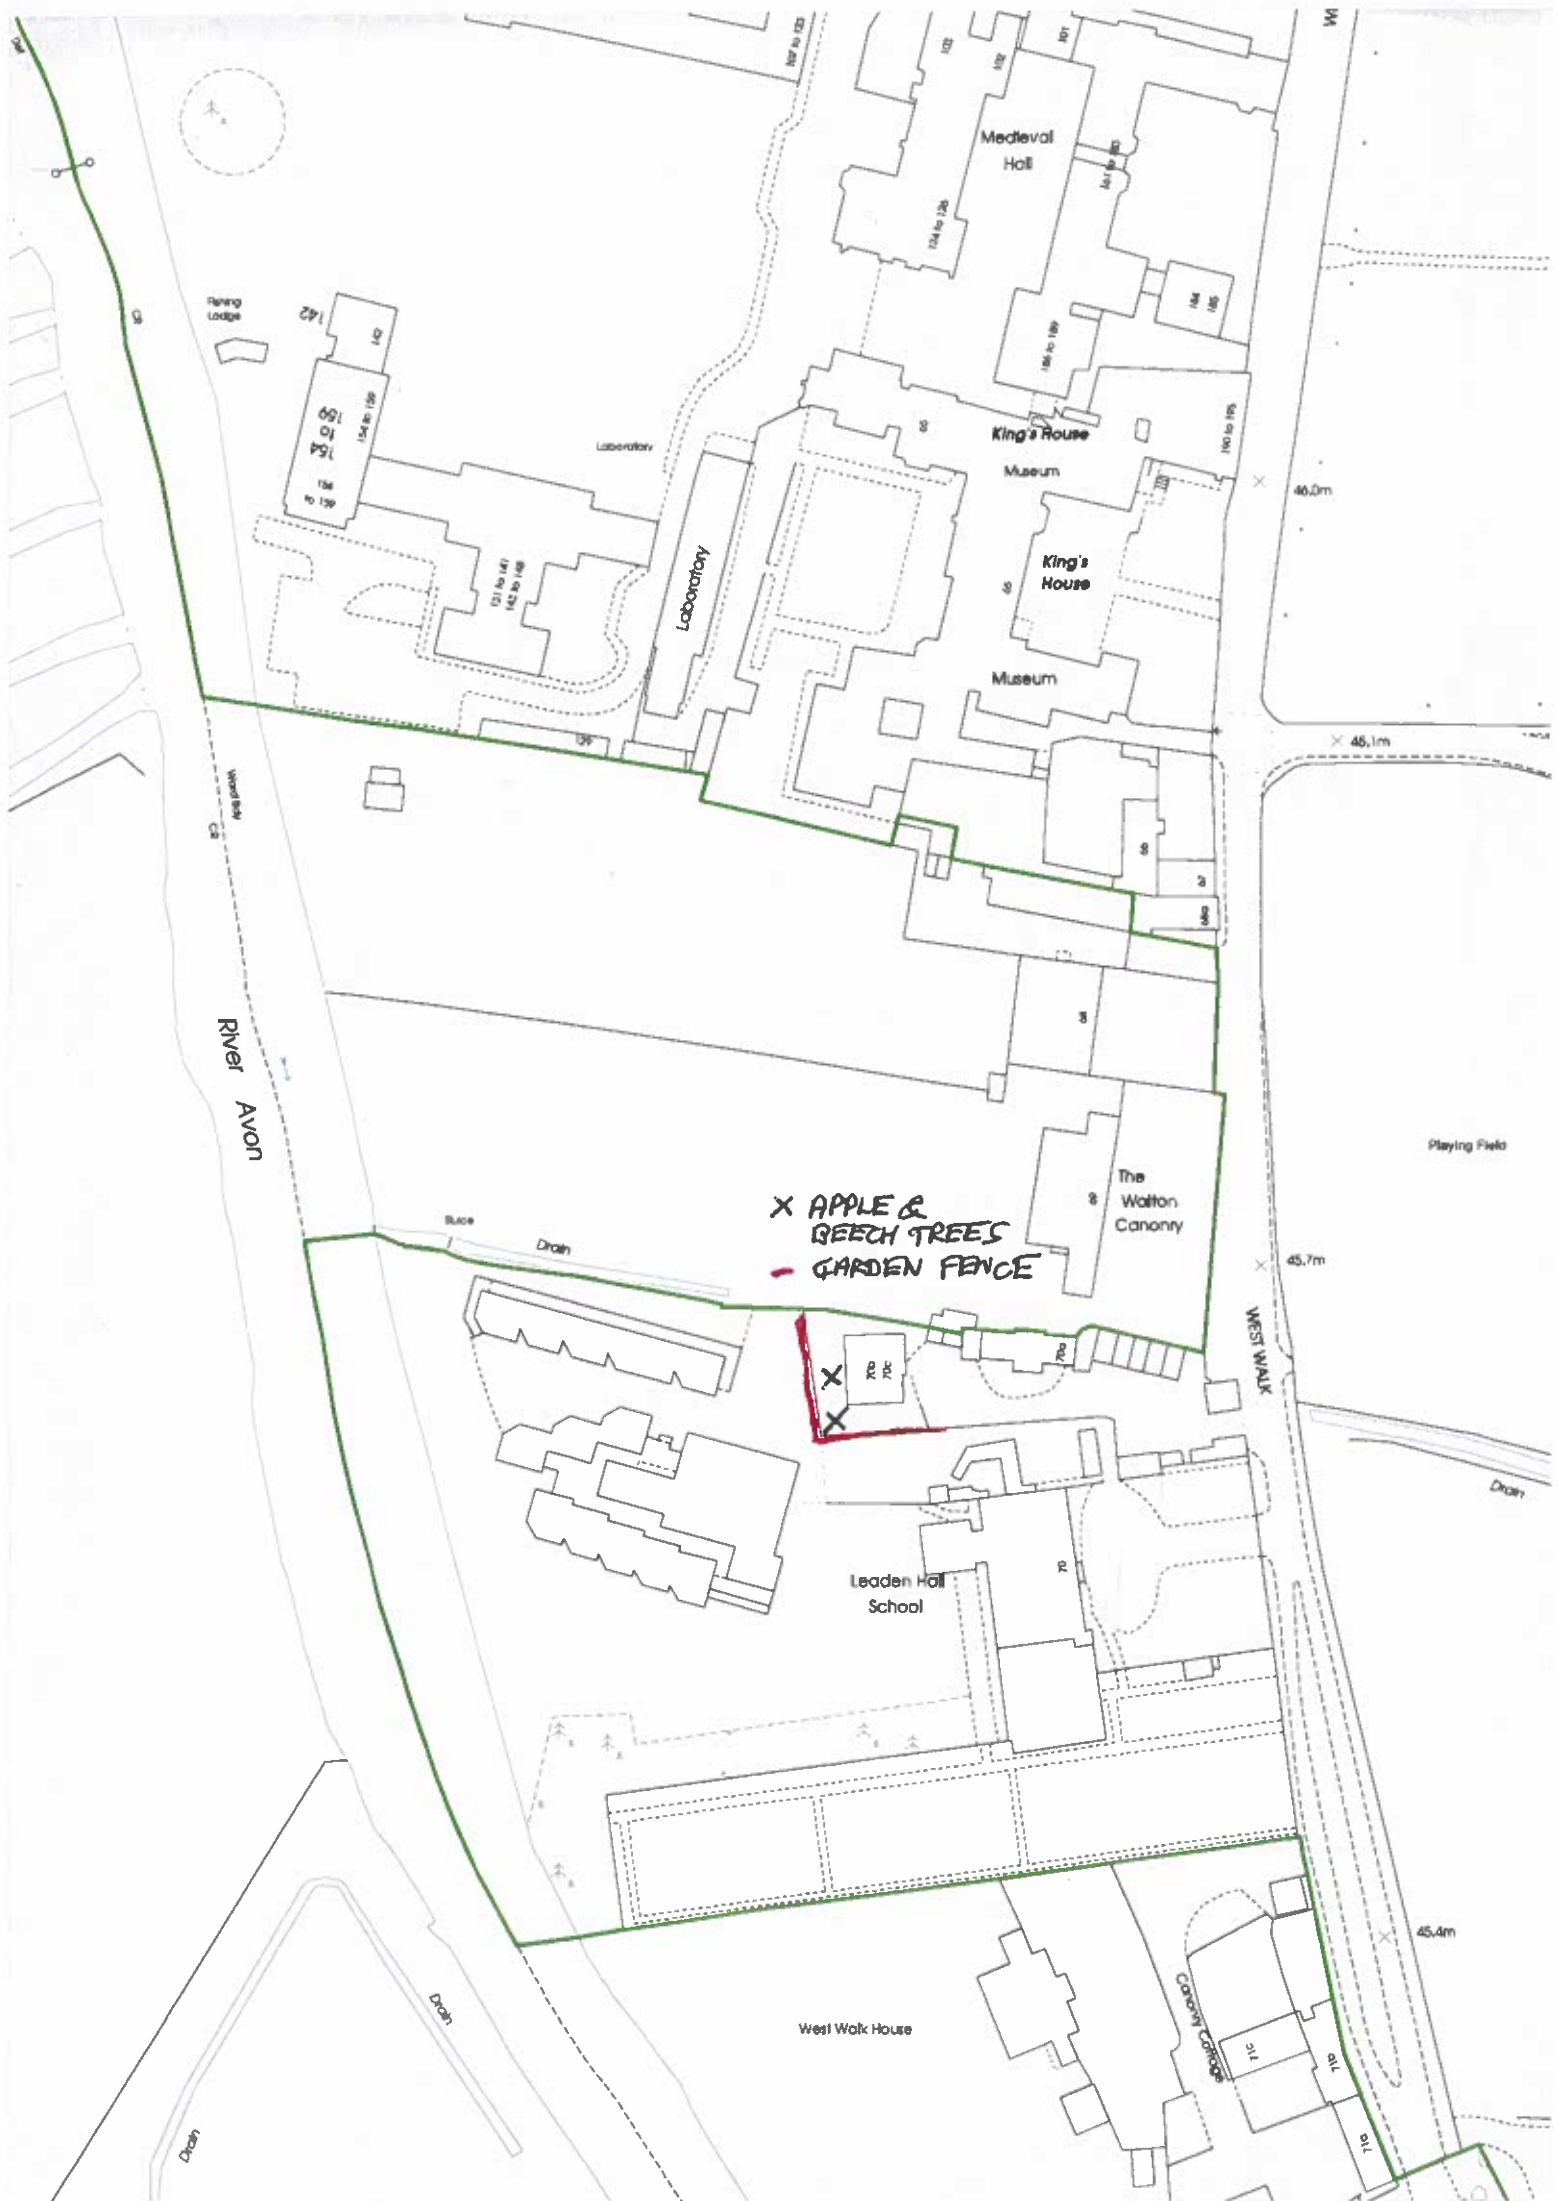

X APPLE &
BEECH TREES
- GARDEN FENCE

River Avon

Medieval Hall

King's House

King's House

Museum

The Walton Canopy

Leaden Hall School

West Walk House

Playing Field

WEST WALK

Laboratory

Laboratory

Rising Lodge

Woodway

Bluce

Drain

Drain

Drain

Drain

Canopy Canopy

11c

11d

11e

45.4m

45.7m

45.1m

46.0m