



Elevation A as Proposed

Entrance - respray only



Elevation B as Proposed




Elevation C as Proposed

Respray only



KEY

- Main Cladding
9010 White
- Windows
RAL 7016 Anthracite grey
- Fins and feature window surrounds
RAL 6027
- Fins and feature window surrounds
RAL 5007
- Fins and feature window surrounds
RAL 5024

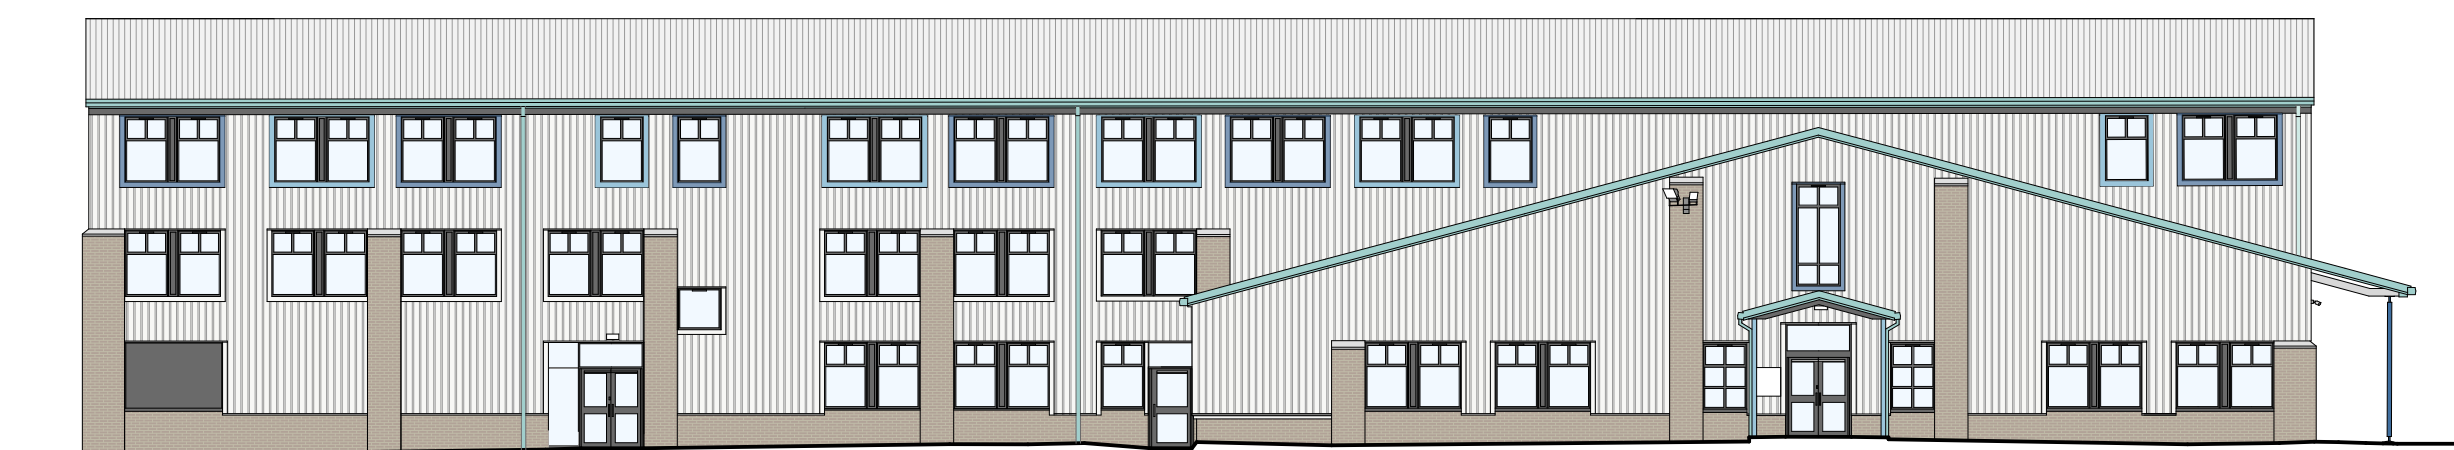

Elevation D as Proposed - respray only

SCALE

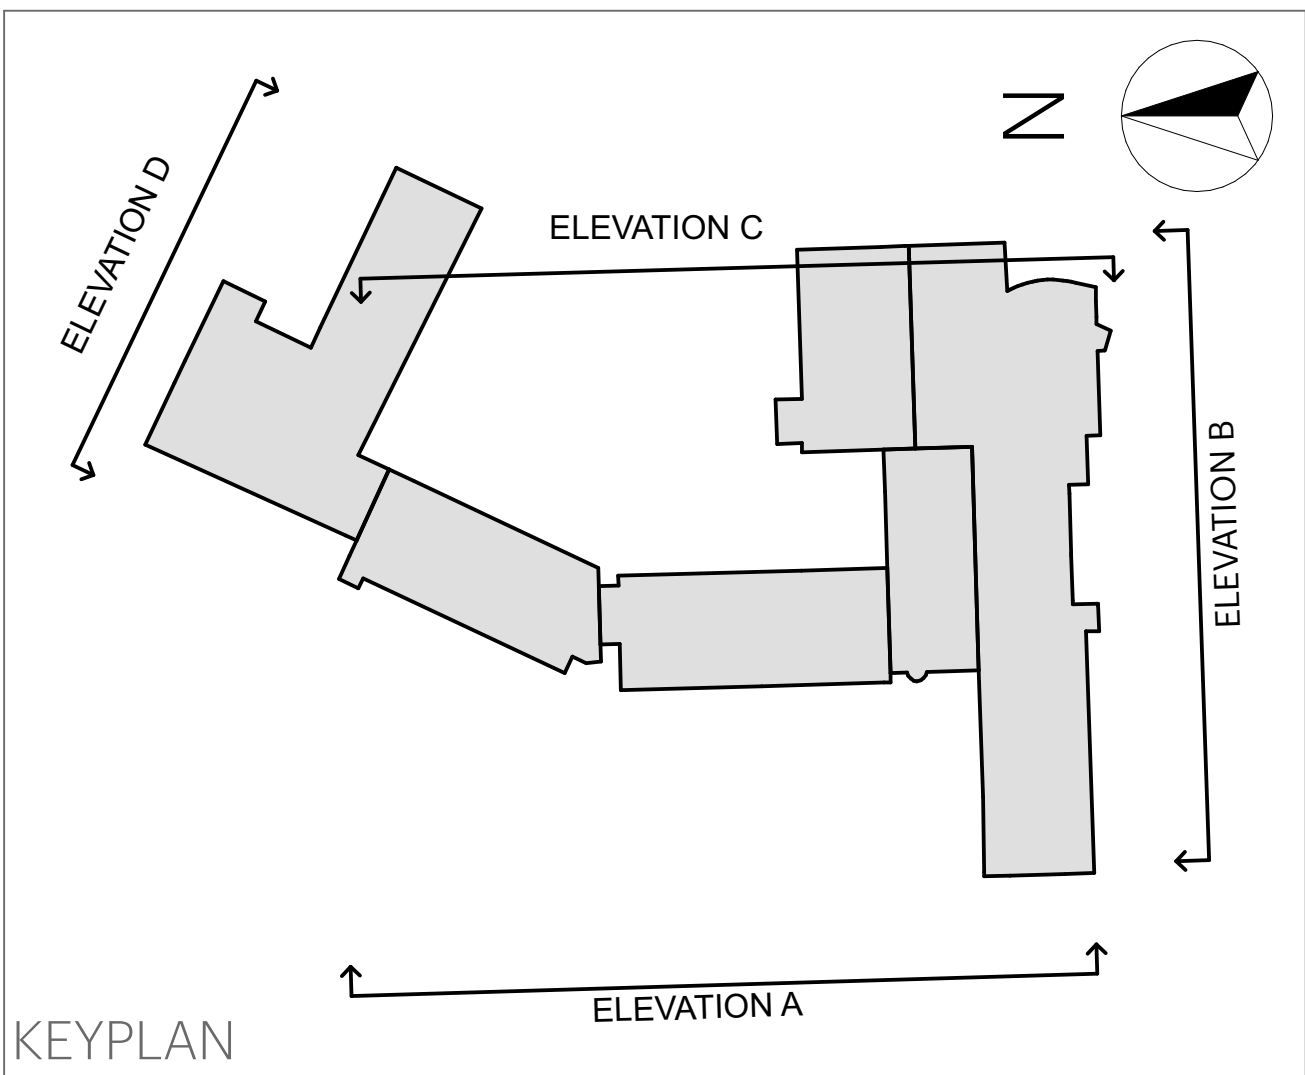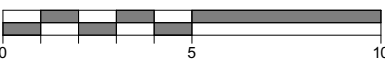

KEYPLAN

REV	DESCRIPTION	DATE
BPA BPA Architecture 4 Sandport Place Edinburgh EH6 6EU Tel : 0131 555 3338 www.bpa-architecture.co.uk PD PLANNING		
PROJECT: Trowbridge Campus		
CLIENT: Wiltshire College & University Centre		
DRAWING TITLE: Proposed Elevations A - D		
DATE: 09/07/2026	SCALE: 1:200@A1	DRAWN: SLM
JOB No.: 1029-BPA-ED-ZZ-DG-AR-1020	DRAWING No.:	REVISION: PO1