



Elevation A as Existing

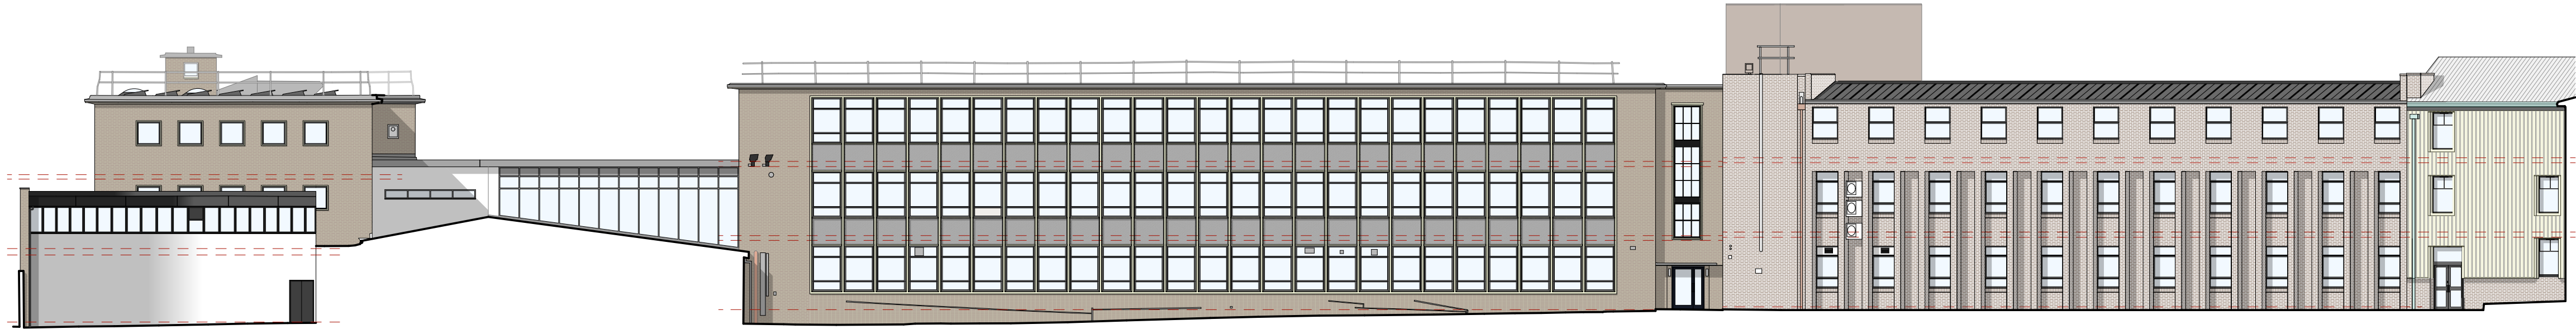



Elevation B as Existing



Elevation C as Existing

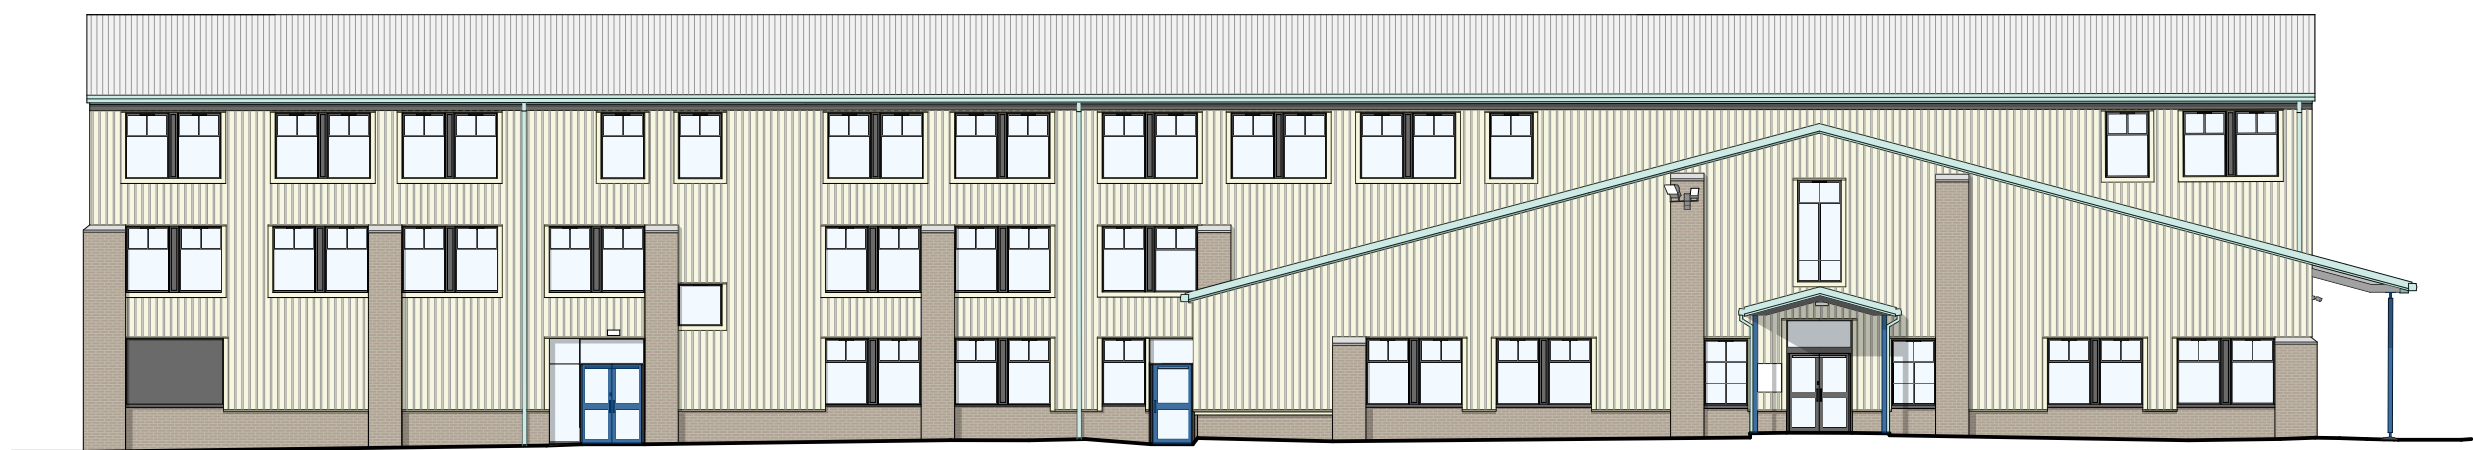

Elevation D as Existing

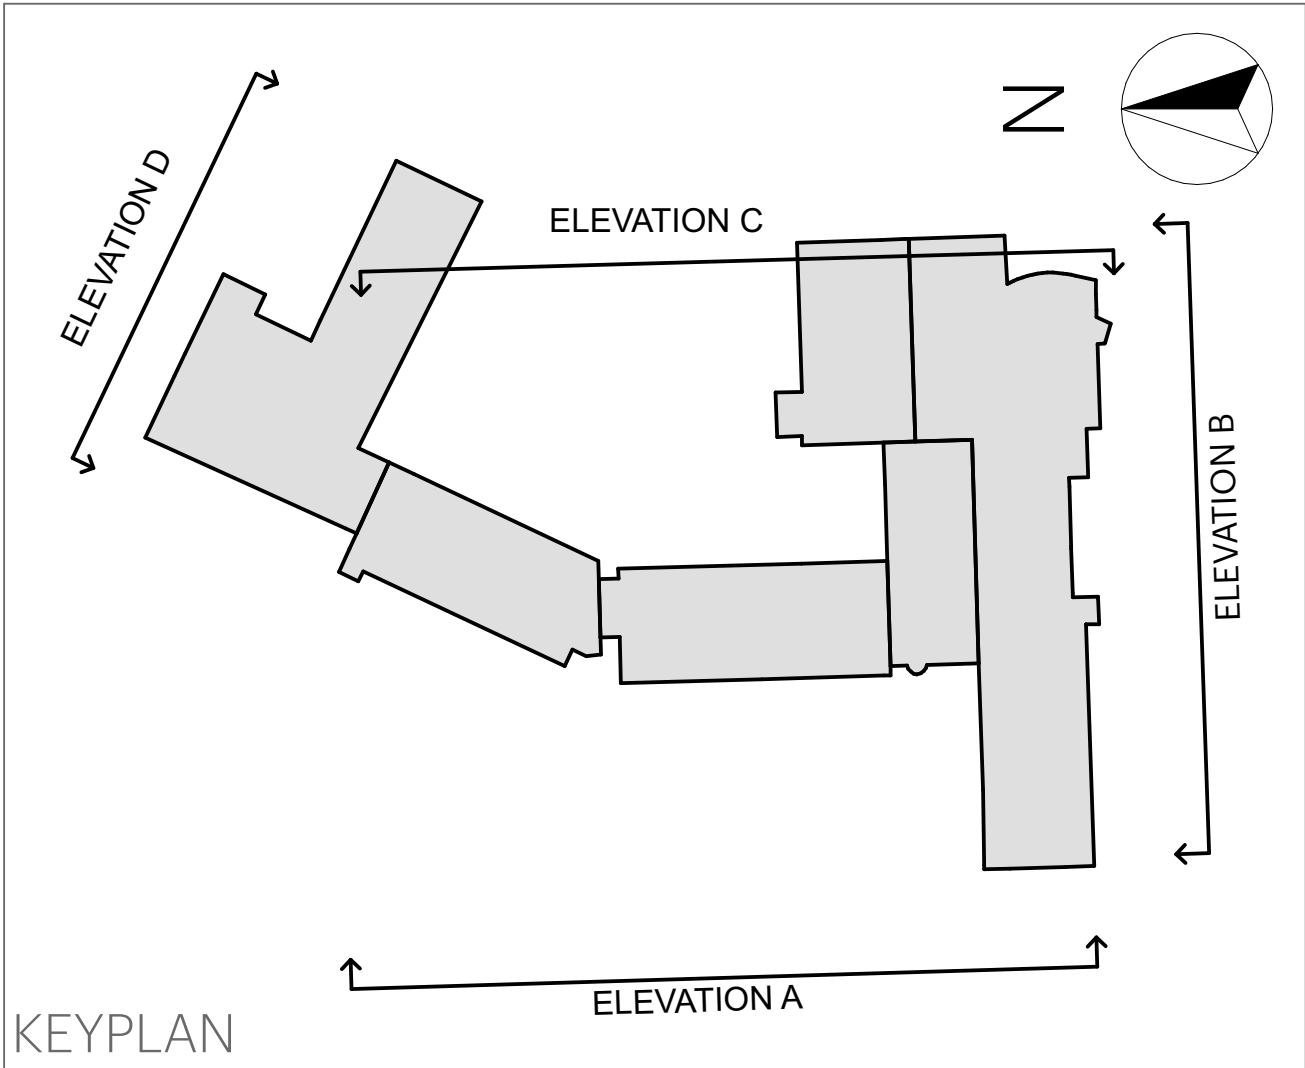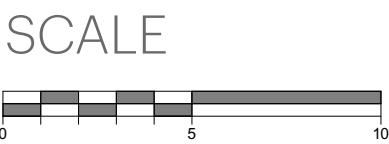

REV	DESCRIPTION	DATE
BPA BPA Architecture 4 Sandport Place Edinburgh EH6 6EU Tel : 0131 555 3338 www.bpa-architecture.co.uk PD PLANNING		
PROJECT: Trowbridge Campus		
CLIENT: Wiltshire College & University Centre		
DRAWING TITLE: Existing Elevations A - D		
DATE: 09/07/2026	SCALE: 1:200@A1	DRAWN: SLM
JOB No.: 1029-BPA-ED-ZZ-DG-AR-1010	DRAWING No.:	REVISION: PO1