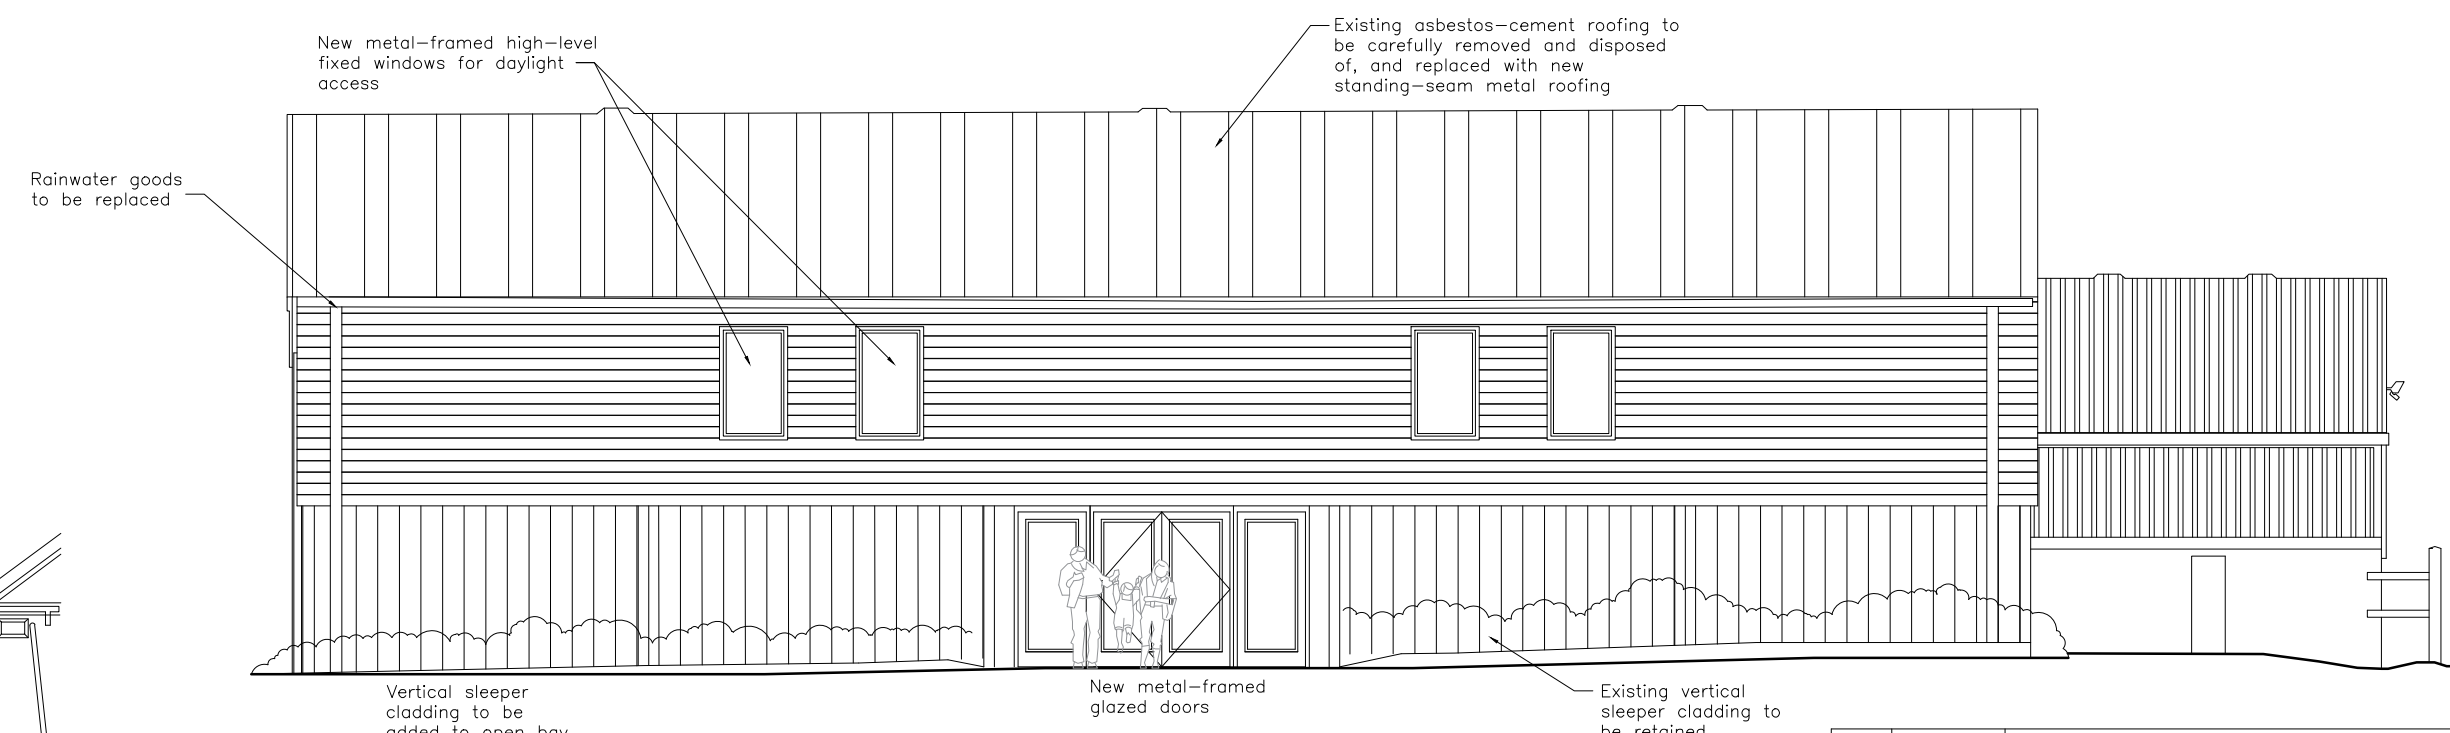
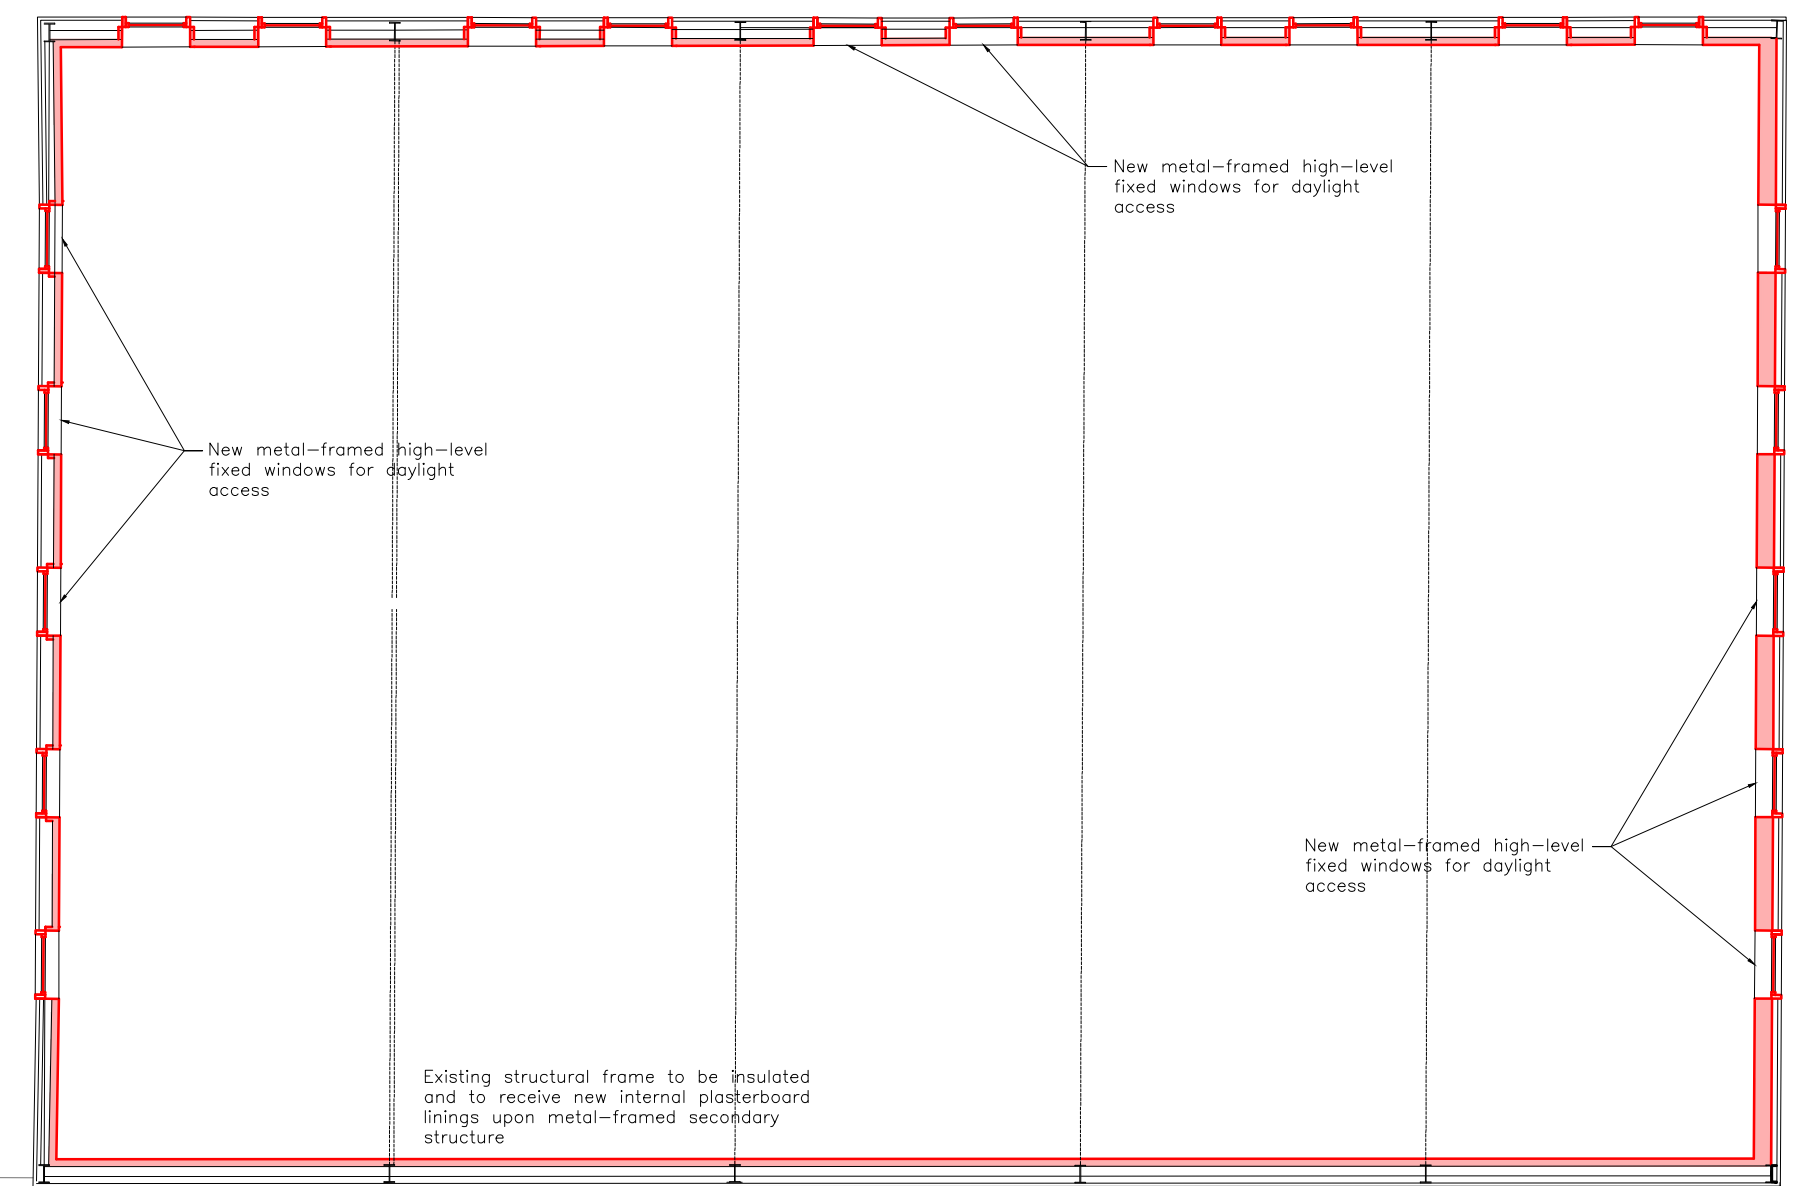
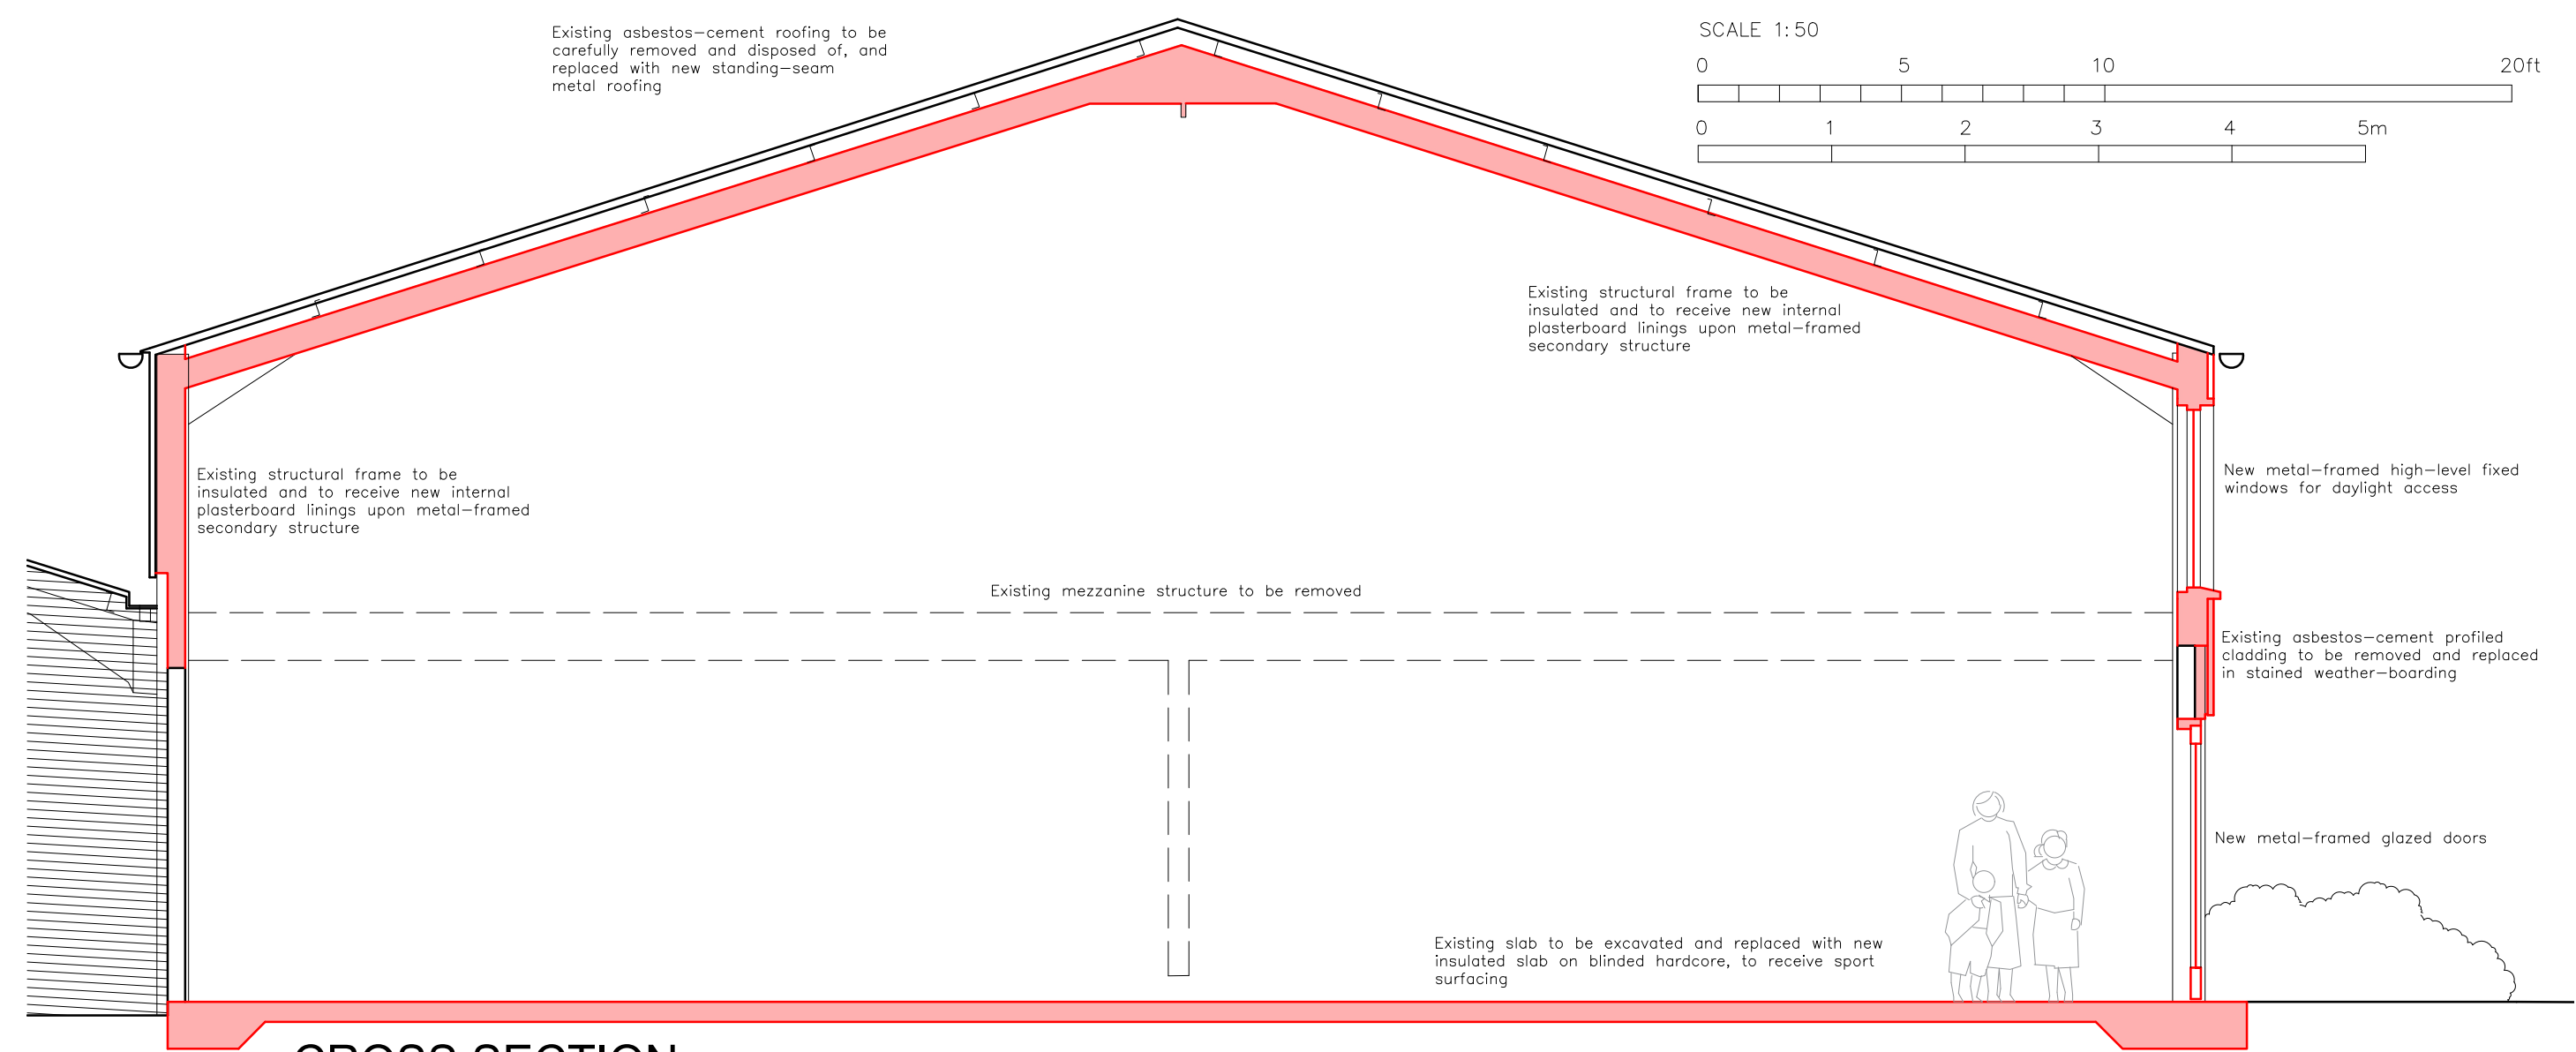


P2	10.07.26	Issued for Planning - Reduced no. of windows	
P1	22.05.26	Issued for Planning	
REV	DATE	AMENDMENT	
JOHNSTON CAVE ASSOCIATES		JCA	
ARCHITECTS			
Oxford: Henwood Studio Wootton Boars Hill Oxford OX1 5JX	London: 75 Cowcross Street London EC1M 6EL		
jca@johnstoncave.co.uk		www.johnstoncave.com 44 (0) 1865 865165	
GRANGE FARM			
AGRICULTURAL BARN WORKS PLANS AS PROPOSED			
PLANNING	ISSUE	JOB	2683
DAR	DRAWN	DWG NO	30-80
1:50	SCALE		
12.05.26	DATE	REV	P2
SCALES CORRECT WHEN PLOTTED AT A1			

SCALES CORRECT WHEN PLOTTED AT A1