




Elevation 20

Elevation 21

Elevation 22

Elevation 23

Elevation 24

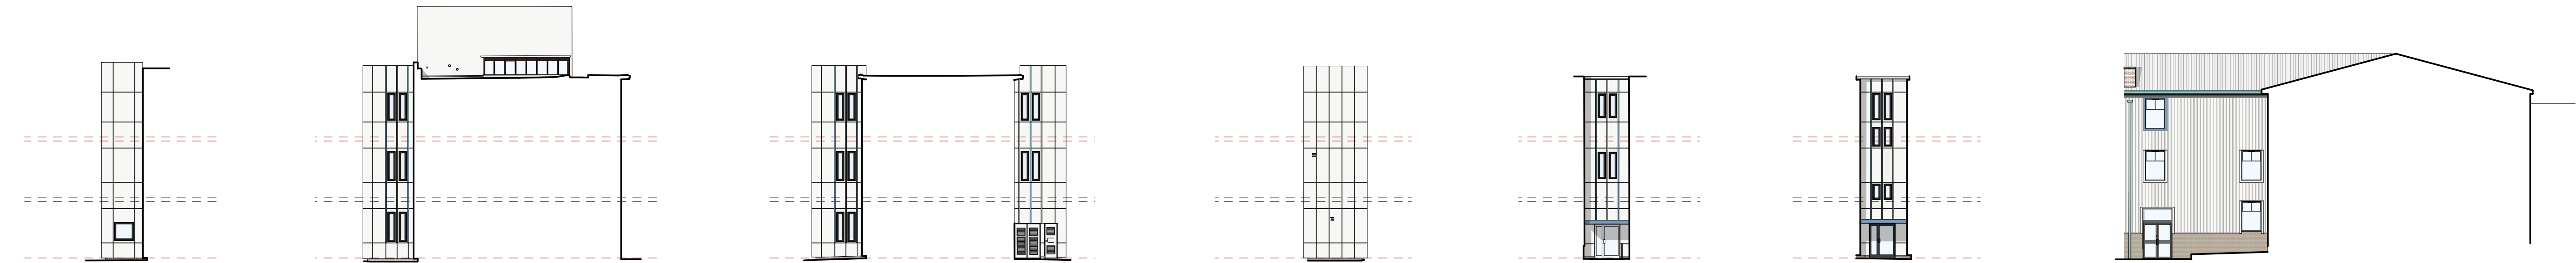

Elevation 25

Elevation 26


Elevation 27

Elevation 28

Elevation 29

Elevation 30

Elevation 31 - respray only

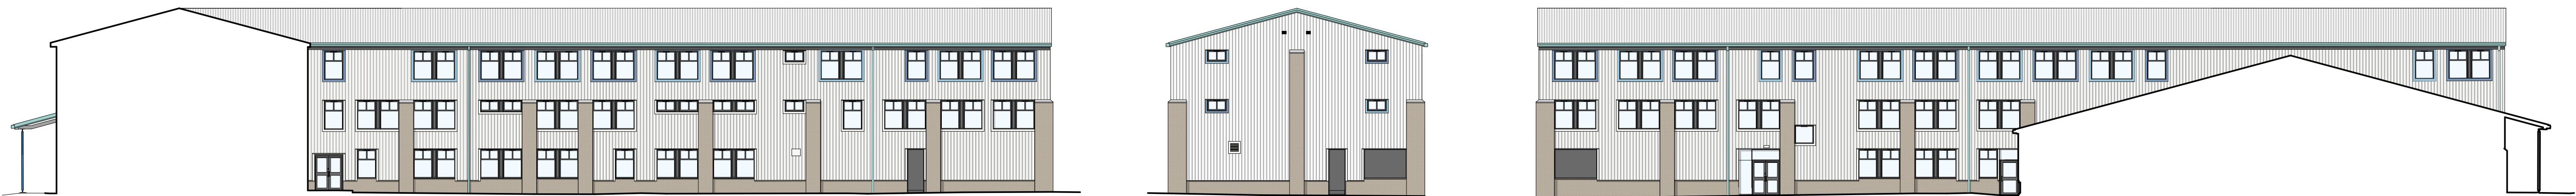

Elevation 32 - respray only

Elevation 33 - respray only

Elevation 34 - respray only



Elevation 35 - respray only





Elevation 36 - respray only



Elevation 37 - respray only

- KEY
- Main Cladding
9010 White
 - Windows
RAL 7016 Anthracite grey
 - Fins and feature window surrounds
RAL 6027
 - Fins and feature window surrounds
RAL 5007
 - Fins and feature window surrounds
RAL 5024

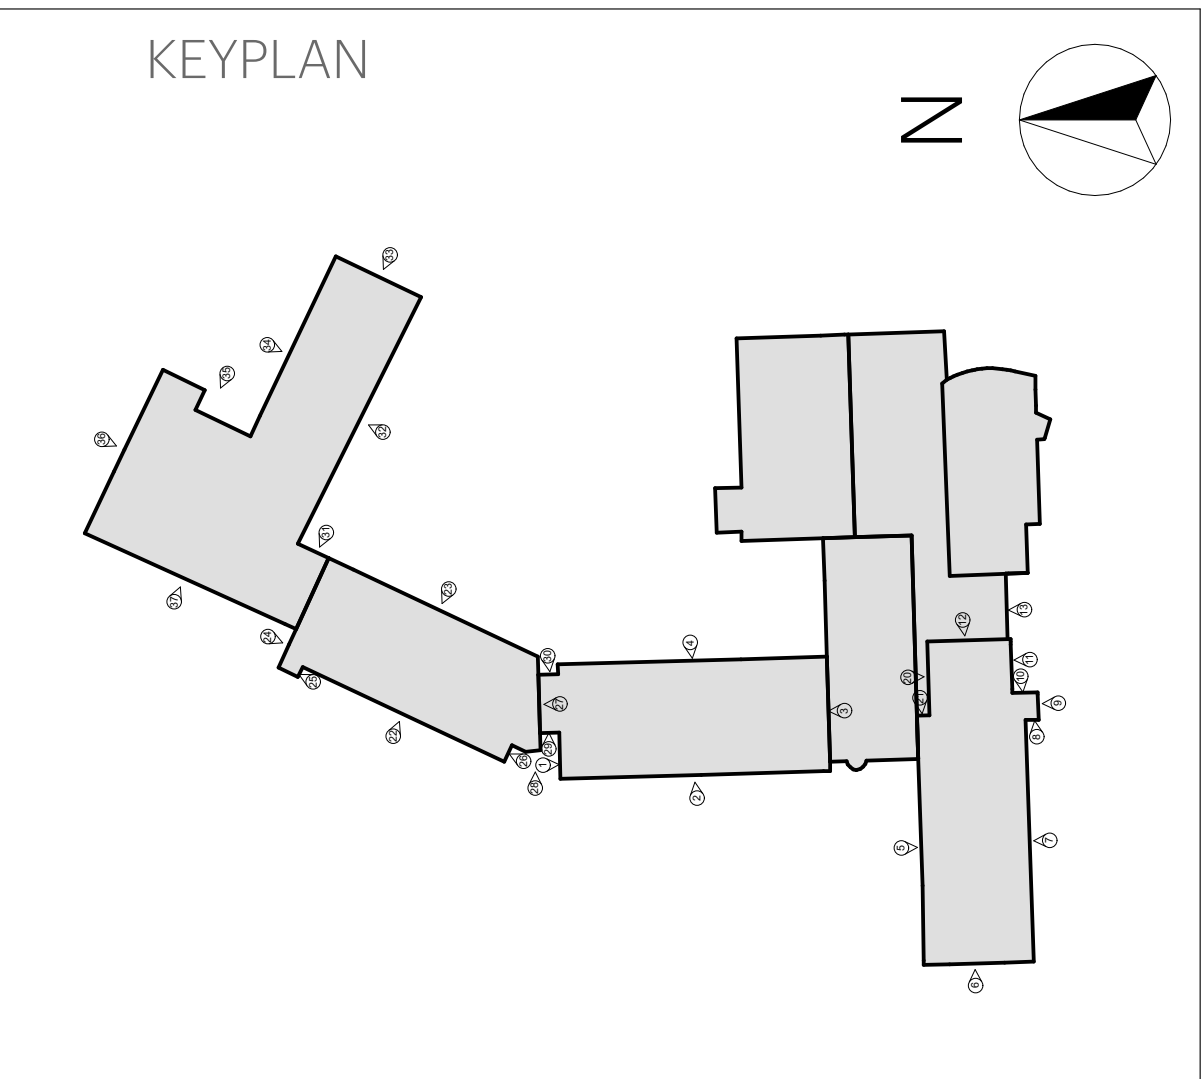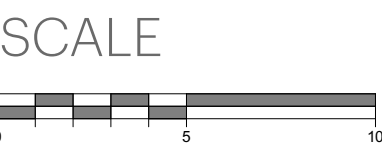

REV	DESCRIPTION	DATE
BPA BPA Architecture 4 Sandport Place Edinburgh EH6 6EU Tel : 0131 555 3338 www.bpa-architecture.co.uk PD PLANNING		
PROJECT: Trowbridge Campus		
CLIENT: Wiltshire College & University Centre		
DRAWING TITLE: Proposed Elevations 20 - 37		
DATE: 09/07/2026	SCALE: 1:200@A1	DRAWN: SLM
JOB No.: DRAWING No.:		SIZE: A1
1029-BPA-ED-ZZ-DG-AR-1022		REVISION: P01