




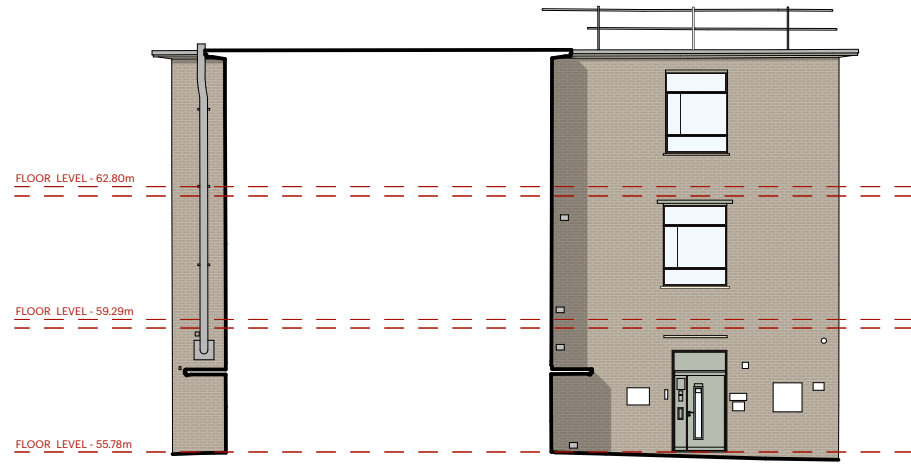

Elevation 1

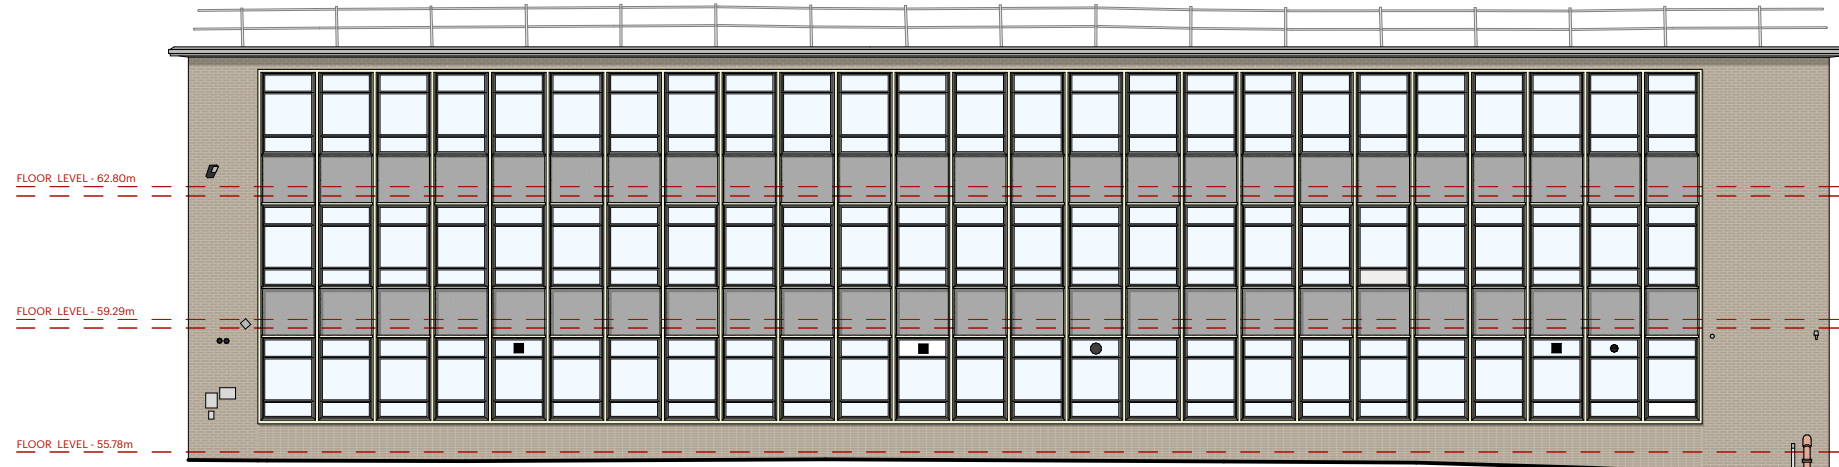


Elevation 2

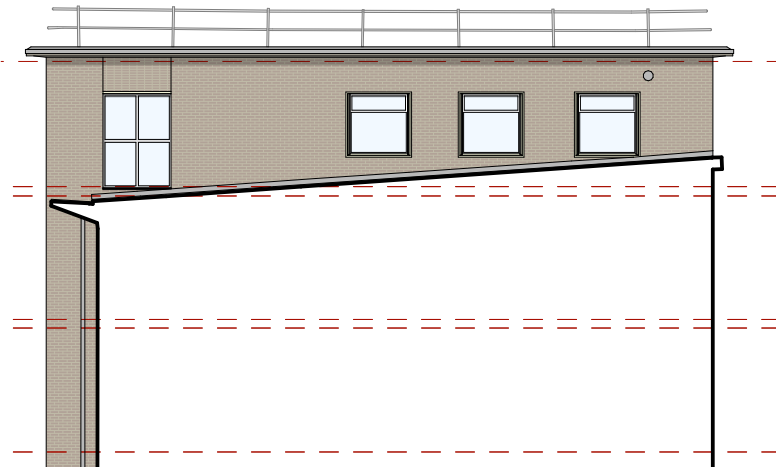

Elevation 3




Elevation 4

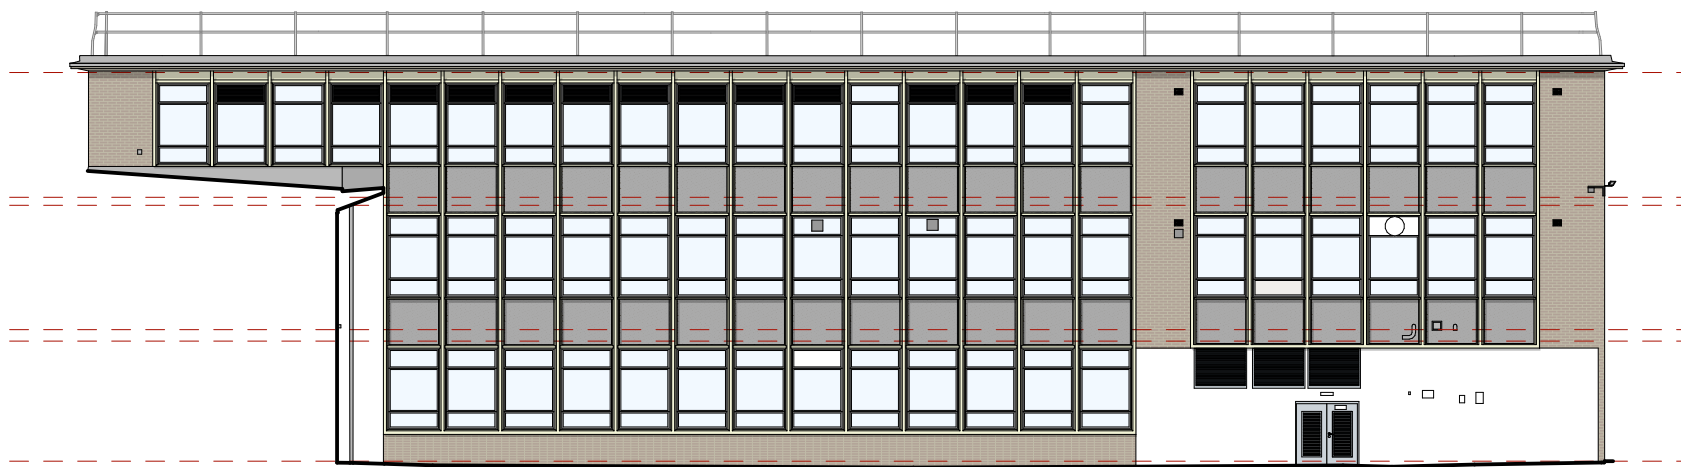


Elevation 5




Elevation 6

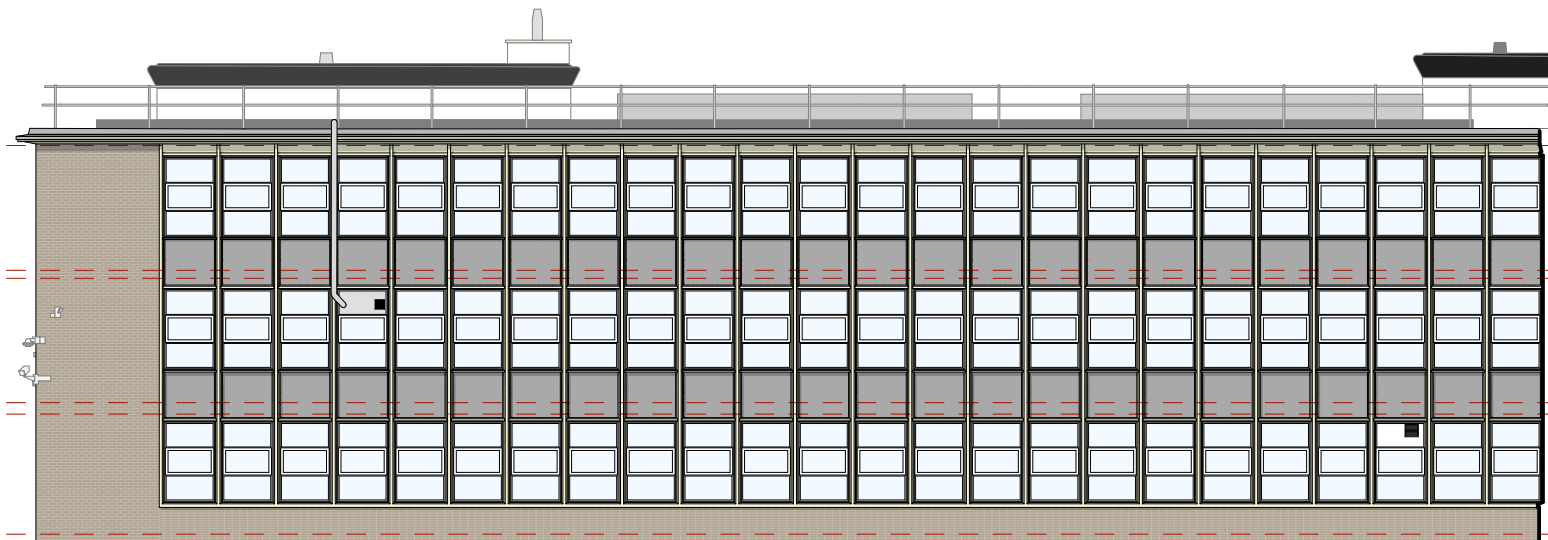


Elevation 7

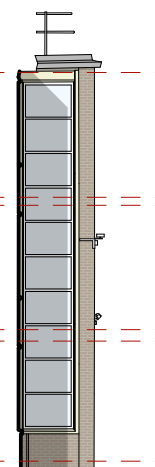

Elevation 8

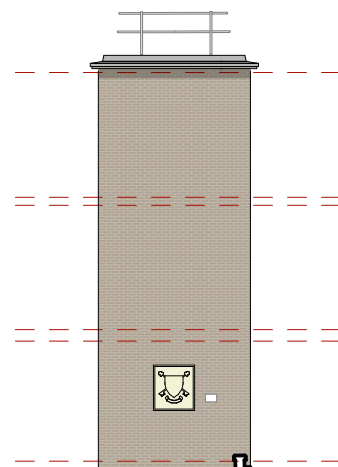


Elevation 9

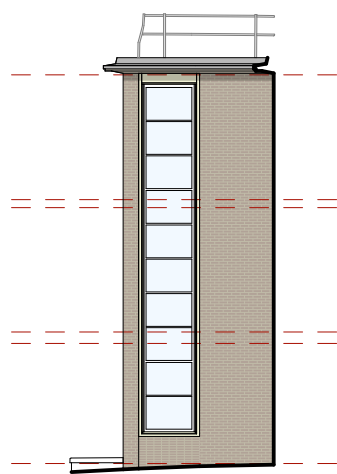


Elevation 10



Elevation 11

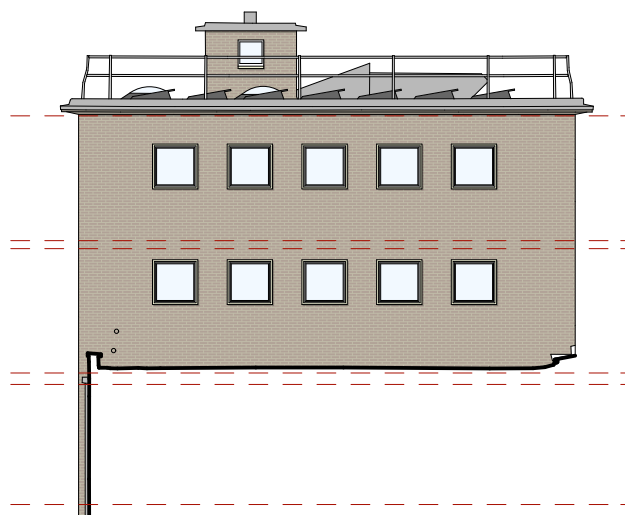


Elevation 12


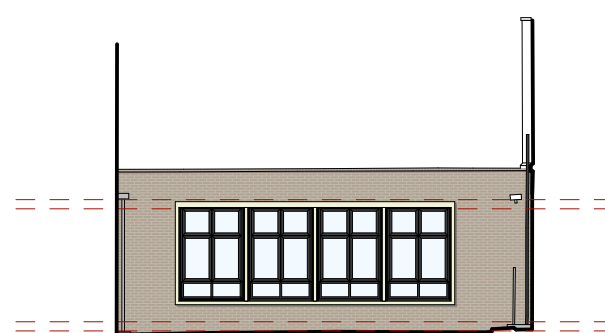


Elevation 13

SCALE

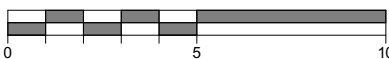

KEYPLAN

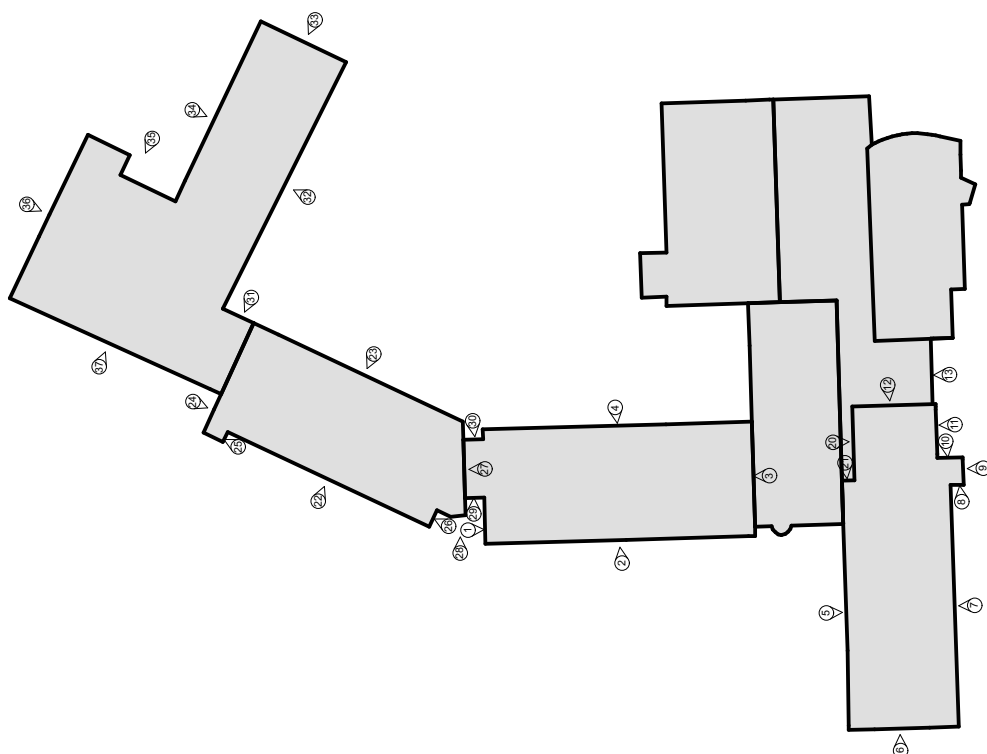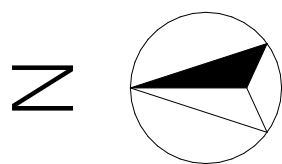

REV	DESCRIPTION	DATE
-----	-------------	------

	BPA Architecture		
	4 Sandport Place		
	Edinburgh EH6 6EU		
	Tel : 0131 555 3338		
		www.bpa-architecture.co.uk	

PD PLANNING			
PROJECT: Trowbridge Campus			
CLIENT: Wiltshire College & University Centre			
DRAWING TITLE: Existing Elevations 1 - 13			
DATE: 09/07/2026	SCALE: 1:200@A1	DRAWN: SLM	SIZE: A1
JOB No.: DRAWING No.:			REVISION:
1029-BPA-ED-ZZ-DG-AR-1011			PO1