



HW
07/07/2026

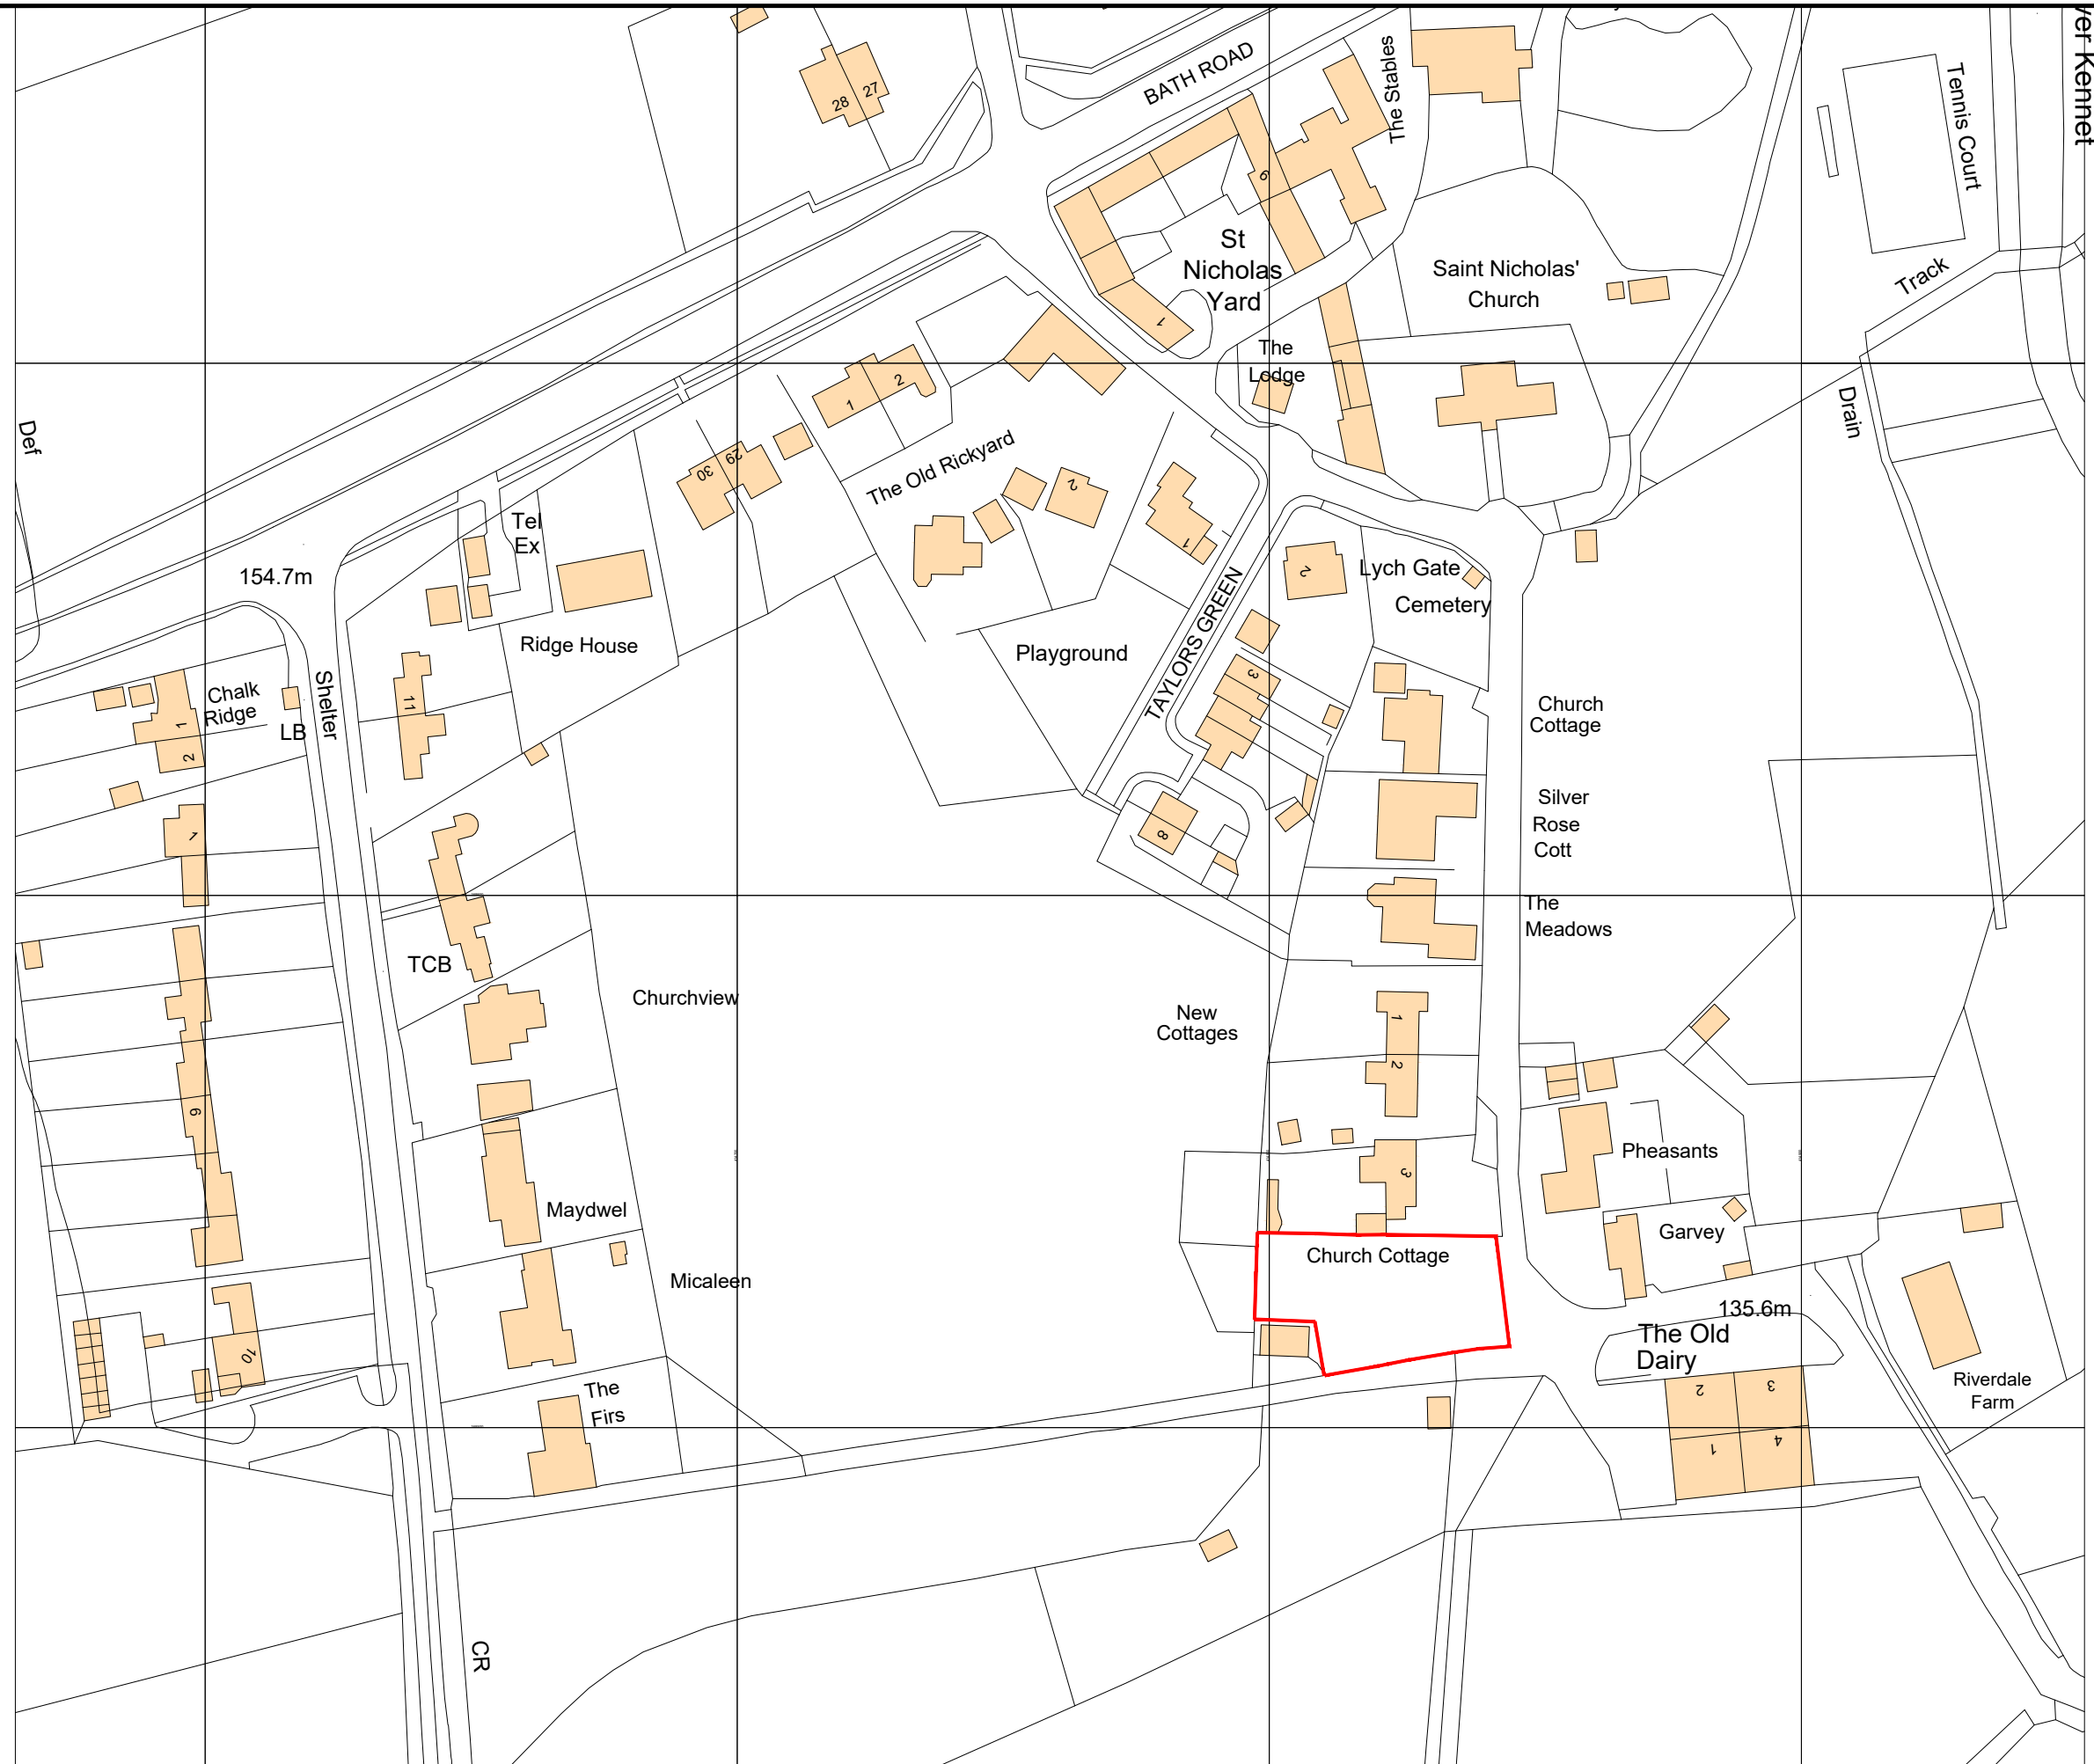

Ordnance Survey, (c) Crown Copyright 2026. All rights reserved. Licence number 100022432

PROJECT

Proposed dwelling on land at Church Lane, Lower Fyfield. SN8 1PZ

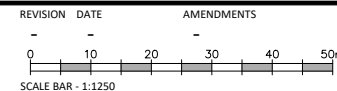

ALL FIGURED DIMENSIONS ARE TO BE TAKEN IN PREFERENCE TO SCALED DIMENSIONS AND ANY INACCURACIES ARE TO BE REPORTED TO THE ARCHITECT. DIMENSIONS TO BE CHECKED ON SITE BEFORE ANY WORK IS PUT IN HAND OR PREFABRICATED. COPYRIGHT OF THIS DRAWING IS RETAINED BY THE ARCHITECT AND IT MUST NOT BE REPRODUCED WITHOUT THEIR WRITTEN CONSENT.

NORTH





NORTH

SITE LOCATION PLAN

MATHEWSON WATERS ARCHITECTS

The Old Surgery
 Crowle Road · Lambourn
 Berkshire · RG17 8NR
 enquiries@mw-architects.co.uk
 www.mw-architects.co.uk
 01888 735231

Winchester Studio
 07540 726562
RIBA #
 Chartered Practice

Device Studio
 01380 720594


 © MATHEWSON WATERS ARCHITECTS LP

26022-100