



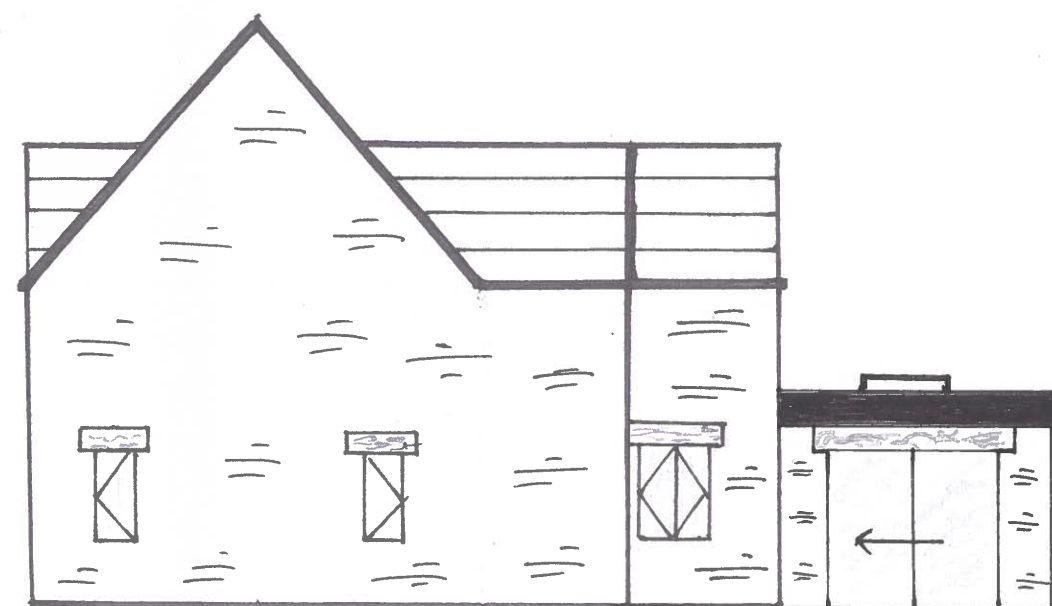

PROPOSED
SIDE ELEVATIONS

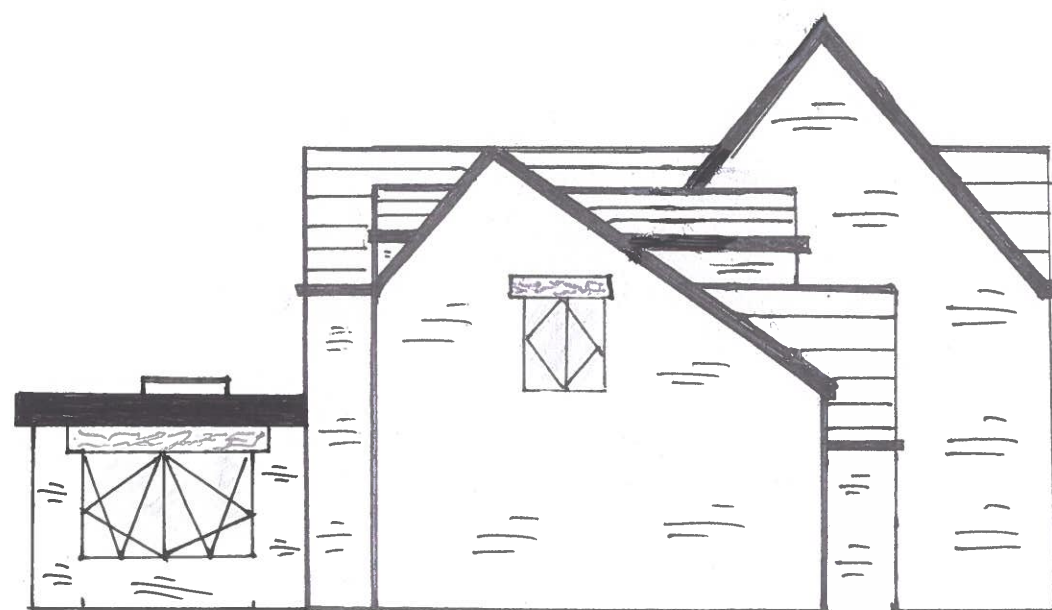

NOTES

External Materials:

Leekes
You're home

Mwyndy Business Park, Pontyclun,
Rhondda Cynon Taff, CF72 8PN.

T: 07969536116

T: 01443 667684

Client: MR COOKE

Job Title

Proposed:

For:

Drawing Title

Scale 1:100

Date

Drawn by

J NORAS

Drg No. (Office use) 14-00016