



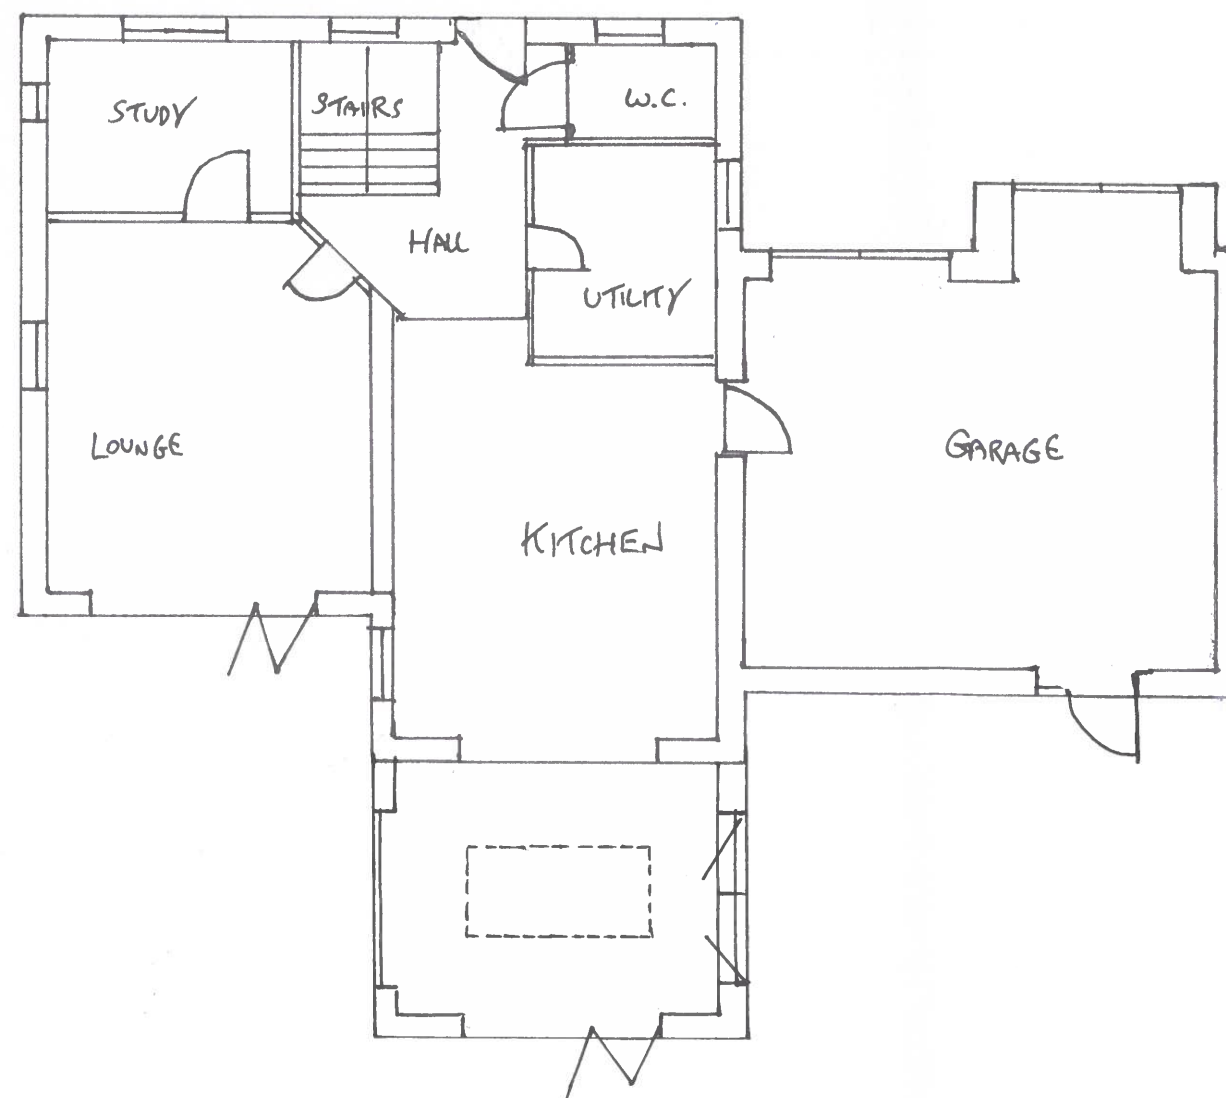

PROPOSED FLOOR
PLAN & REAR
ELEVATION

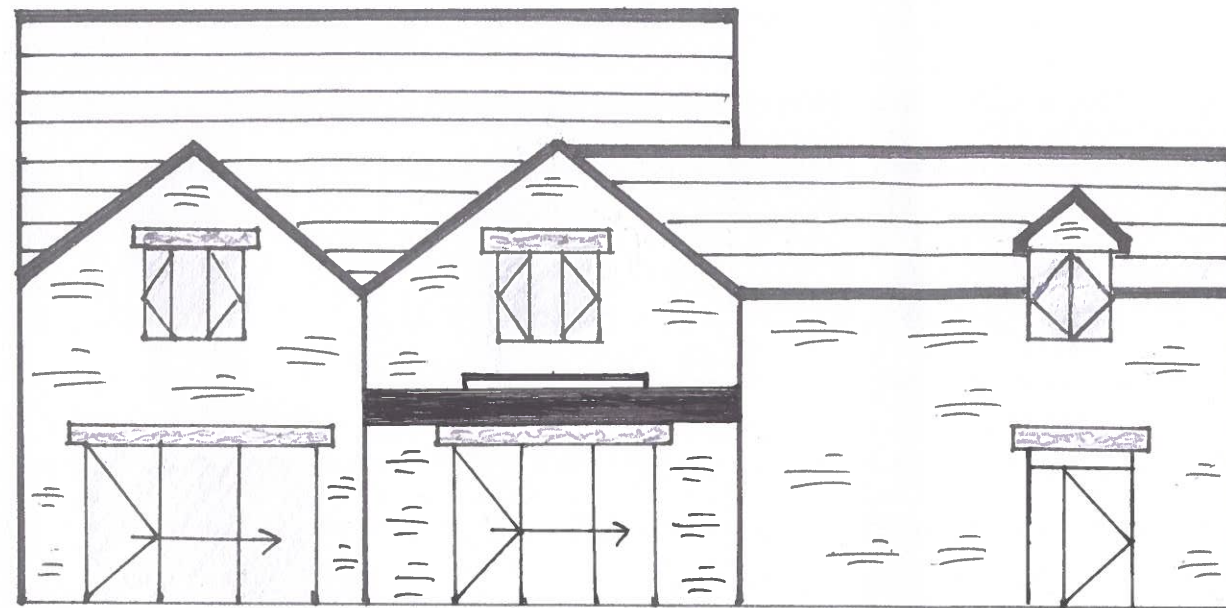

NOTES	
External Materials:	
Leekes You're home Mwyndy Business Park, Pontyclun, Rhondda Cynon Taff, CF72 8PN. T: 07969536116 T: 01443 667684	
Client: MR COOKE	
Job Title Proposed: For:	
Drawing Title	
Scale 1:100	
Date	Drawn by J NORAS
Drg No. (Office use) 1400016	