



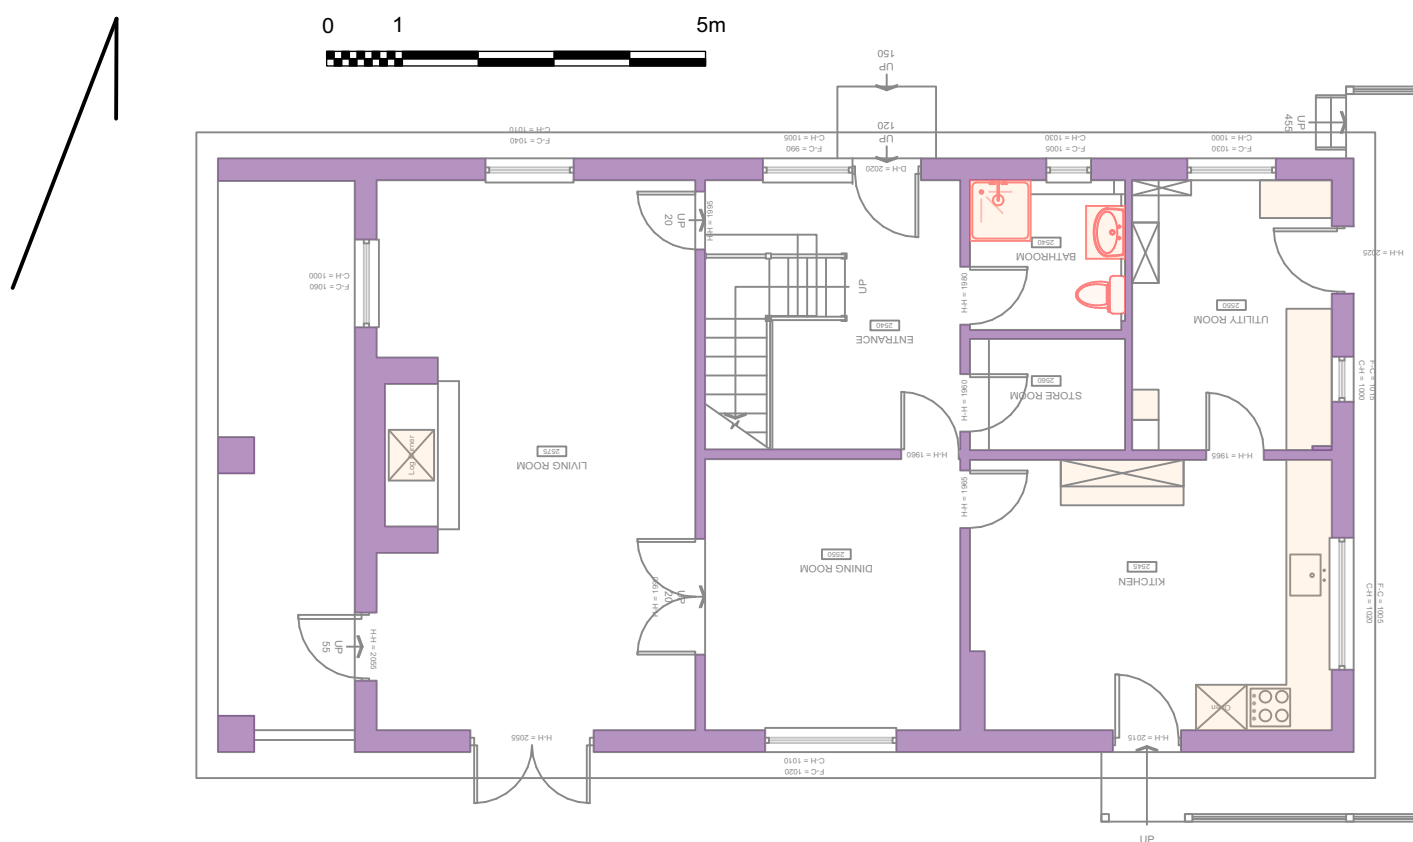

# GR FI Plan

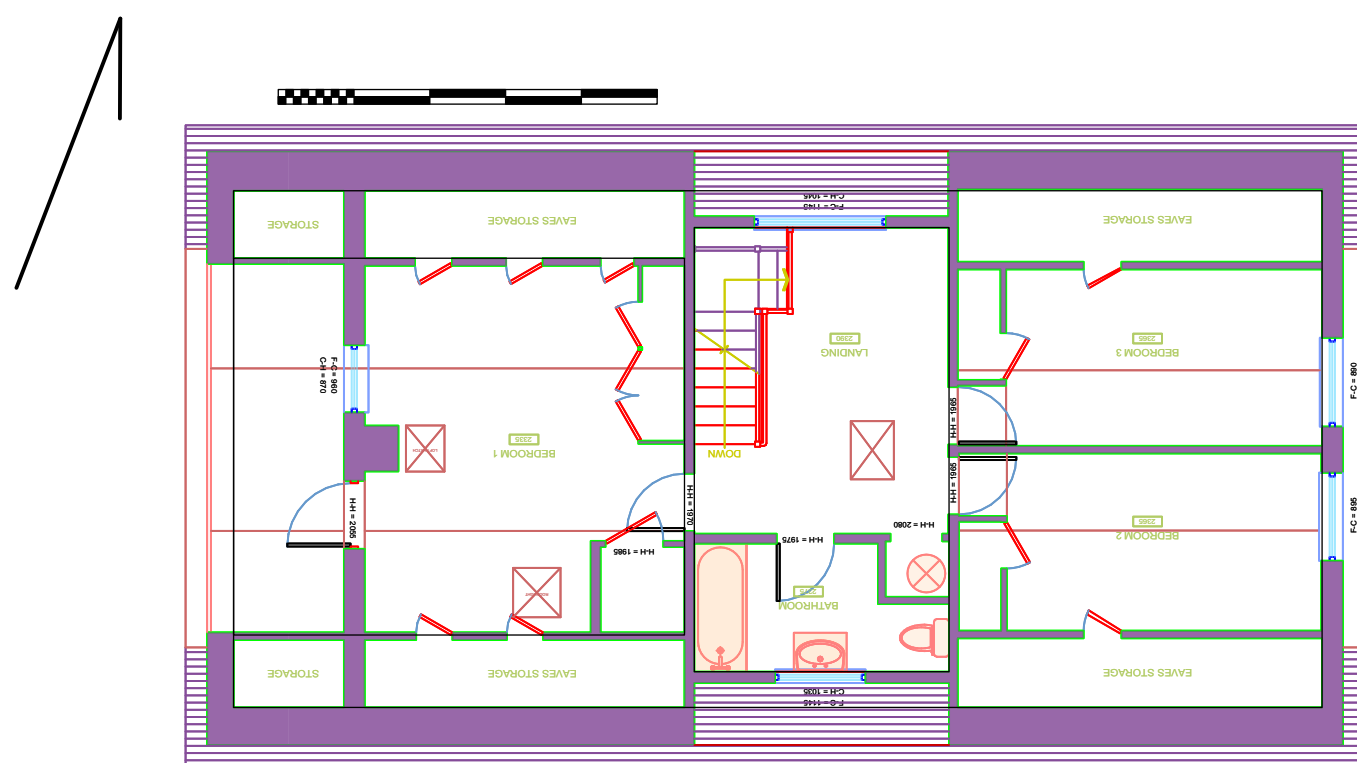

## 1st FI Plan

COMPARELLI

ARCHITECT

comparelli@btinternet.com

comparelli.com

07932 025 040

## GR and 1st FI Plans Existing

Holly Hs, Ansty Coombe

1:100 scale @ A3

27.05.2026