

SOUTH PAVENHILL FARM PURTON




HOUSETYPE MIX KEY

- 1 Bed
- 2 Bed
- 3 Bed
- 4 Bed



Check dimensions before use and notify Think Urban Design Ltd of any discrepancies immediately. Contractors, subcontractors and suppliers must verify all dimensions supplied on the drawings and on site before commencing work. Check the contents of this drawing and any tabular information before ordering materials. © Think Urban Design Ltd.

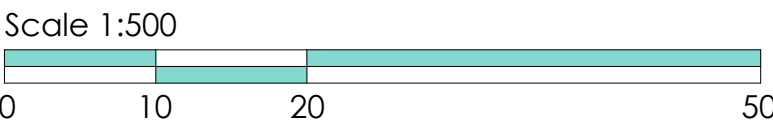

LOVELL HOMES
Lovell Homes, Unit 5, Cae Gwyrdd,
Greenmeadow Business Park, Tongwynlais,
Cardiff CF15 7AB Telephone: 02920 811888

REV	AMENDMENT DESCRIPTION	DATE

DRG TITLE HOUSE TYPE MIX LAYOUT
SCALE 1:500@A1
DRAWN PVCT/TU
DATE 15.06.26

REVISION /
CLIENT LOVELL HOMES - CARDIFF
THINK URBAN DESIGN Architecture & Civil Engineering

CLIENT LOVELL HOMES - CARDIFF
THINK URBAN DESIGN Architecture & Civil Engineering
Quest House, 51 Mellons Business Park, Fortran Road, Cardiff CF3 0EY 02922 520219 info@thinkurban.design www.thinkurban.design

