



- NOTES:
- DO NOT SCALE FROM THIS DRAWING.
 - ALL DIMENSIONS ARE IN METERS, UNLESS OTHERWISE STATED.
 - THIS DRAWING IS TO BE READ IN CONJUNCTION WITH ALL OTHER RELEVANT ENGINEERING & ARCHITECTS DRAWINGS & SPECIFICATIONS.
 - ALL WORKS SHALL BE CARRIED OUT IN ACCORDANCE WITH THE APPROVED DRAWINGS & SPECIFICATIONS TO THE SATISFACTION OF THE LOCAL AUTHORITY.
 - THE CONTRACTOR IS TO CHECK & VERIFY ALL SITE DIMENSIONS & LEVELS BEFORE WORKS START ON SITE.
 - POSITION AND DEPTH OF EXISTING STATUTORY UNDERTAKERS EQUIPMENT AFFECTED BY THE PROPOSED WORKS ARE TO BE CHECKED FOR ACCURACY ON SITE PRIOR TO COMMENCEMENT OF ANY OTHER WORKS.
 - ANY DISCREPANCIES TO BE REPORTED TO THE ENGINEER IMMEDIATELY.


ROAD 1 - LONGSECTION
SCALE: H 1:500,V 1:100. DATUM: 130.000

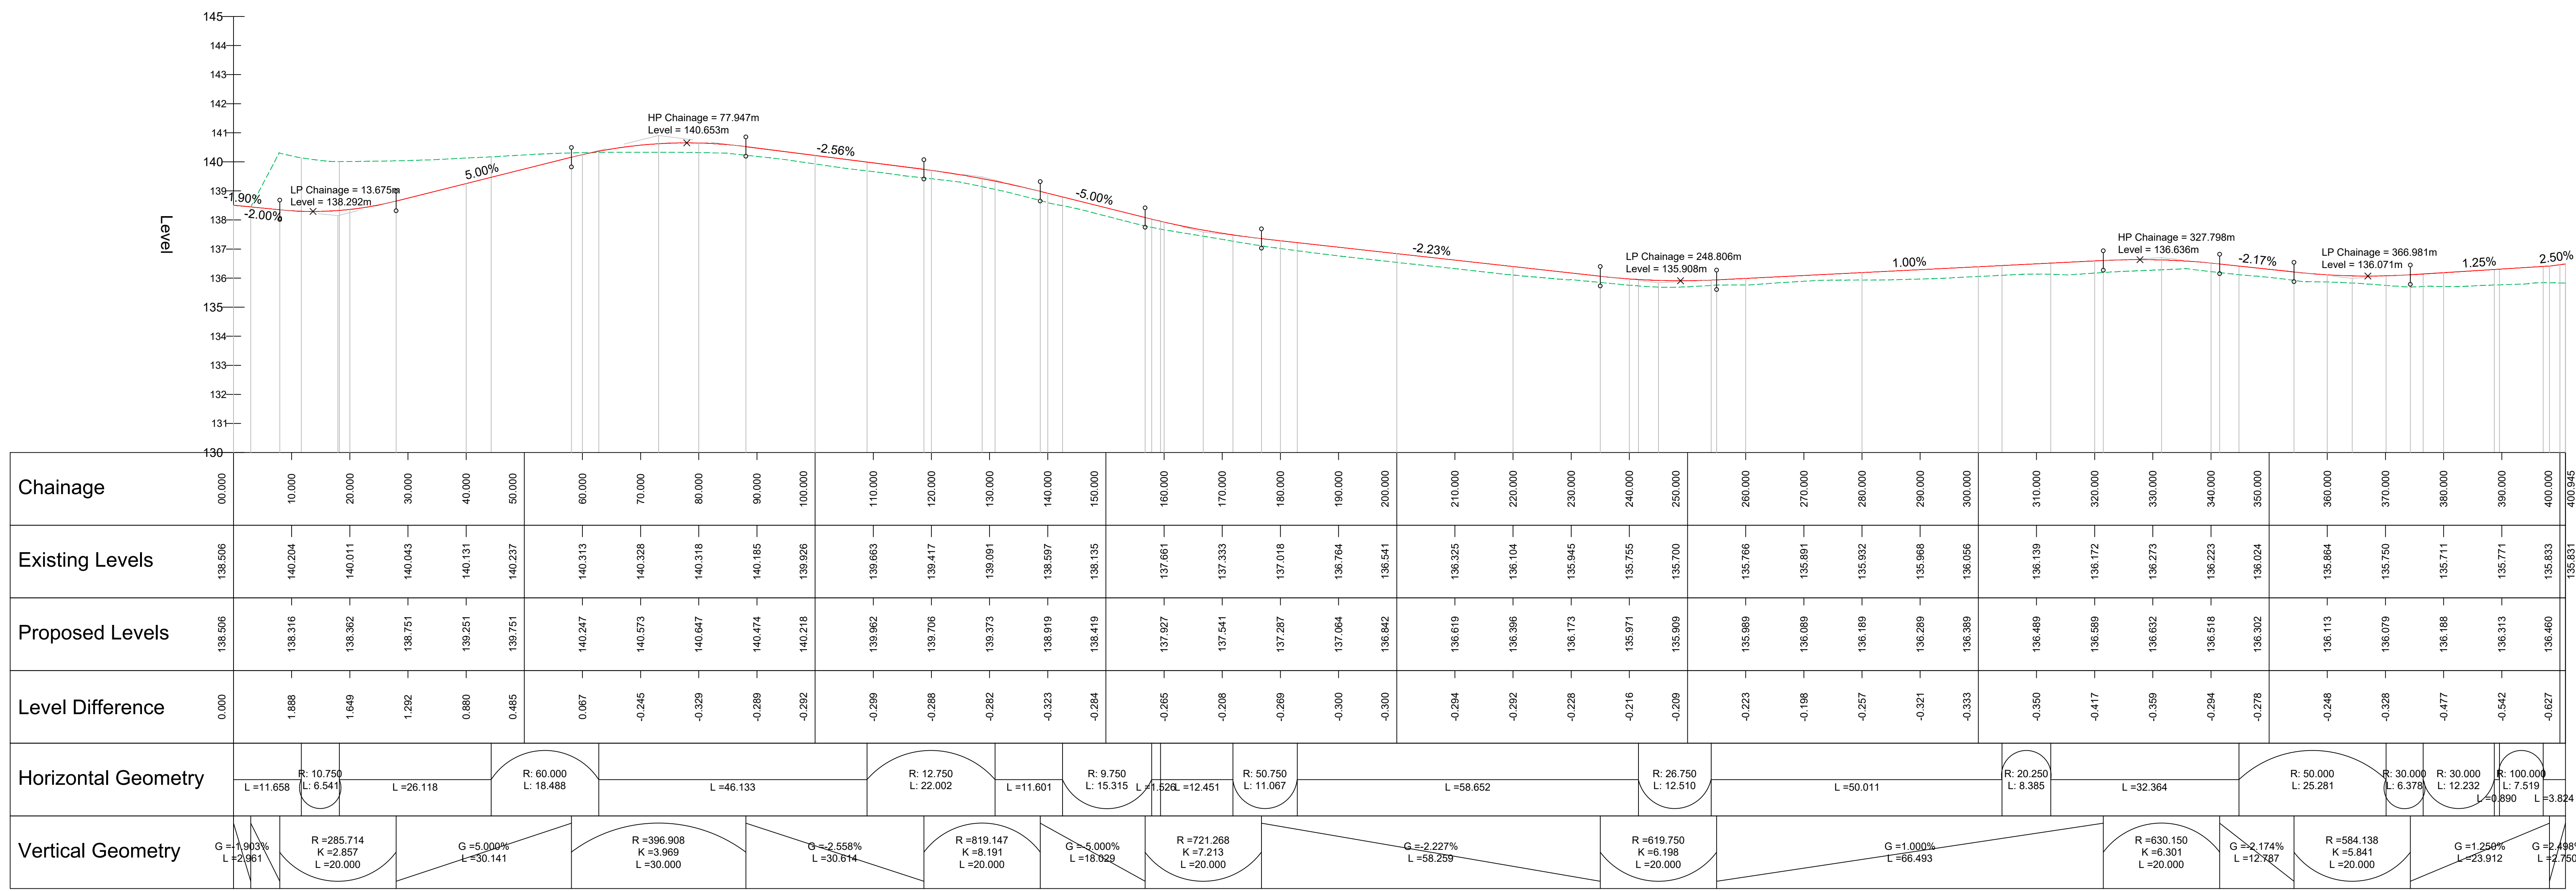


ROAD 1 TH - LONGSECTION
SCALE: H 1:500,V 1:100. DATUM: 130.000

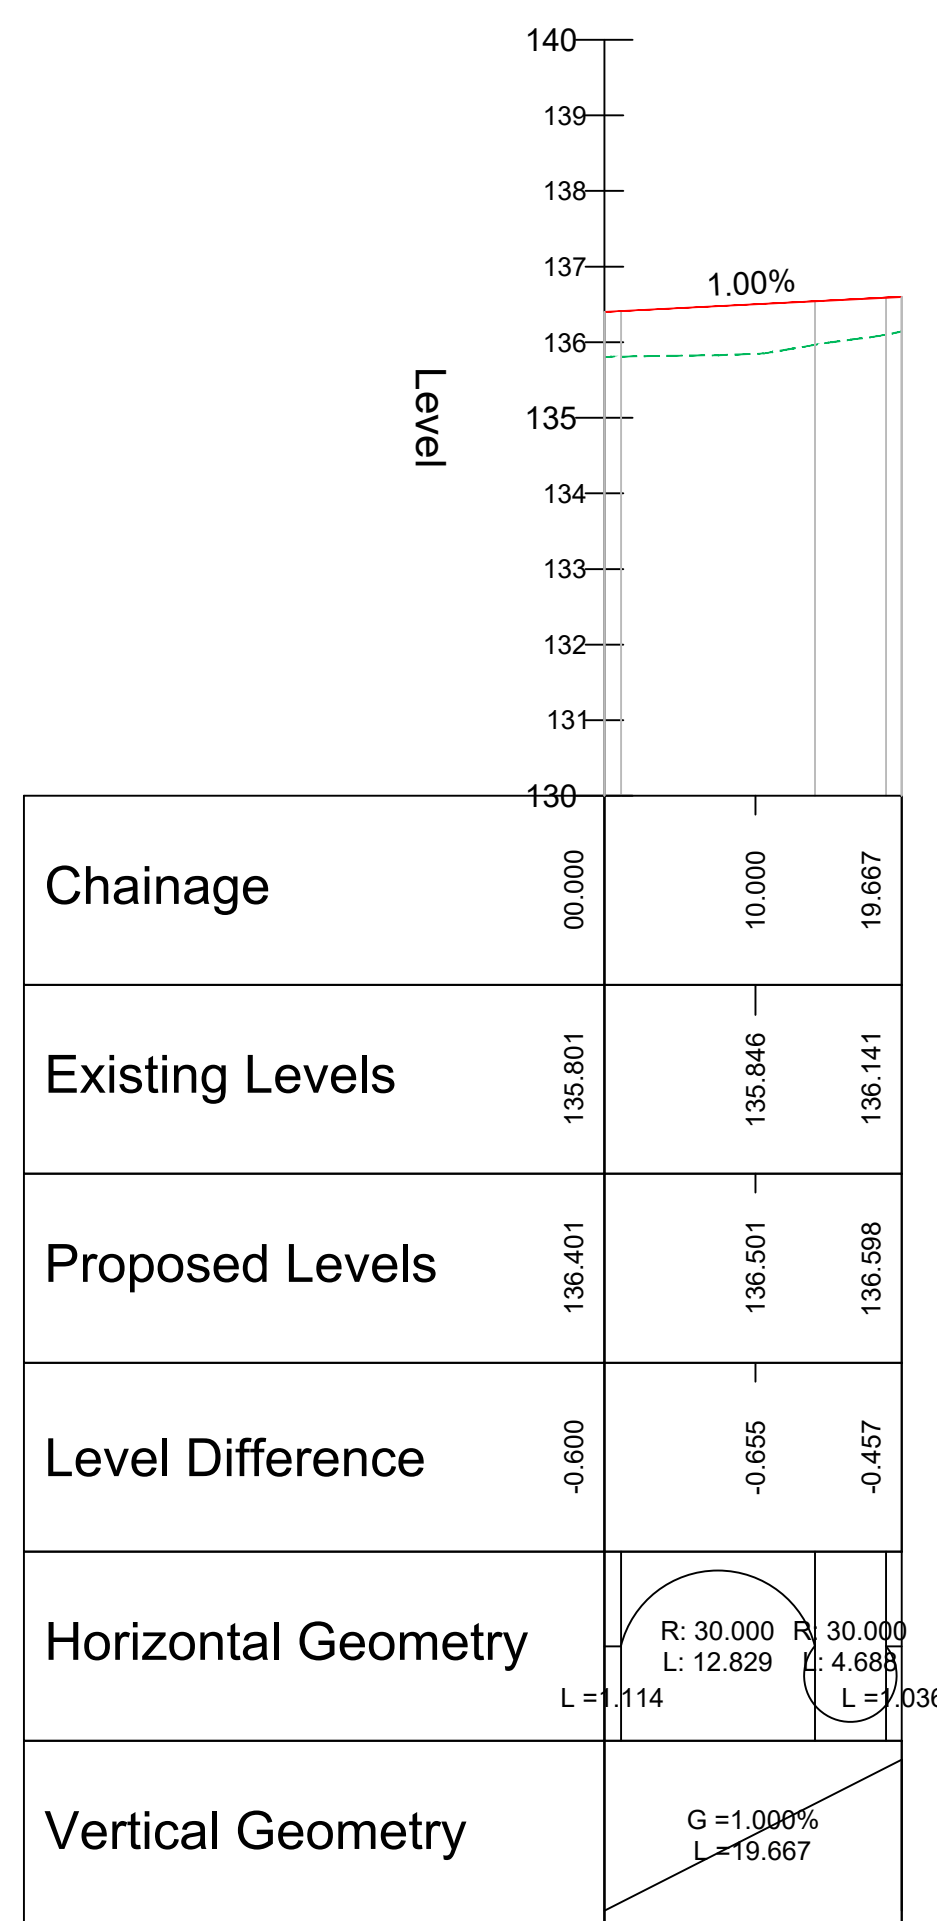


ROAD 2 - LONGSECTION
SCALE: H 1:500,V 1:100. DATUM: 132.000

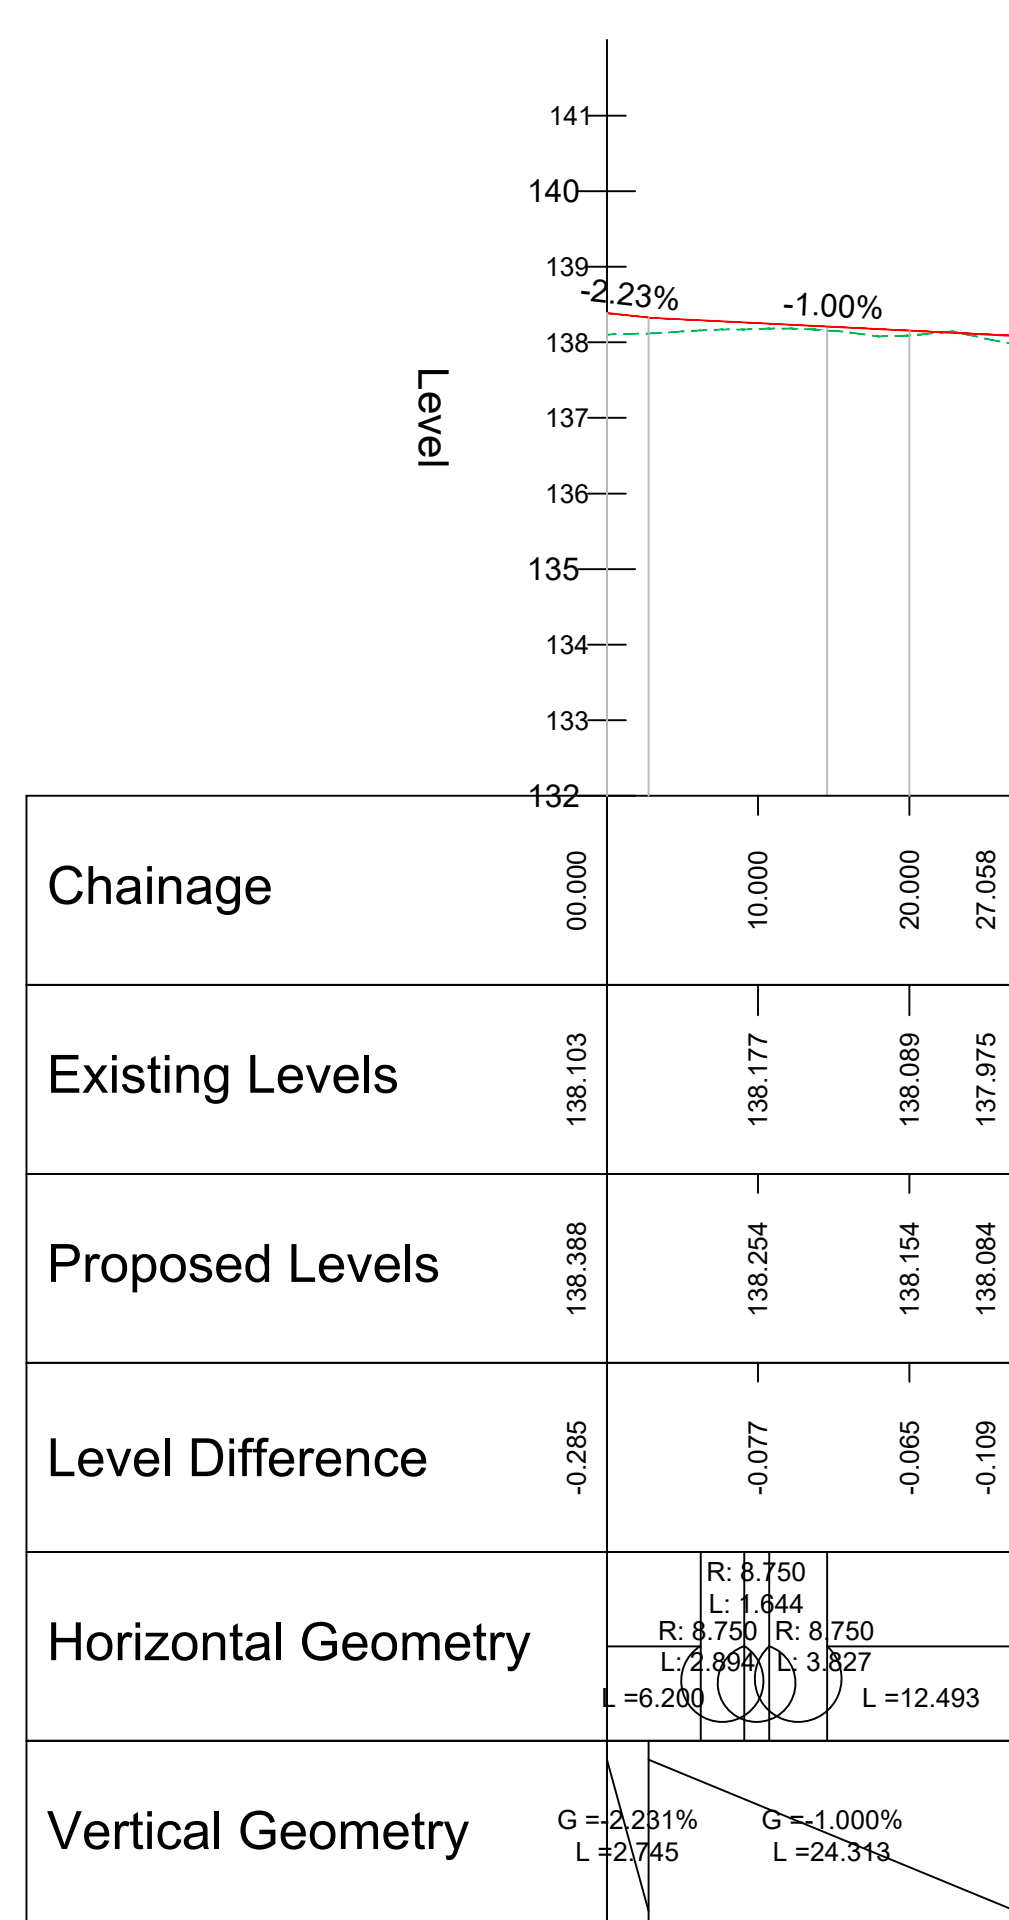


PRIVATE DRIVE 1 - LONGSECTION
SCALE: H 1:500,V 1:100. DATUM: 135.000

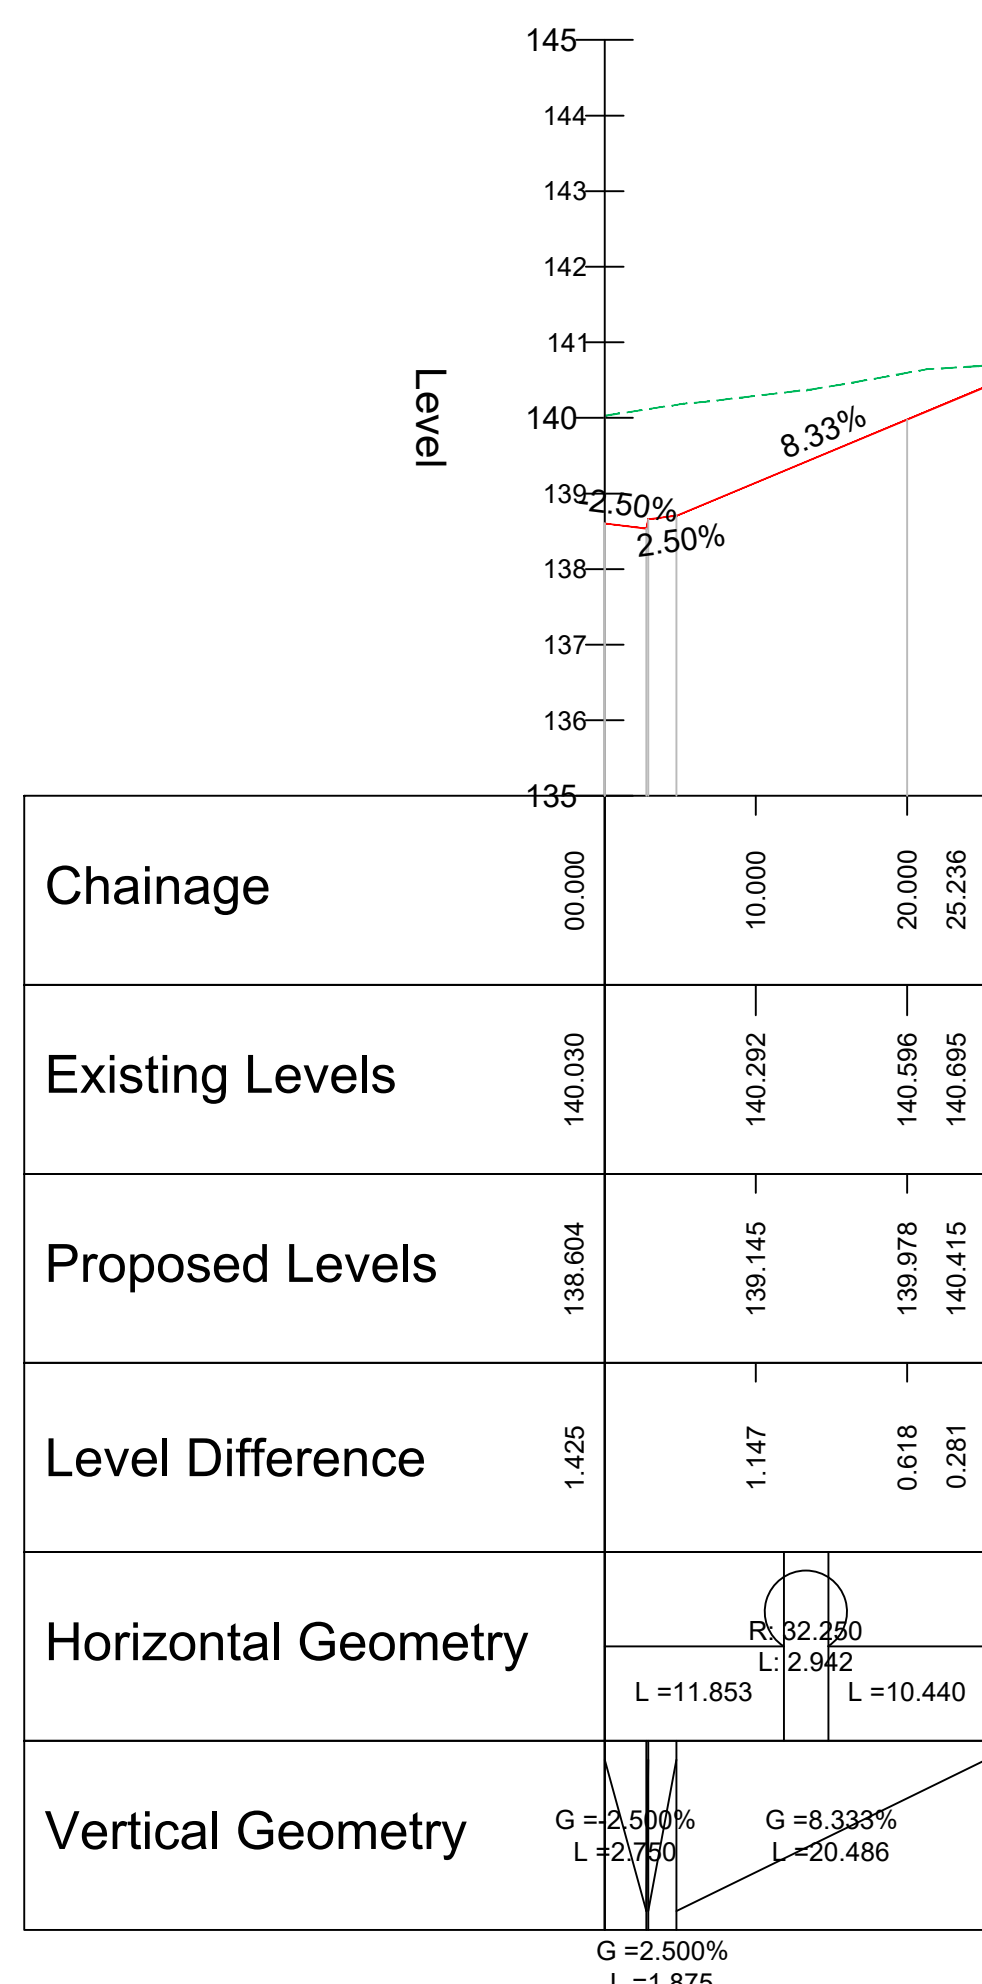


PRIVATE DRIVE 2 - LONGSECTION
SCALE: H 1:500,V 1:100. DATUM: 135.000

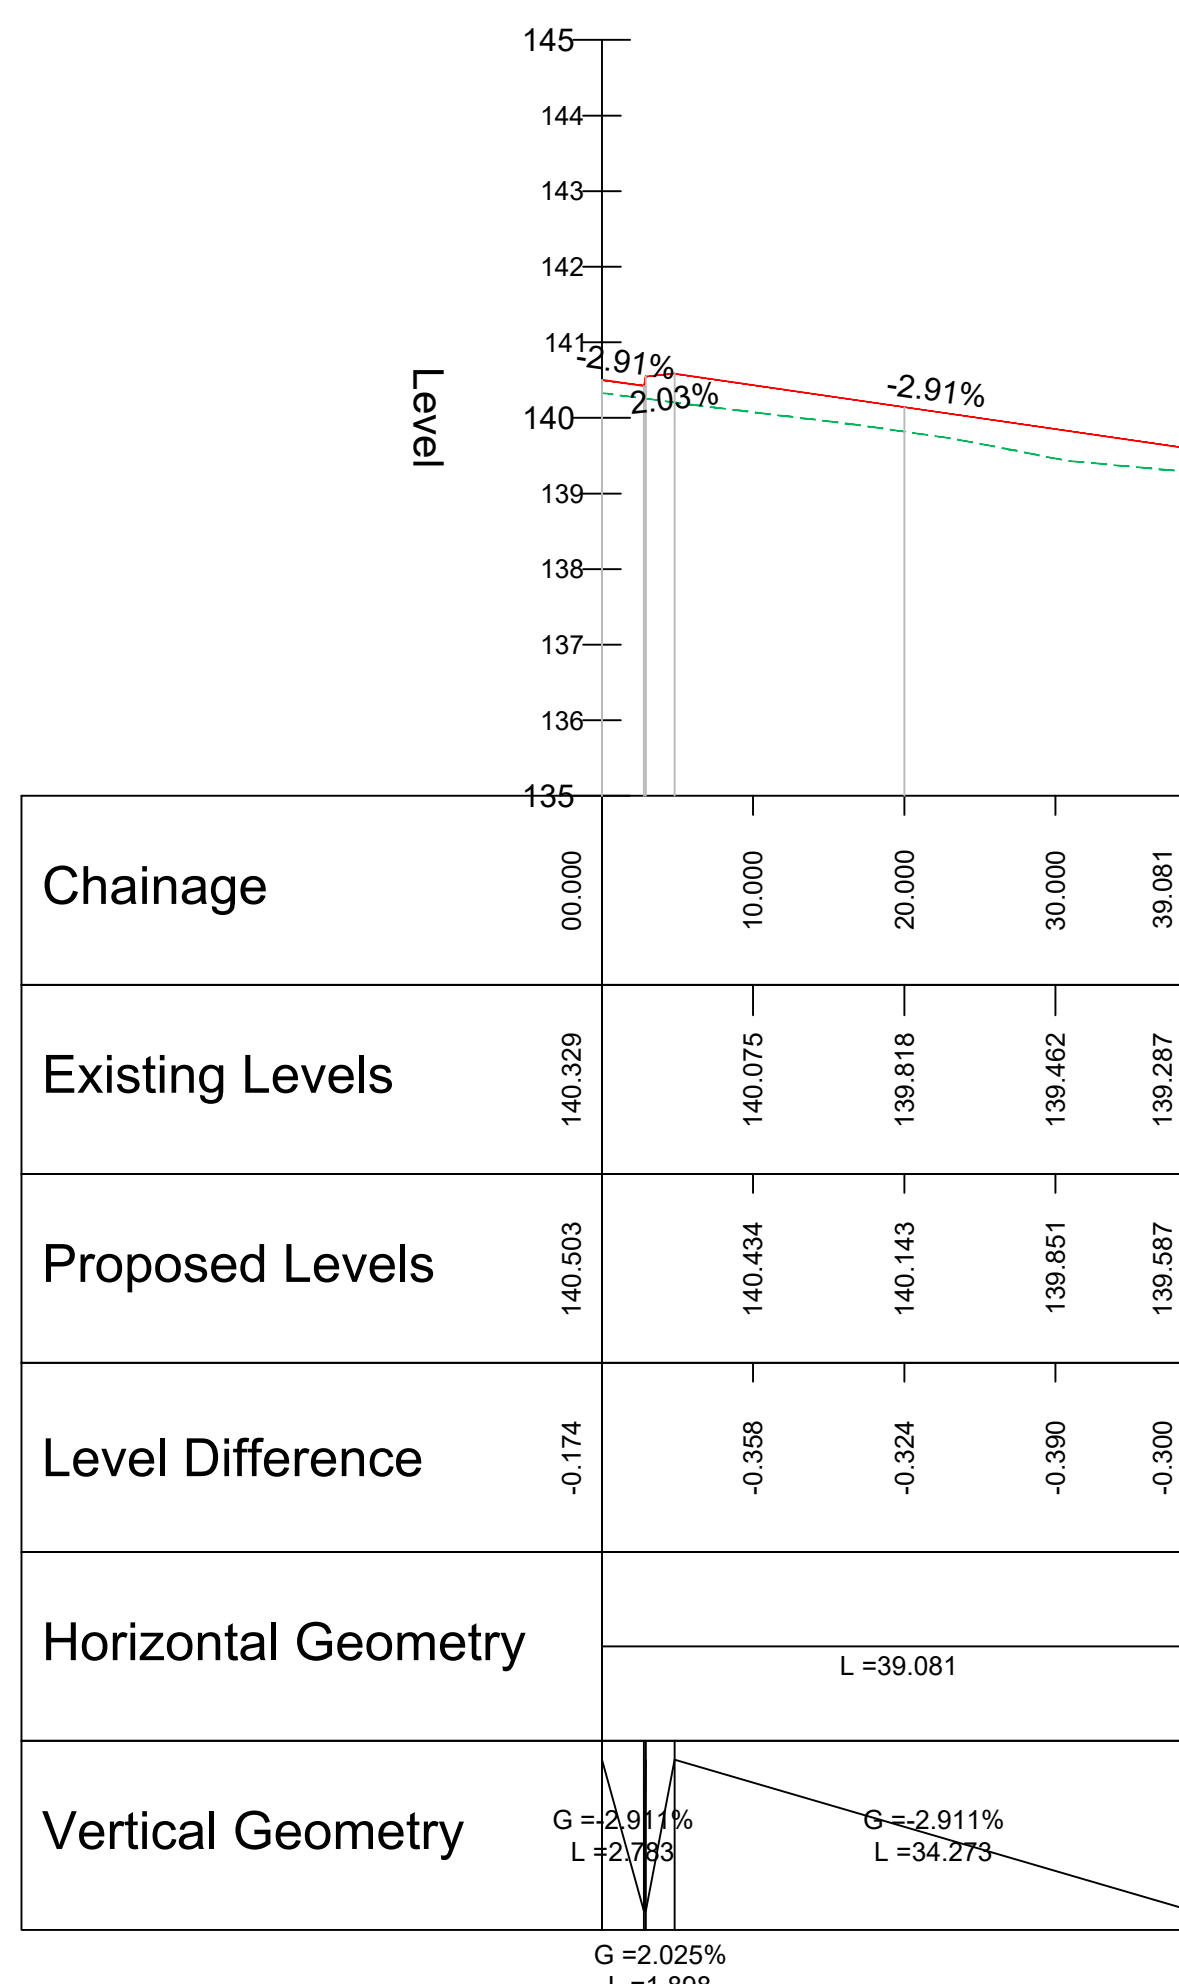

PRIVATE DRIVE 3 - LONGSECTION
SCALE: H 1:500,V 1:100. DATUM: 132.000

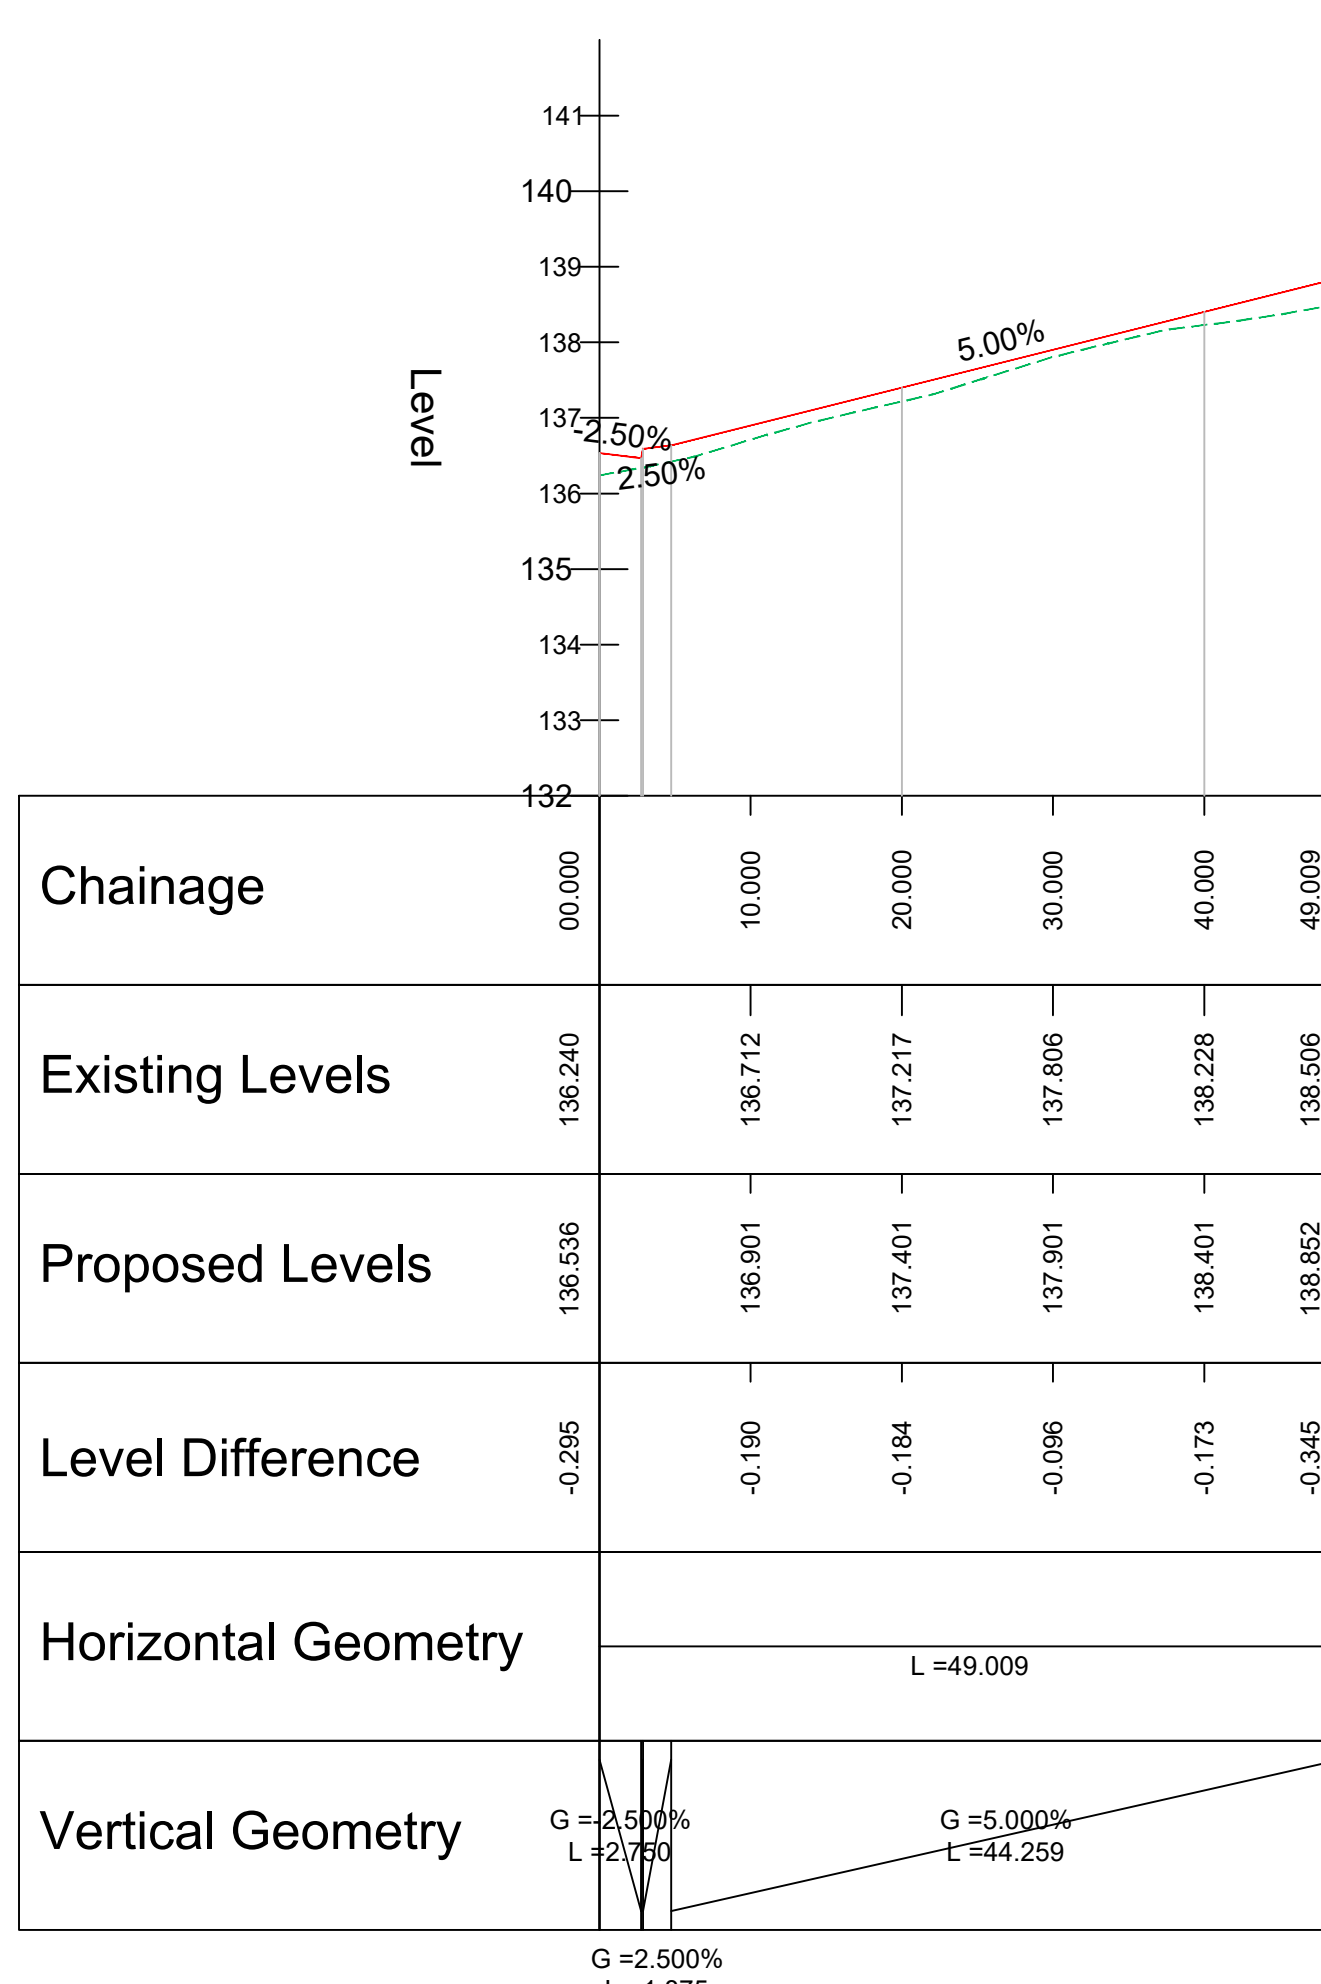

PRIVATE DRIVE 4 - LONGSECTION
SCALE: H 1:500,V 1:100. DATUM: 132.000

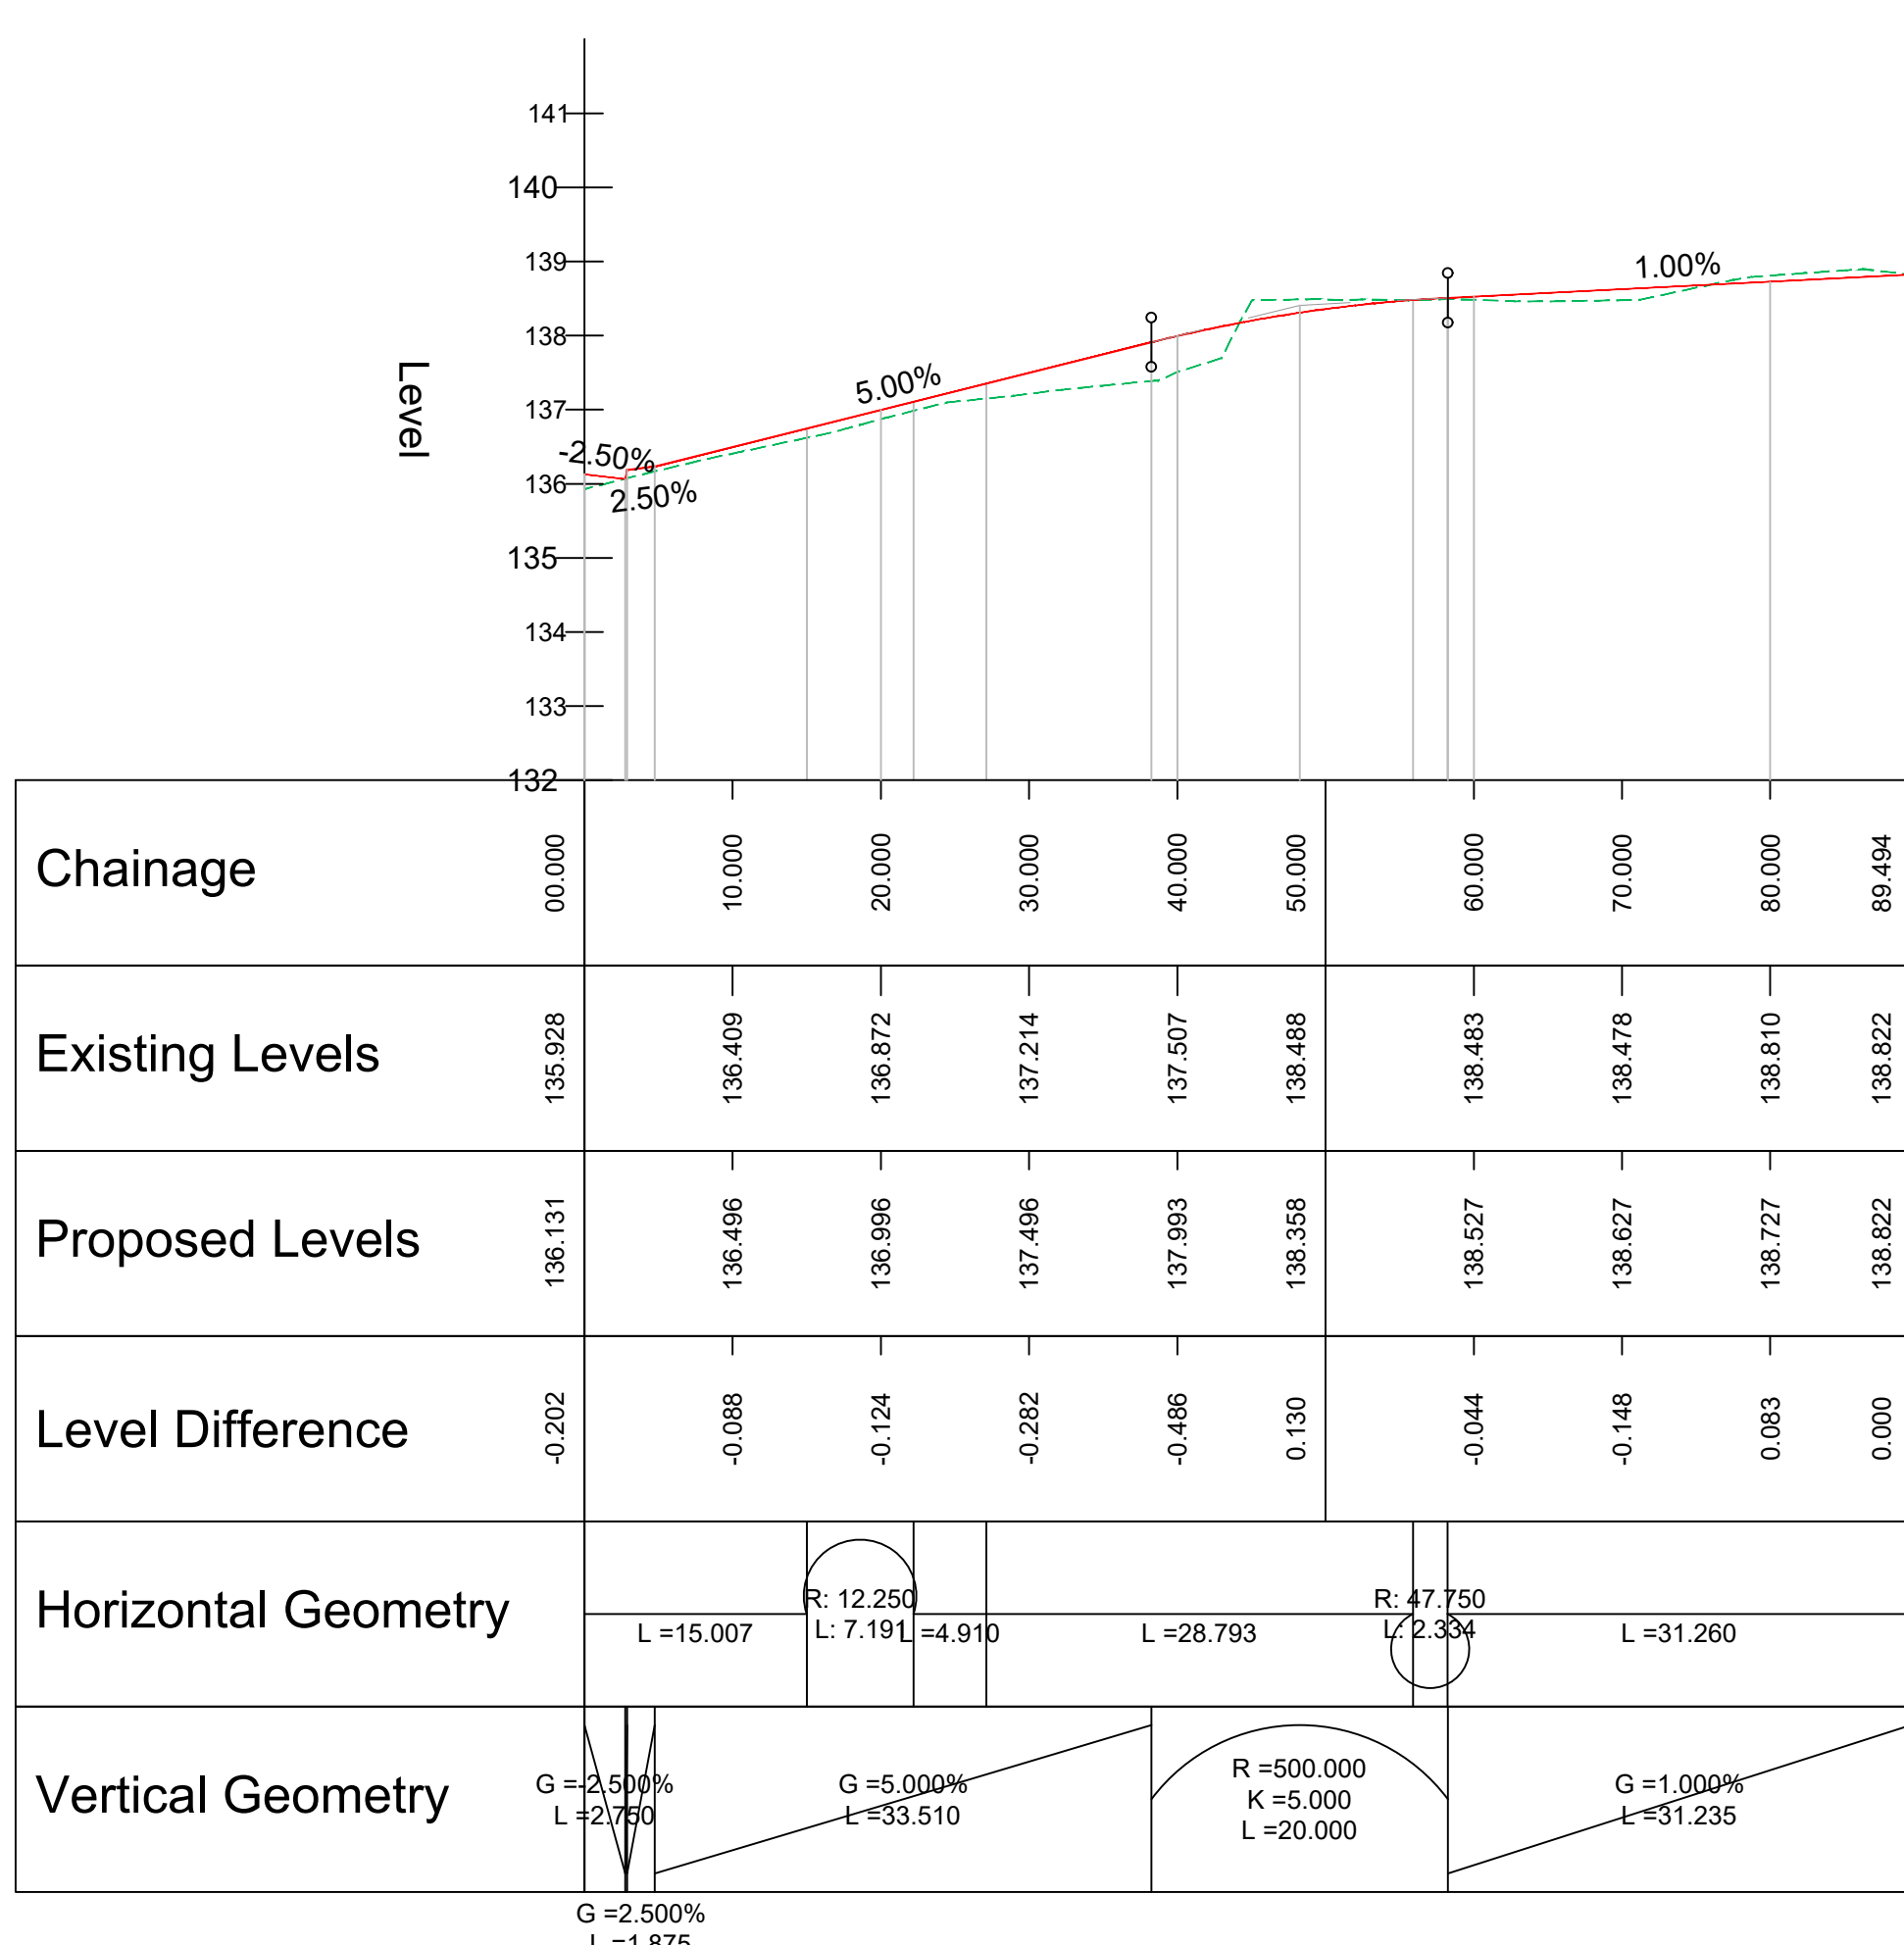

LEGEND
— PROPOSED SURFACE LEVEL
--- EXISTING SURFACE LEVEL

DETAILS & SPECIFICATIONS SUBJECT TO APPROVAL FROM LOCAL AUTHORITY

ISSUED	SI	UF	24.04.26
Drawn	Checked	Date	

Quest House
51 Meltons Business Park
Porton Road
Cardiff
CF3 0EY
T: 02922 520 219

Project: Lovell Homes Cardiff	
Drawing: Pavenhill Farm Purton	
Scale: As Shown Sheet Size: A0	
Drawn: SJ	Checked: LF
Date: 20/04/2026	
Drawing Name: 250814_LHC_H_001	
Revision: -	