



SOUTH PAVENHILL FARM PURTON

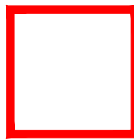

 **Site Area**
5.2 Ha (12.84 acres)



Check dimensions before use and notify Think Urban Design Ltd. of any discrepancies immediately. Contractors, subcontractors and suppliers must verify all dimensions supplied on the drawings and on site before commencing works. Check the contents of this drawing and any tabular information before ordering materials. © Think Urban Design Ltd.

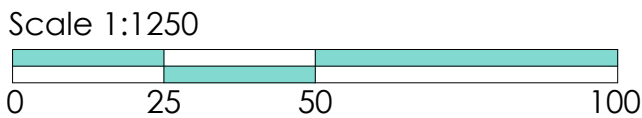

DRG TITLE SITE LOCATION PLAN		REVISION 	CLIENT LOVELL HOMES - CARDIFF
SCALE 1:1250@A2	DRAWING NO.	THINK URBAN DESIGN Architecture & Civil Engineering	
DRAWN PVCT/TU	PURT/26/04/01	Quest House, St Mellons Business Park, Fortran Road, Cardiff CF3 0EY	
DATE 15.06.26		02922 520219 info@thinkurban.design www.thinkurban.design	

**LOVELL
HOMES**
Lovell Homes, Unit 5, Cae Gwyrdd,
Greenmeadow Business Park, Tongwynlais,
Cardiff CF15 7AB Telephone: 02920 811888

