


Land at Penleigh BA13 4EA

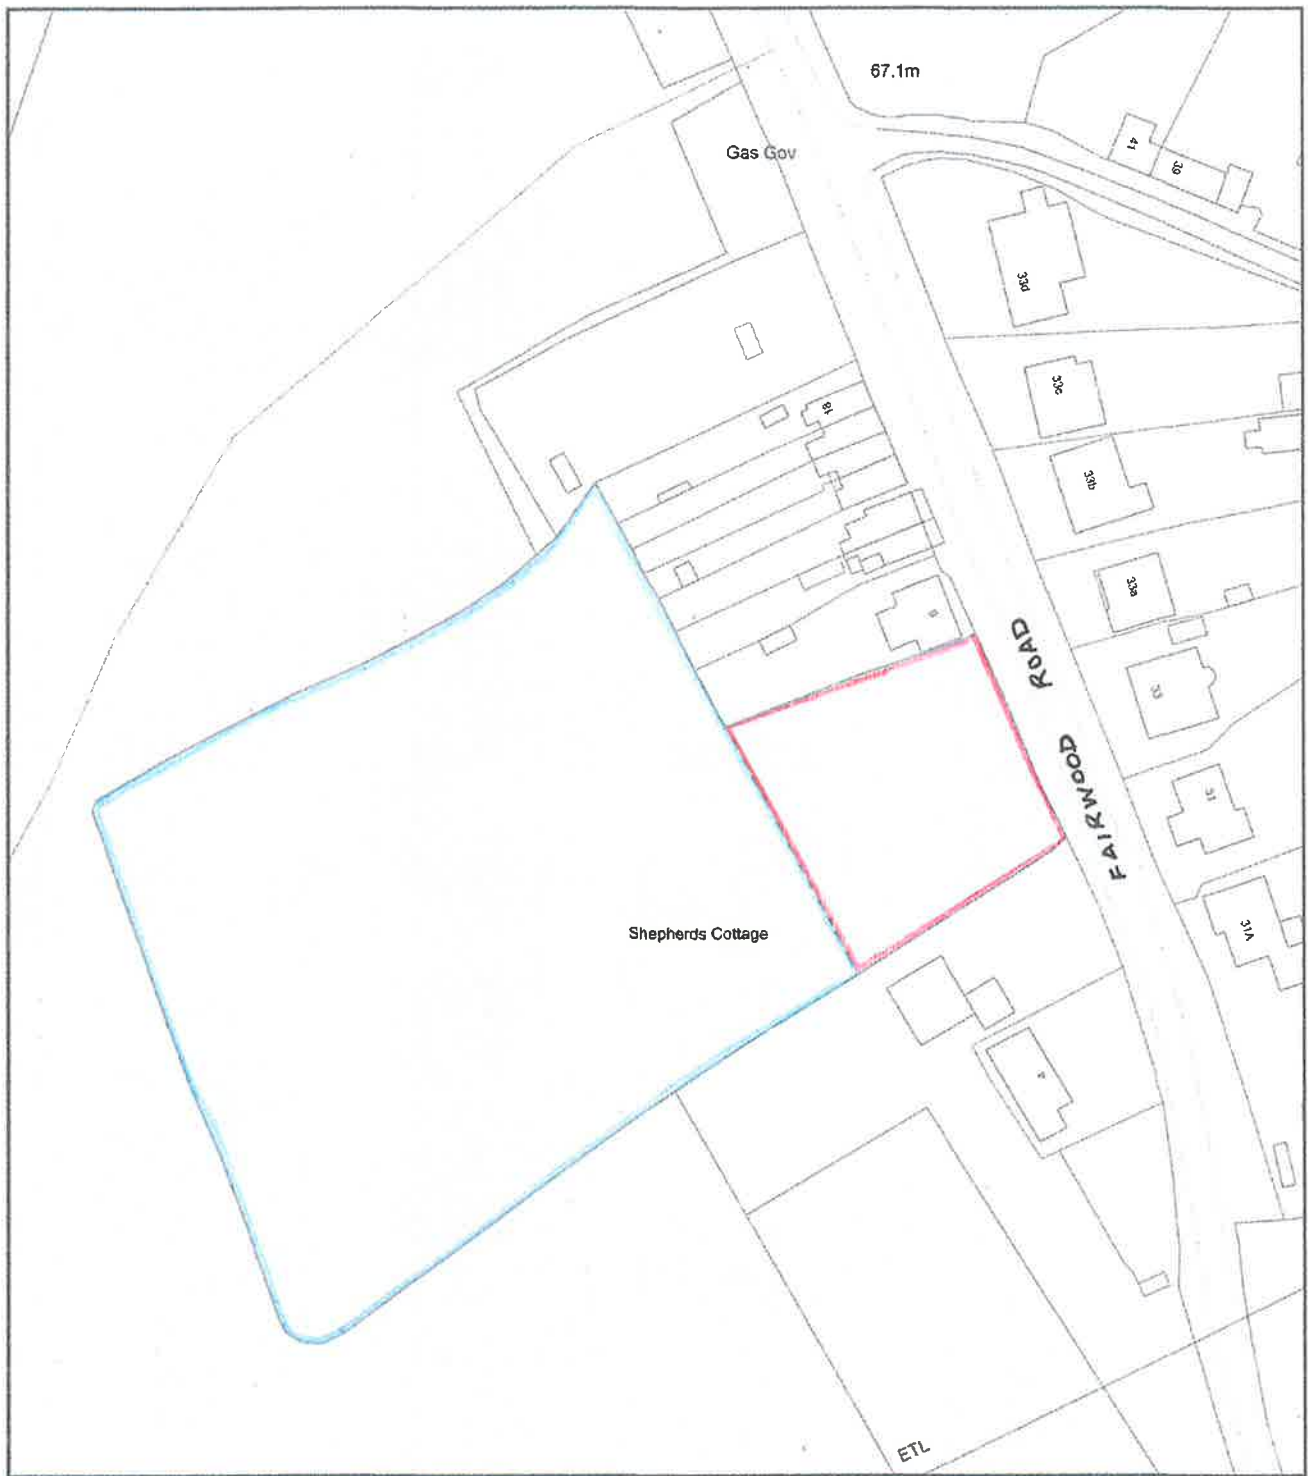

Plan Produced for: Louise Page
Date Produced: 23 Jul 2025
Plan Reference Number: TQRQM25204205711459
Scale: 1:1250 @ A4