


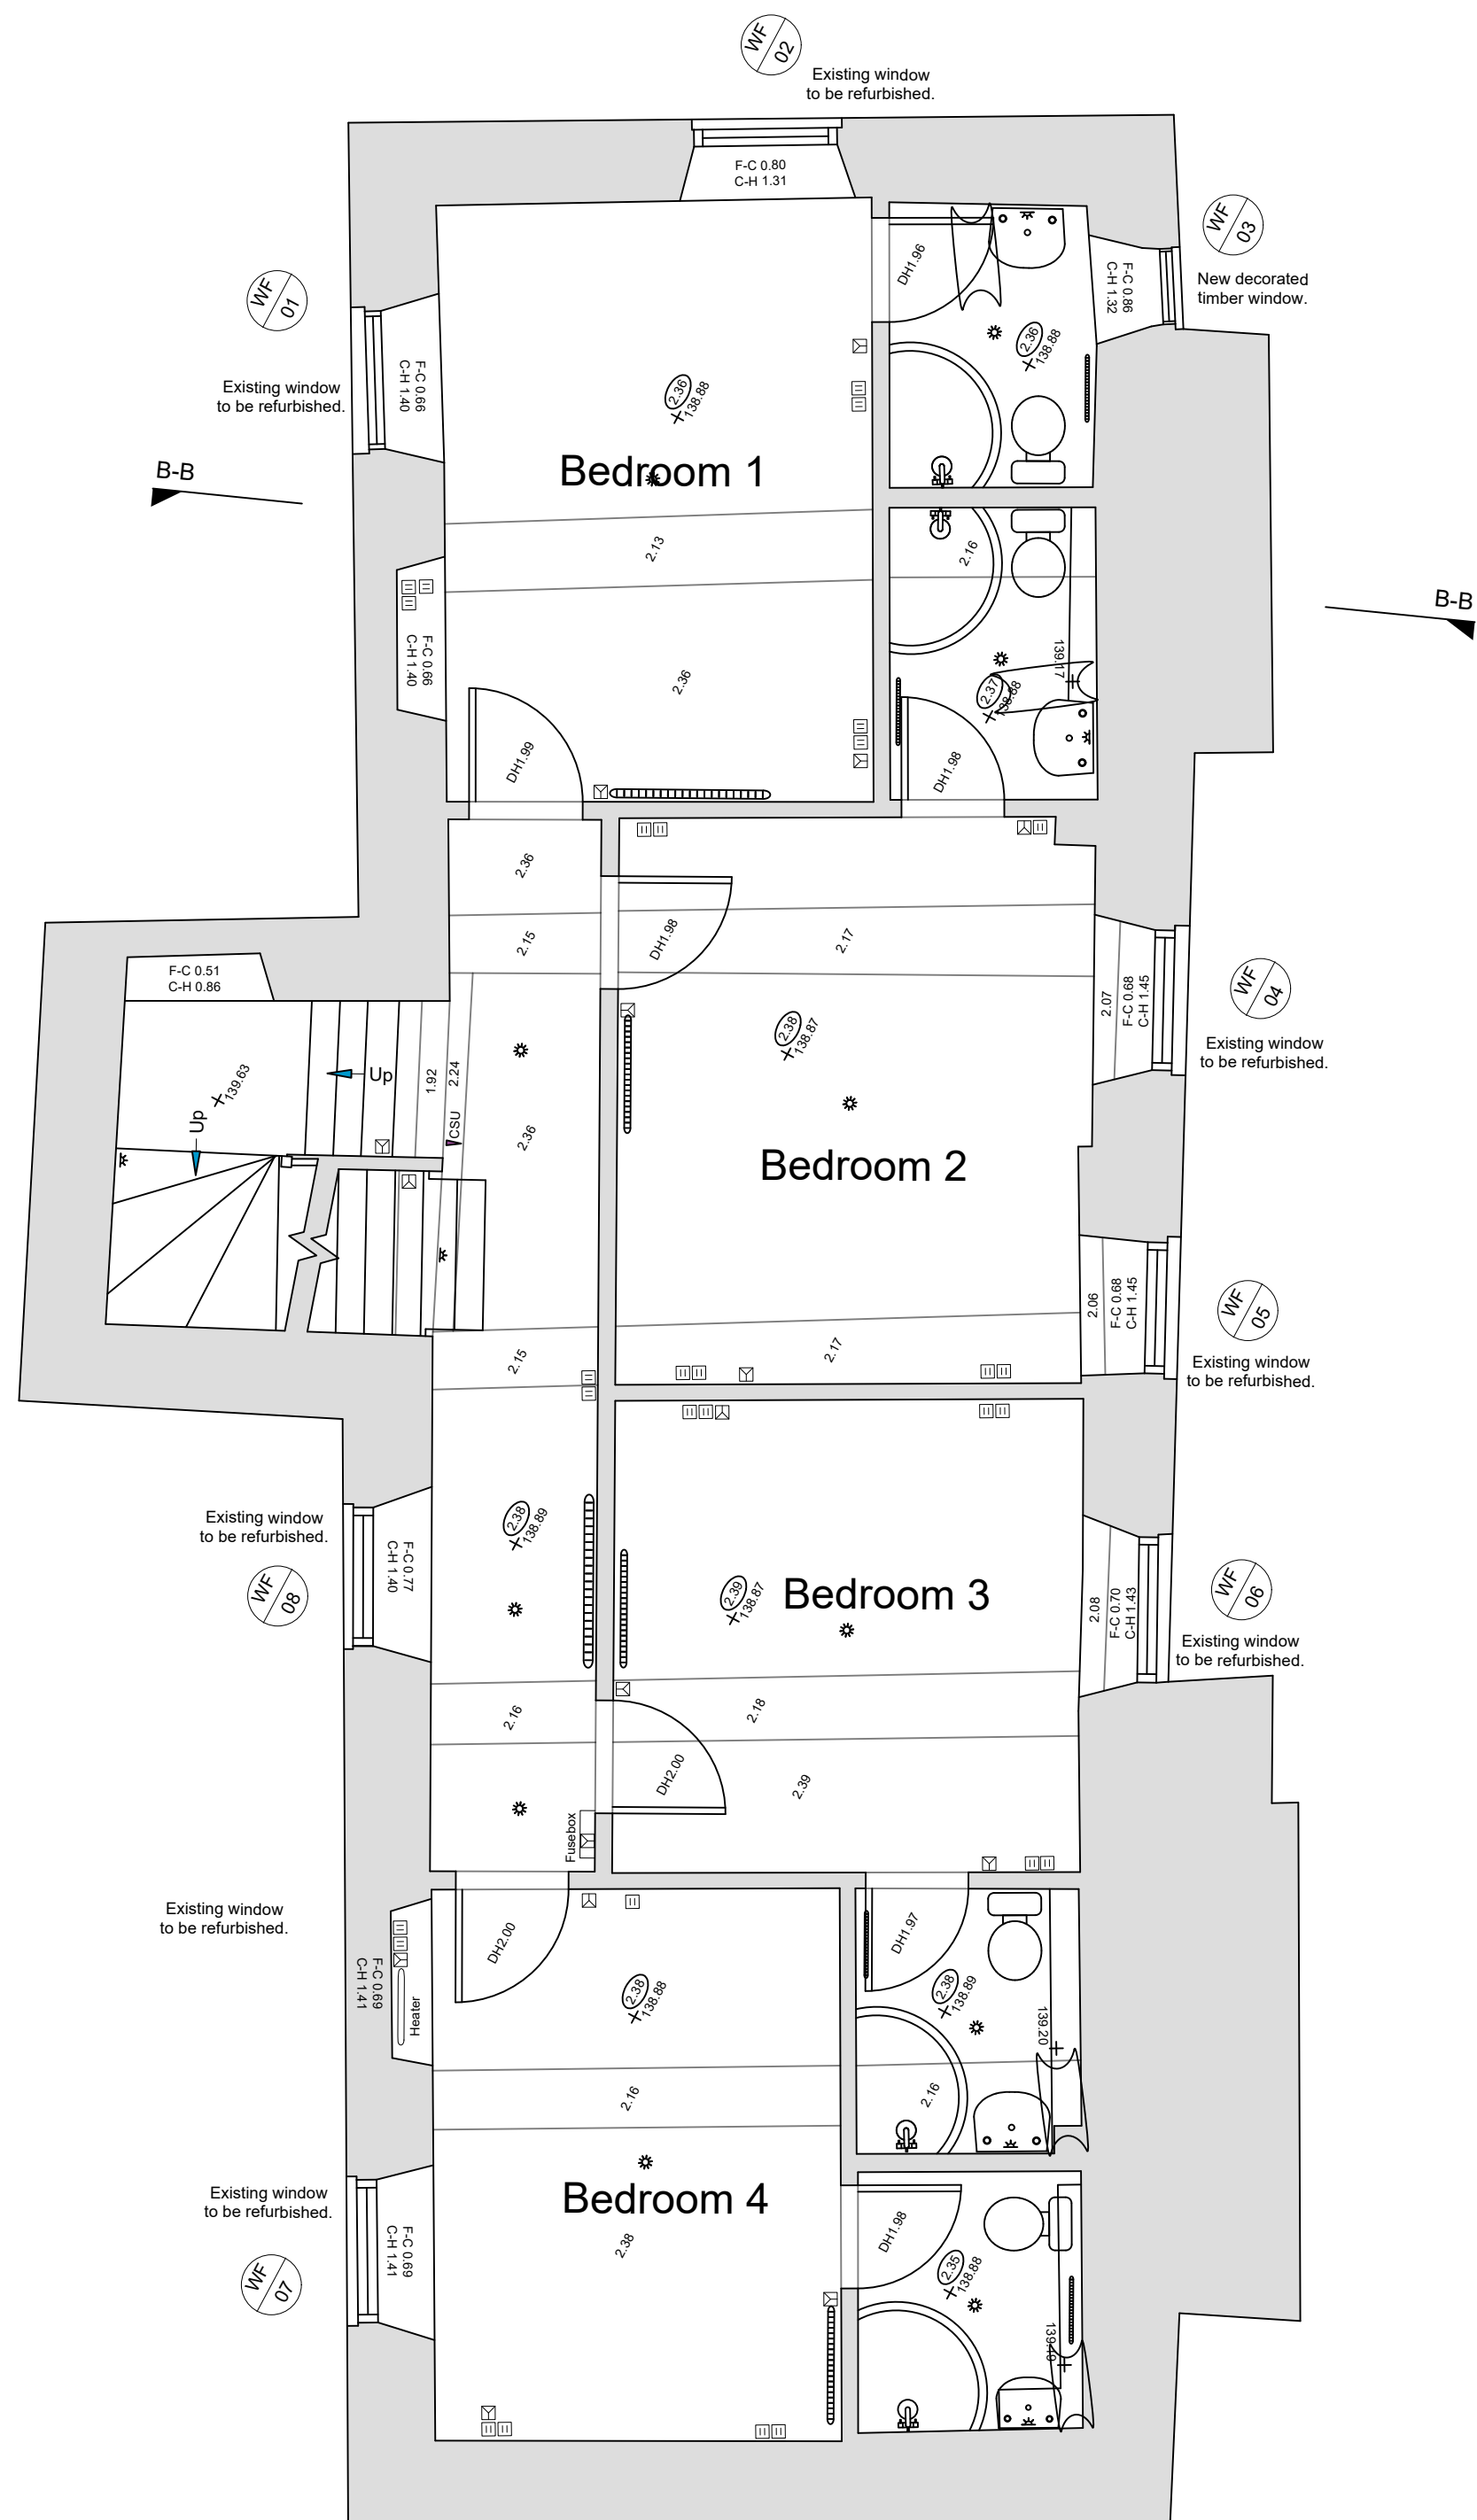


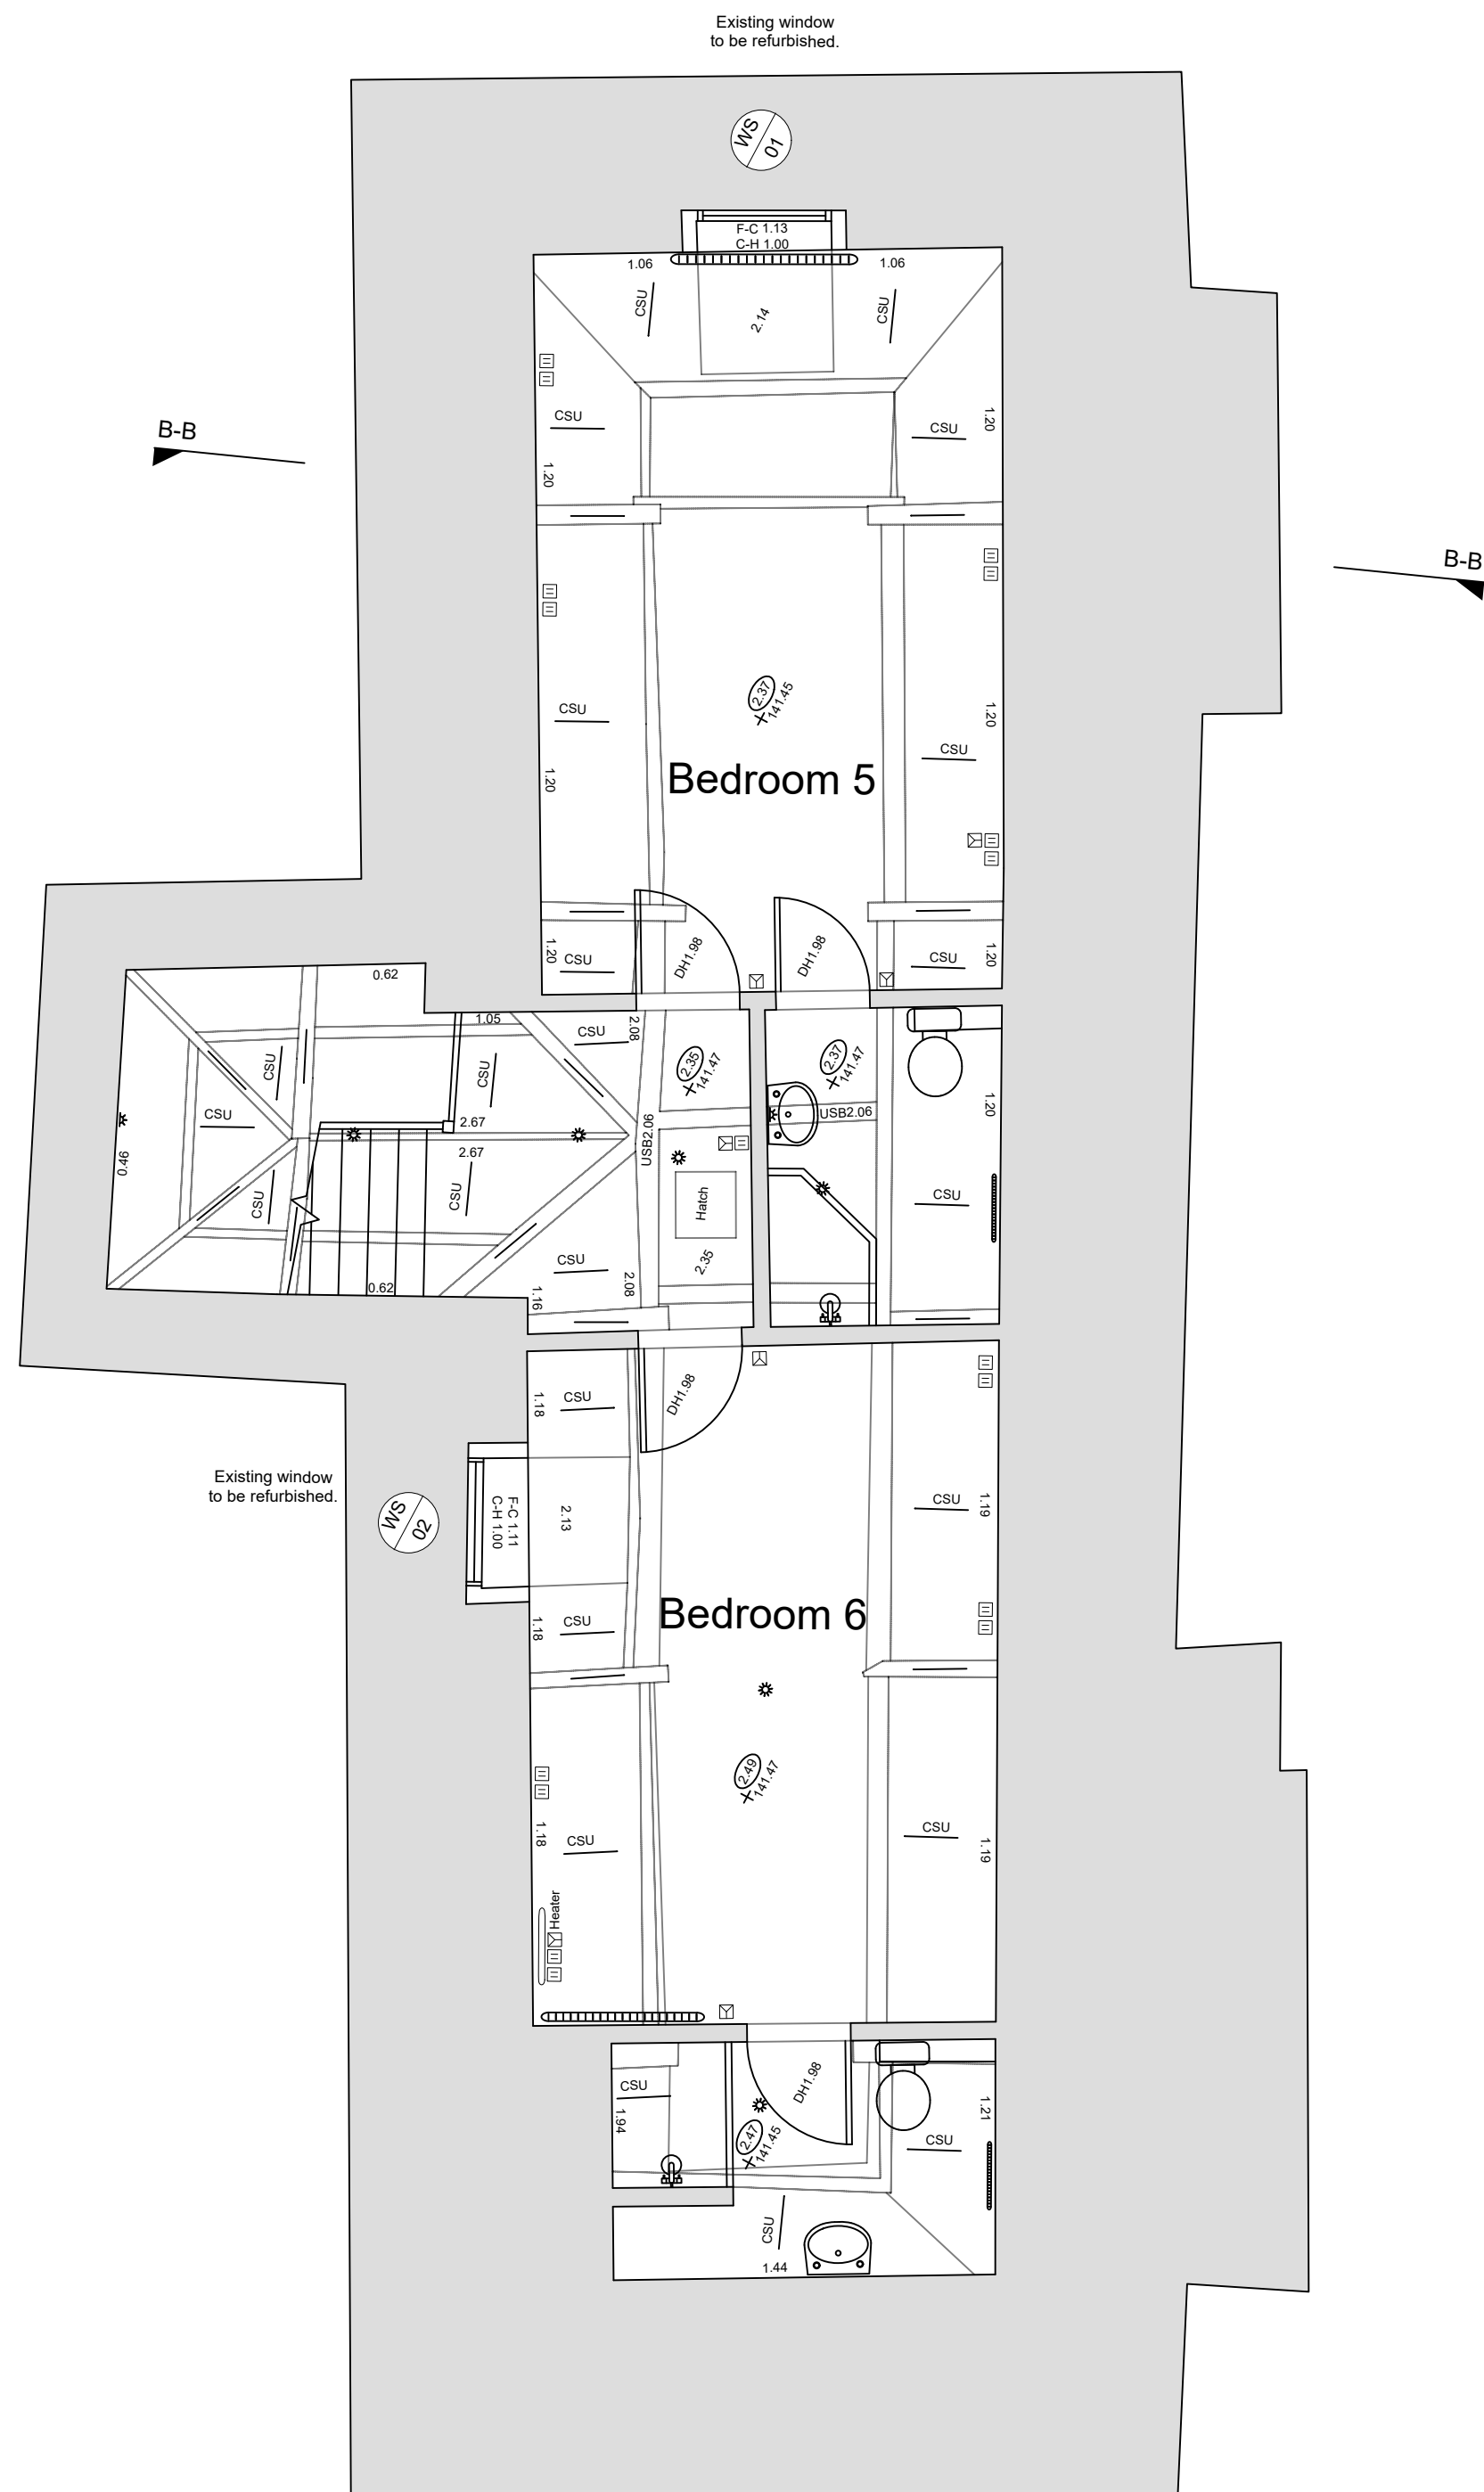

First Floor

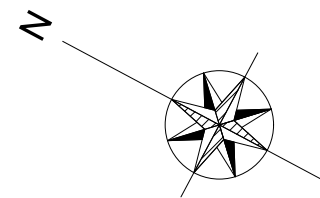

Second Floor

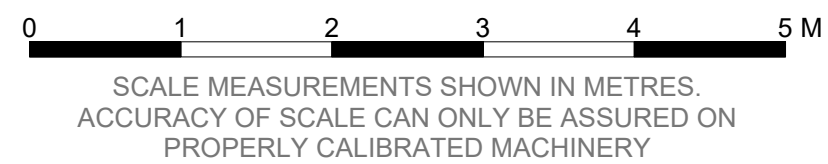

- PLANNING NOTES
-
- DEMOLITION NOTES
-
- CONSTRUCTION NOTES
- All dimensions must be checked on site and not scaled from this drawing
- MAINTENANCE NOTES
-

Revisions		
A	24-06-26	Updates following Conservation Officers comments.

VERITY & BEVERLEY
ARCHITECTS DESIGNERS

The Coach House | 4 The Chipping | Tetbury | Glos. | GL8 8ET
Telephone 01666 503516 | www.verity-beverley.co.uk

HOLFORD ARMS,
KNOCKDOWN

ALTERATIONS

PUB FIRST & SECOND FLOOR
AS PROPOSED

Scale: 1:50	25.1598/16											
Date: Oct 2025												
Drawn: DLS												
Size: A1	Revision											
	A											