

MALUS EVERESTE PLEACHED TREES
(16-18CM GIRTH)
UNDERPLANTED WITH EVERGREEN
NATIVE HEDGE (HEIGHT 120CM)



BORDERS PLANTED WITH PERENNIALS
& ORNAMENTAL GRASSES



10MM COTSWOLD PEA GRAVEL

3 FREESTANDING TIMBER PLANTERS
(PAINTED SAGE GREEN) 76 X 76 X 80CM
PLANTED WITH STANDARD TREES (12-14CM GIRTH)



PLANTING TO FRAME SPA,
WITH CLIMBING ROSES/ ESPALIER TREES/
TOPIARY

RENOVATED FENCE 180CM PAINTED SAGE
GREEN, PLEACHED HORNBEAM TREES
(16-18CM GIRTH) UNDERPLANTED WITH
EVERGREEN HEDGING



TIMBER GATE TO PUB GARDEN
FLANKED BY STONE WALL OR HEDGE

PERMEABLE CLAY PAVER PATH (LAID
STRETCHER BOND PATTERN) LEADING
TO FRONT DOOR AND GARDEN

ESTATE STYLE FENCING AND DOUBLE
GATE TO FRAME ENTRANCE

EXISTING ENTRANCE TO CAR PARK LAID WITH
TAR & CHIP & 3 ROWS OF COBBLES ACTING AS A
THRESHOLD BETWEEN THE ROAD AND THE DRIVE



Car Park/Entrance 101.4
Scale: 1:100



TIMBER SIGN

GRASS VERGE OF WILDFLOWER GRASS

GRASS VERGE OF WILDFLOWER GRASS
1 NATIVE TREE 16-18CM GIRTH

EV CHARGING POINTS
EXISTING HEDGE, RENNOVATED



KEY

GRAVEL

PAVING

CLAY PAVERS


PROPOSED TREE

EXISTING TREE

PLANTING

HEDGING

LAWN

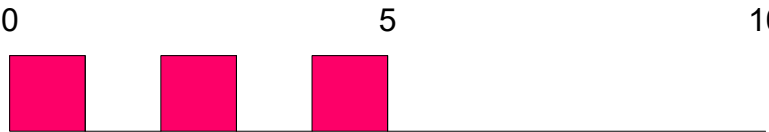

LANDSCAPE AND GARDEN DESIGN SARAH HENDERSON 07879 898 614 sarah@sarahhenderson.co.uk www.sarahhenderson.co.uk	CLIENT: Tetbury Lesiure	DRAWING TITLE: Holford Arms - Front Entrance
	ADDRESS: Holford Arms Knockdown Tetbury Gloucestershire GL8 8QY	SCALE: 1:100 @ A2
	DATE: 08.07.26	DRAWING REF: 101.4