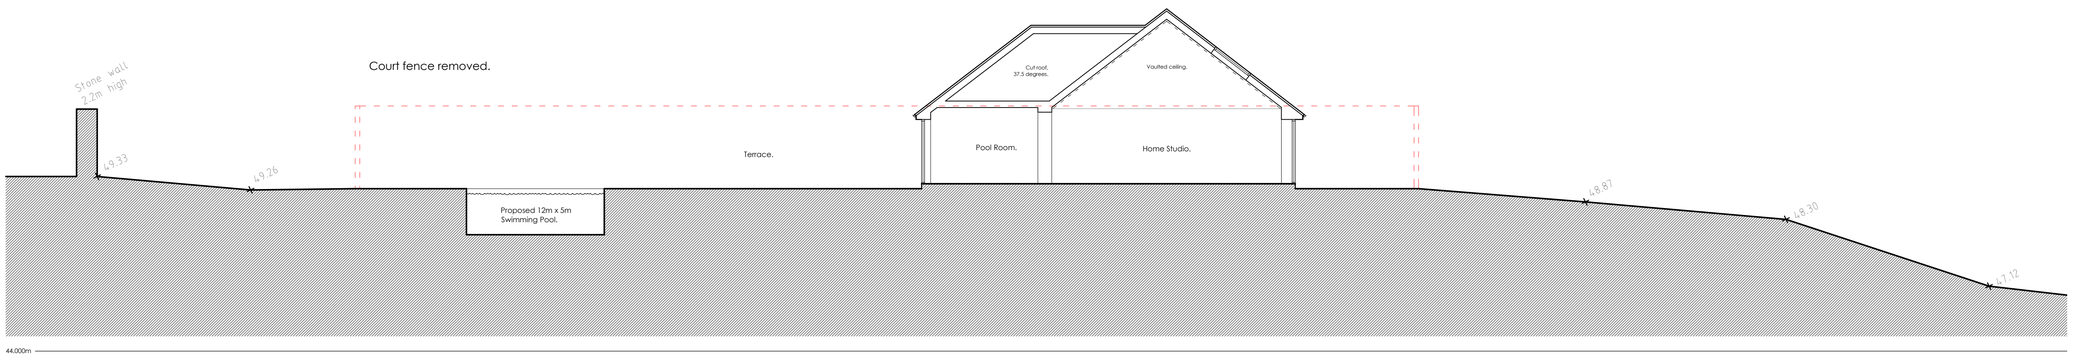

Proposed Site Section B-B 1:100 at A0

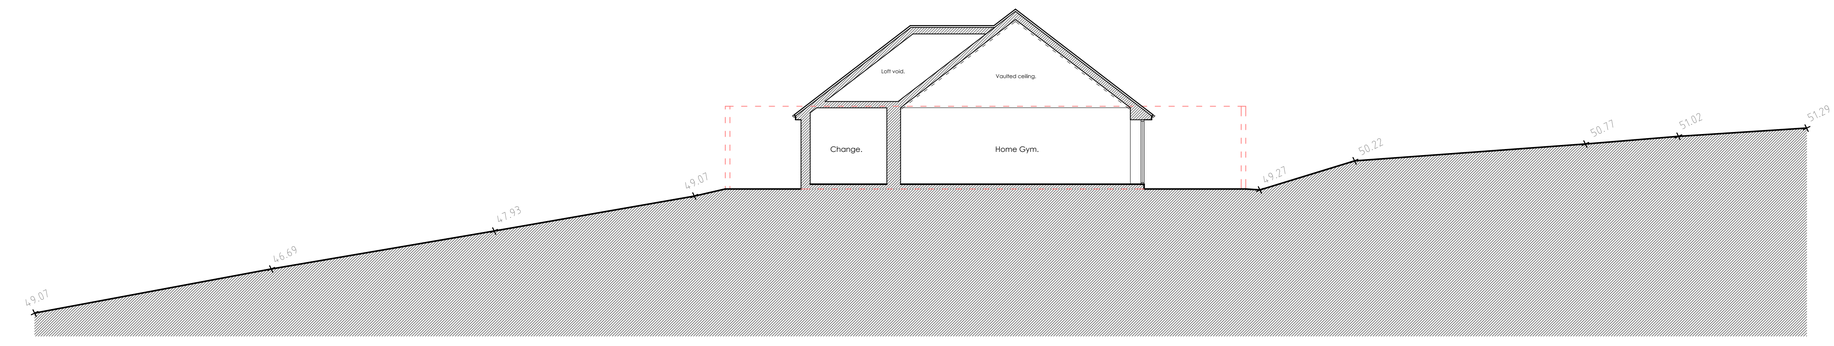

Proposed Site Section A-A 1:100 at A0

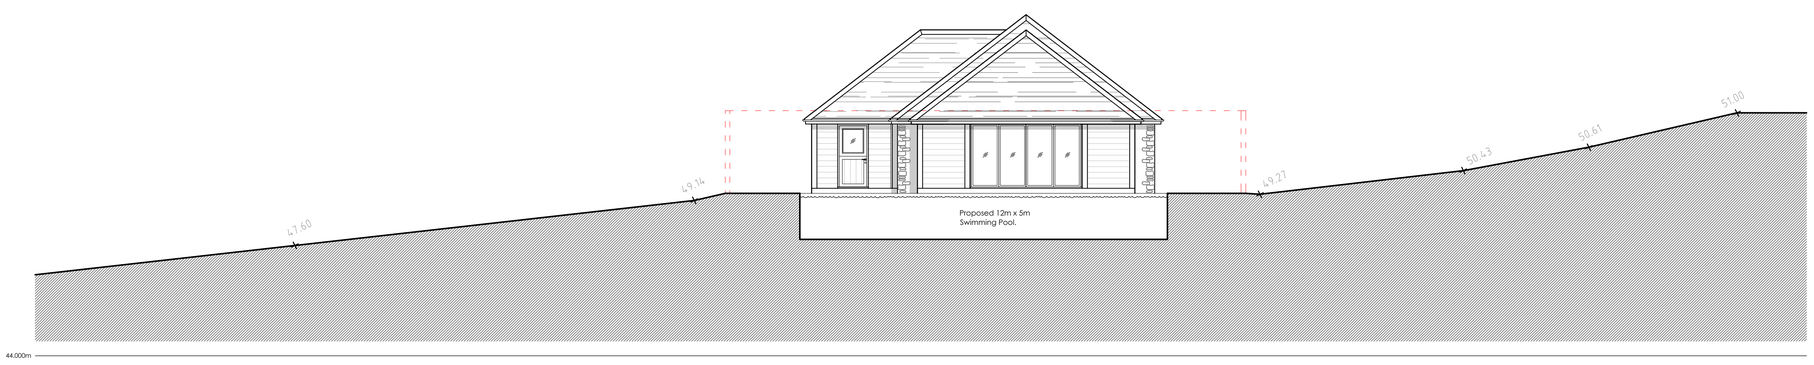

Proposed Site Section C-C 1:100 at A0

Proposed Part Site Plan 1:200 at A0

METRES AT 1:100

METRES AT 1:200

PROJECT: Middle Hill House, Middlehill, Box, Corsham, SN13 8QS.	JOB No: 26017	DATE: May 2026	
DRAWING: Proposed Site Plan.	DRWG No: 107B	SCALE: A0 @ 1:100 / 1:200	

THIS DRAWING AND ALL ASSOCIATED INFORMATION IS PROTECTED BY COPYRIGHT

R & S CONSULTANTS LTD
SURVEYORS AND ARCHITECTURAL TECHNOLOGISTS
THE OLD COACH HOUSE, BARTON HILL, SHAFTESBURY, DORSET, SP7 8DQ.
RICHARD 07887763526 BEN 07792224875