


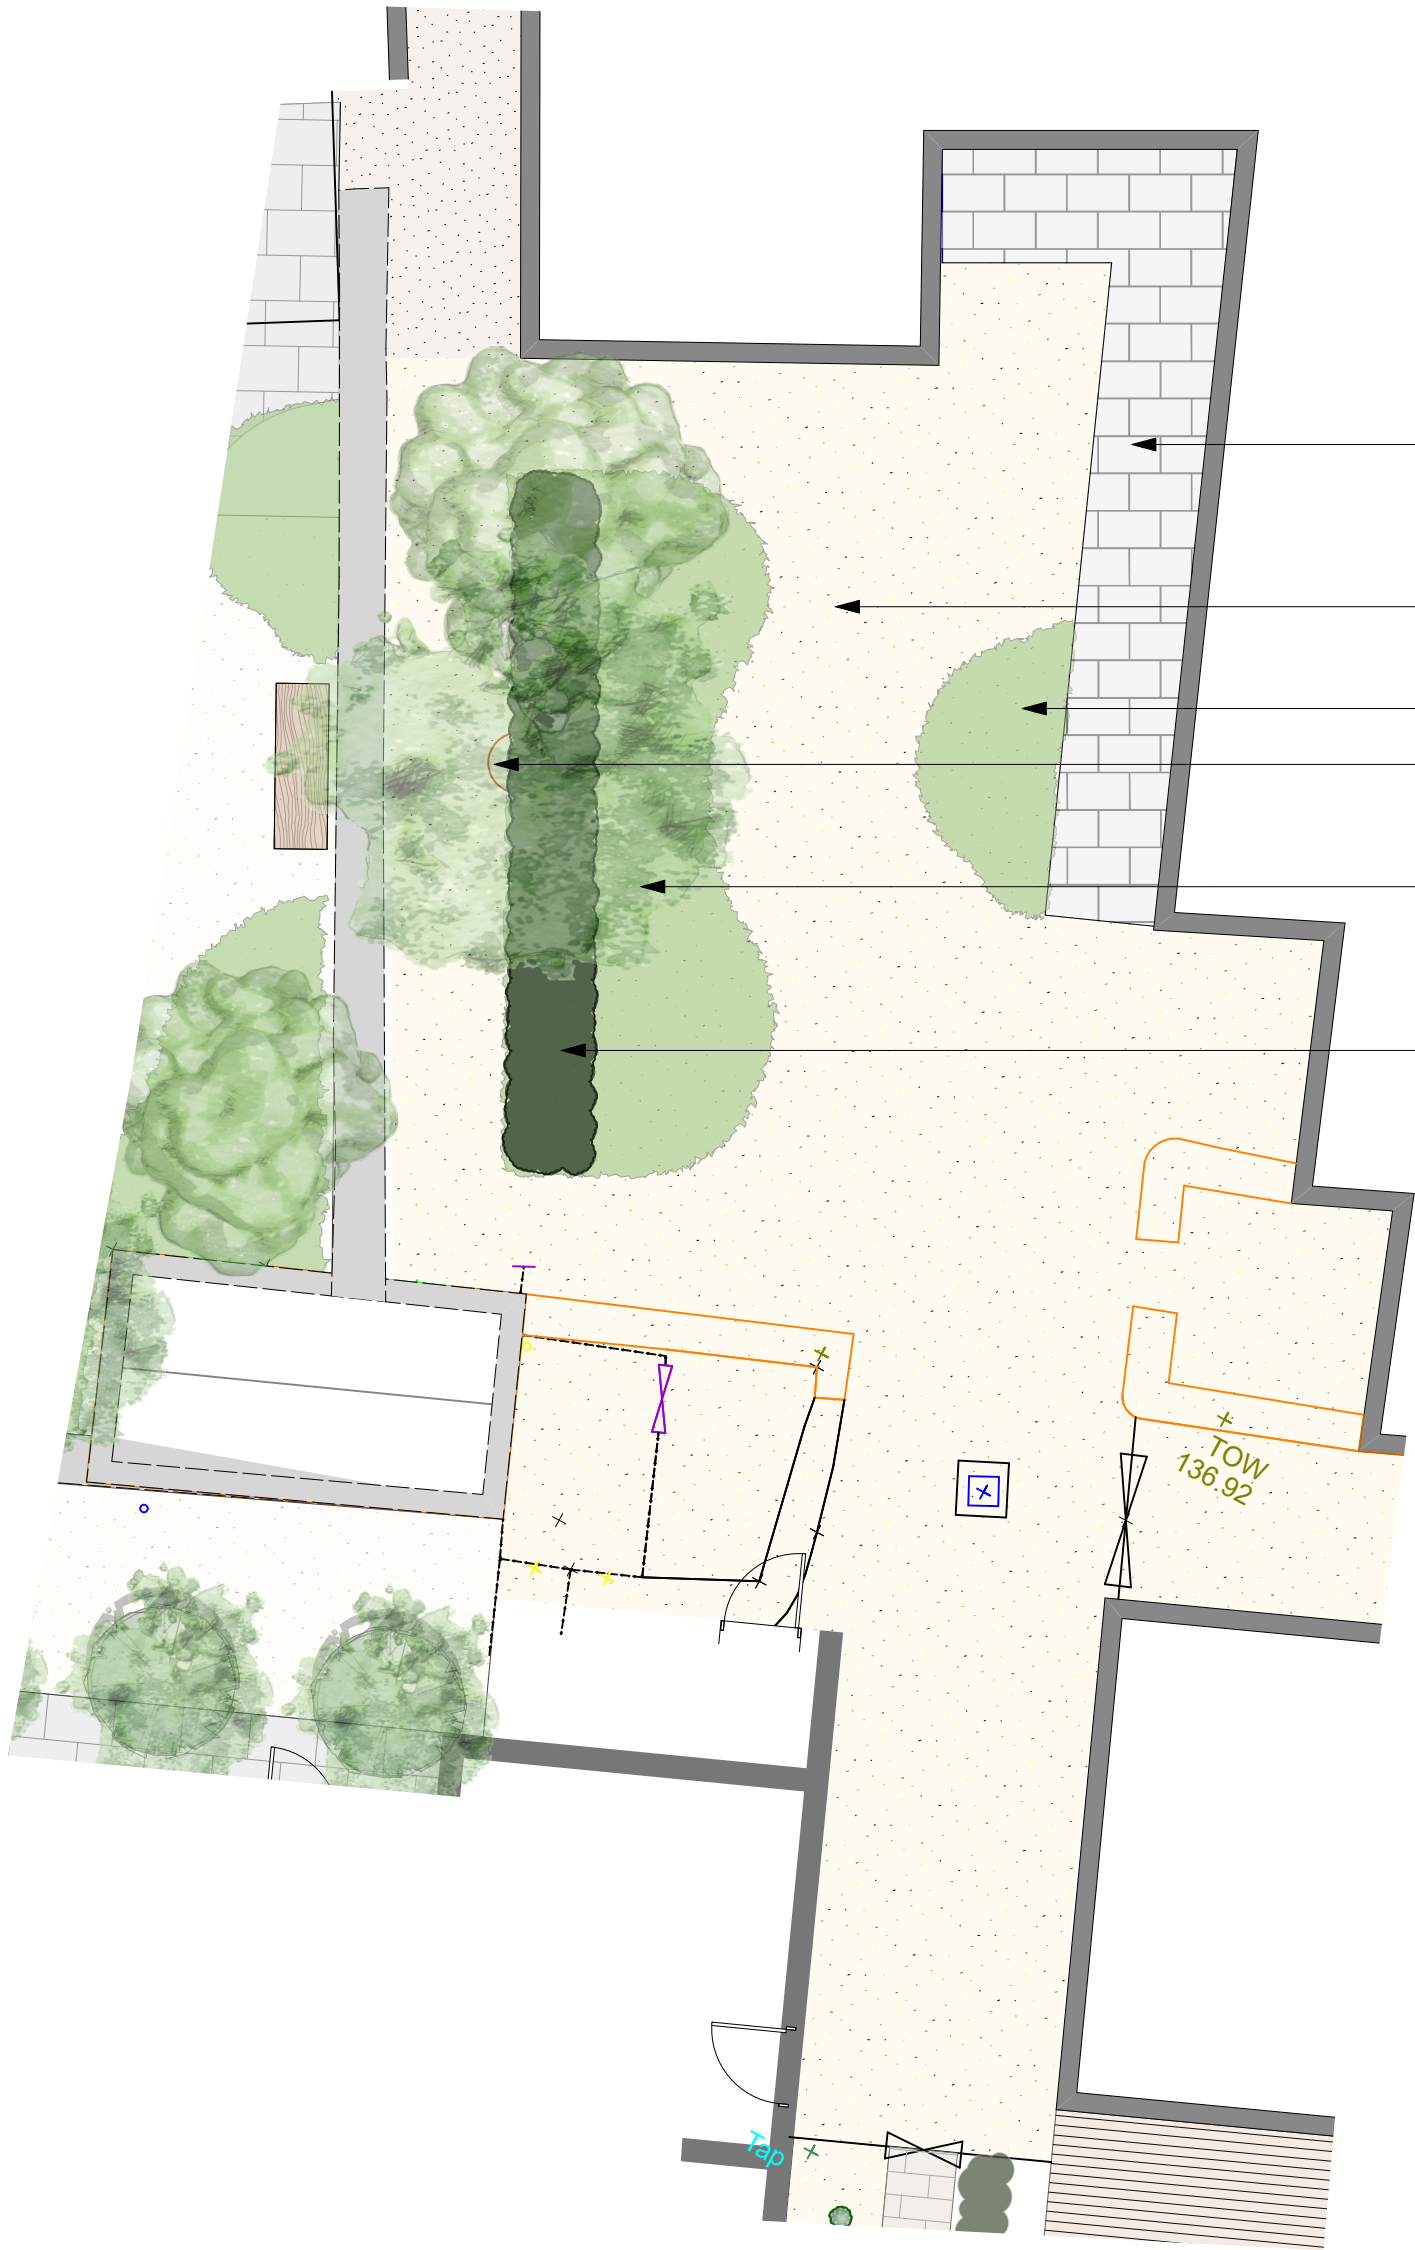

- Natural stone paving links the kitchen to the office/laundry areas
- Entire area to be 10mm gravel, stepping stones could be incorporated where footfall will be most heavy?
- Planting beds soften the area
- Existing Tree
- Planting beds/Herb Garden for freshly cut herbs to be used in the kitchen
- Evergreen hedge



Pub Utilities 104.2
Scale: 1:100



KEY			
	GRAVEL		PLANTING
	PAVING		HEDGING
	CLAY PAVERS		LAWN
	PROPOSED TREE		
	EXISTING TREE		

	CLIENT:	Tetbury Lesiure	DRAWING TITLE:	Holford Arms - Pub Utilities
	ADDRESS:	Holford Arms Knockdown Tetbury Gloucestershire GL8 8QY	SCALE:	1:100 @ A2
	DATE:	07.07.26	AMENDMENT:	
			DRAWING REF:	104.2