


This drawing is copyright of CLARK & MASLIN Ltd and may not be copied or reproduced without permission.		
Figured dimensions are to be taken in <u>preference</u> to scaled dimensions.		
Large scale drawings to have <u>preference</u> to small scale drawings.		
Dimensions for fixed-in items are to be <u>checked</u> on site prior to manufacture.		
REV	DETAIL OF REVISION	BY DATE
A	ADDED ANNOTATION	EM 16/12/25
B	AMENDED TO PLANNING CONSULTANTS REQUEST	EM 16/12/25
C	AMENDED BOUNDARY LINES	EM 21/05/26
D	AMENDED RED LINE	EM 22/06/26

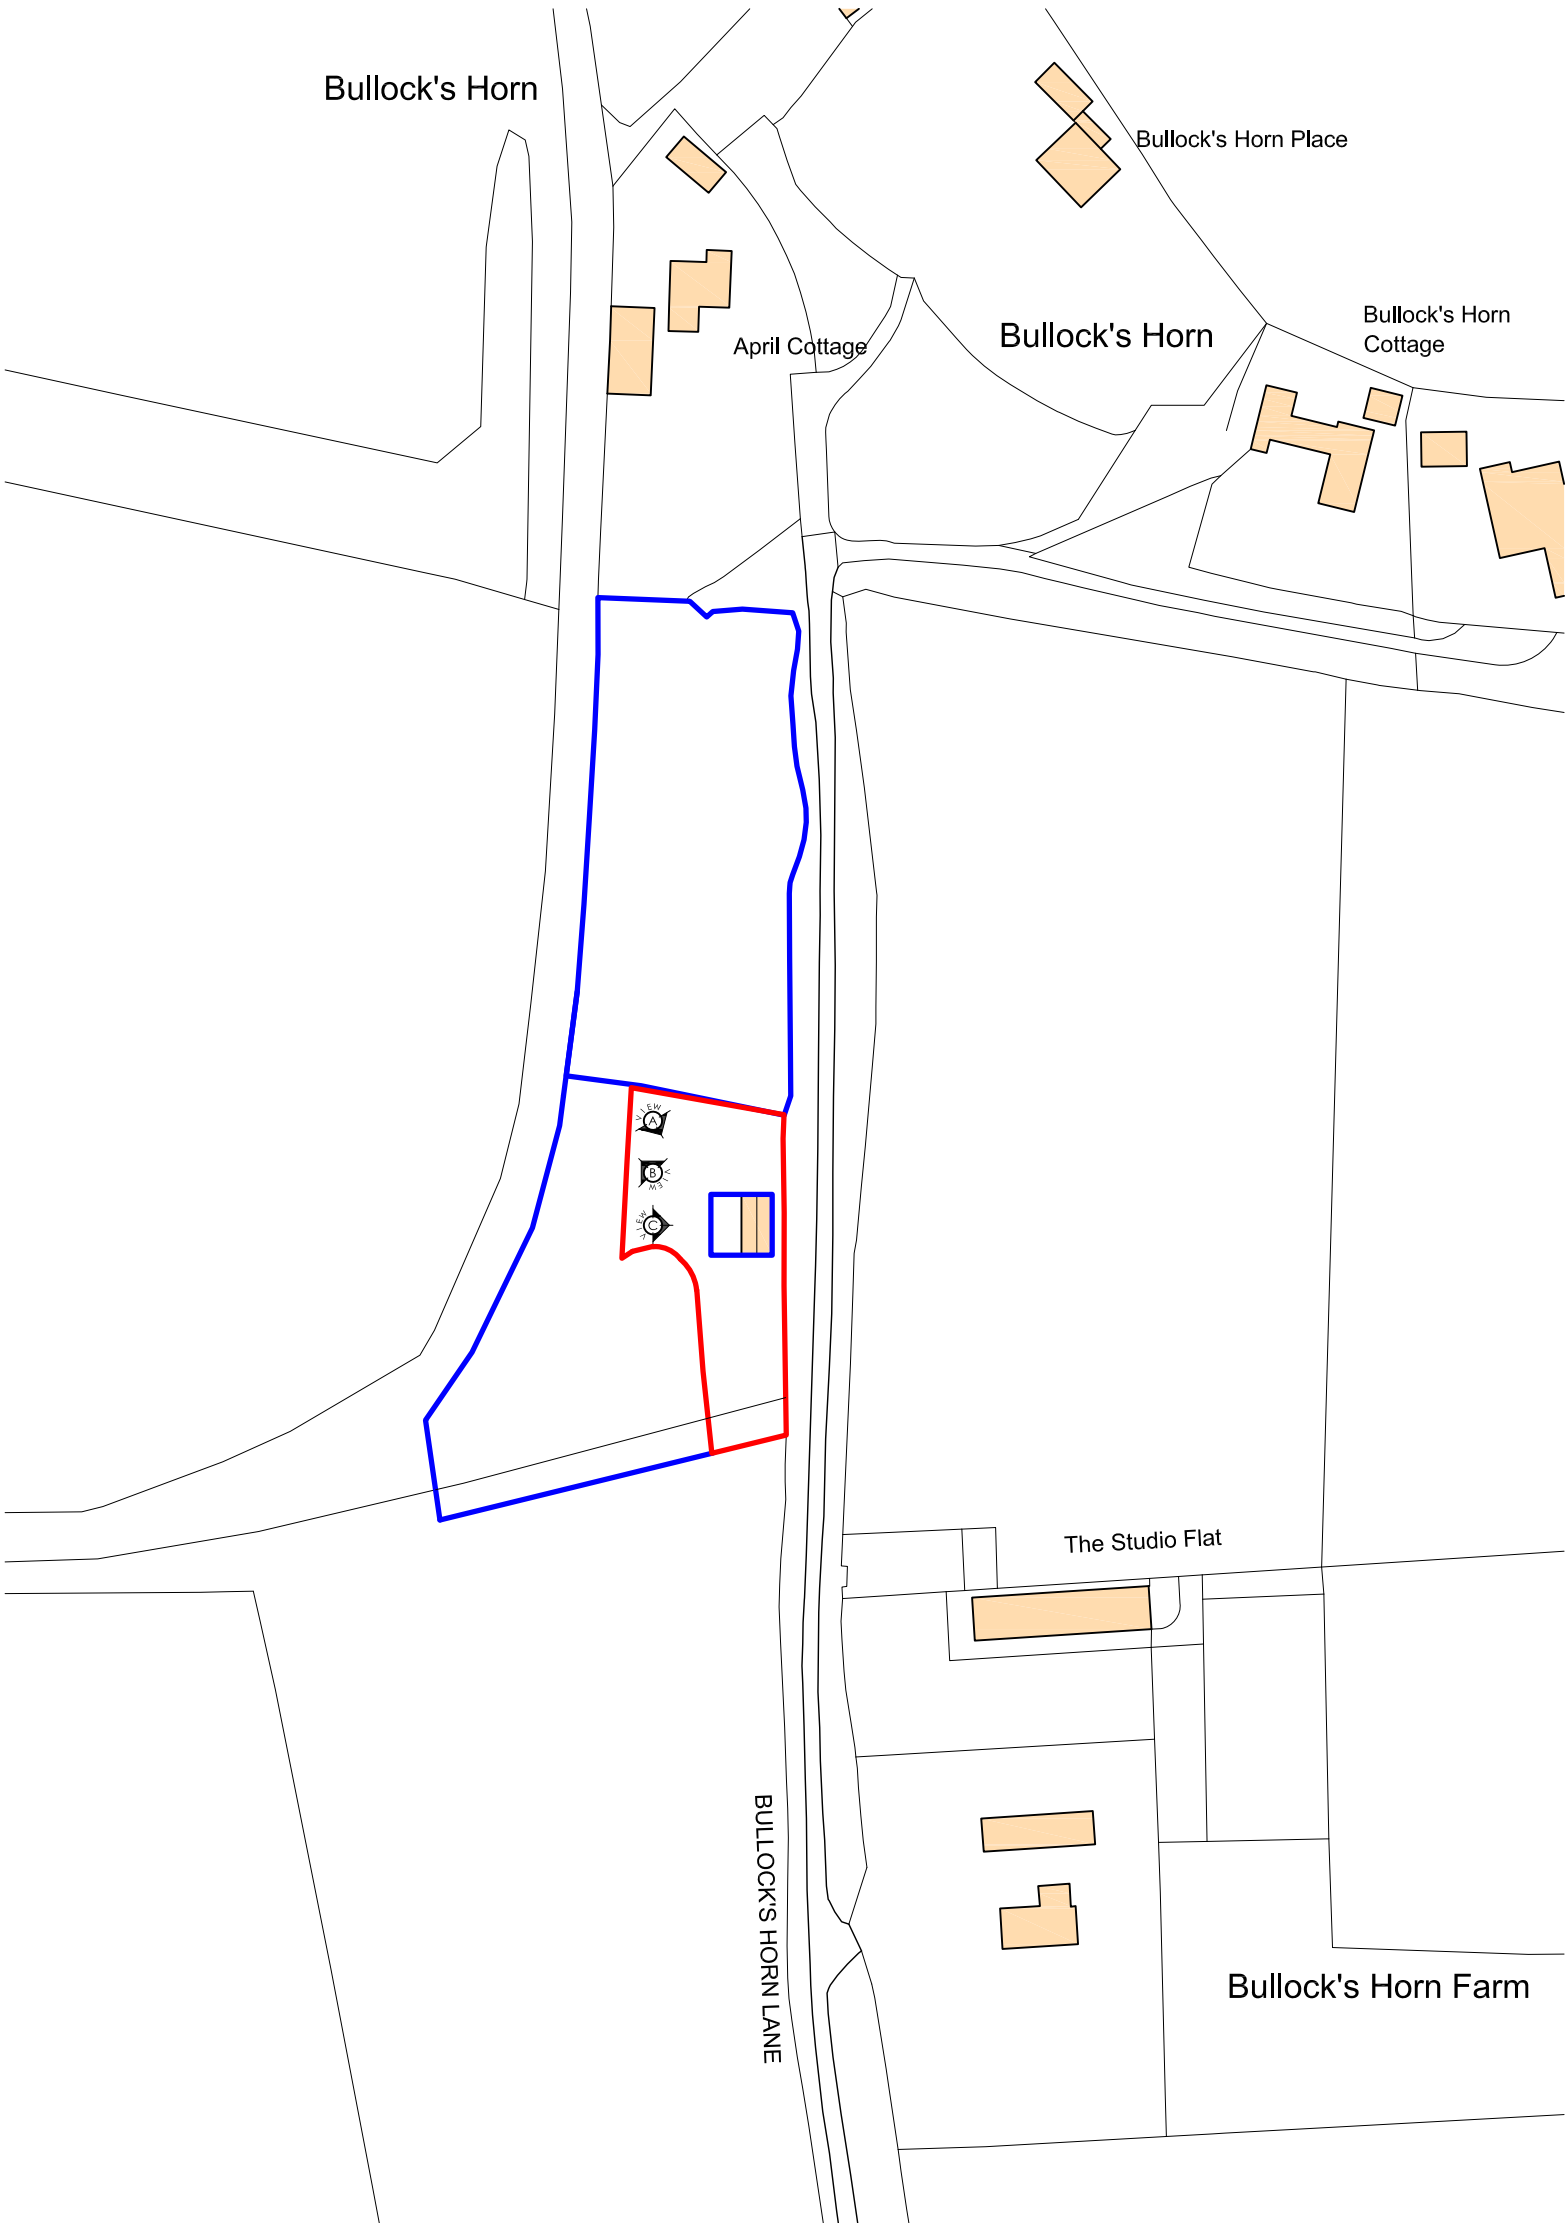

SURVEY DRAWING



CLARK & MASLIN
Unit 5, Charlton Business Park
Crudwell Road, Malmesbury
Wiltshire, SN16 9RU
Telephone: 01666 822911
www.clarkandmaslin.co.uk
Planning Architecture Conservation

Client MR D BAILEY			
Project BULLOCKS HORN YARD, CHARLTON, SN16 9DZ			
Description BLOCK PLAN			
Scale 1:1250	PG Size A3	Drawn -	Date DEC '25
Drawing No 5431/03		Revision D	