
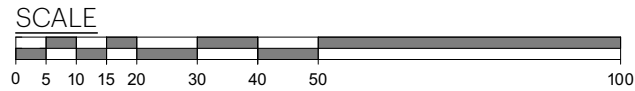


LOCATION PLAN KEY

— EXTENT OF SITE

— LAND OWNED BY WILTSHIRE COLLEGE & UNIVERSITY CENTRE

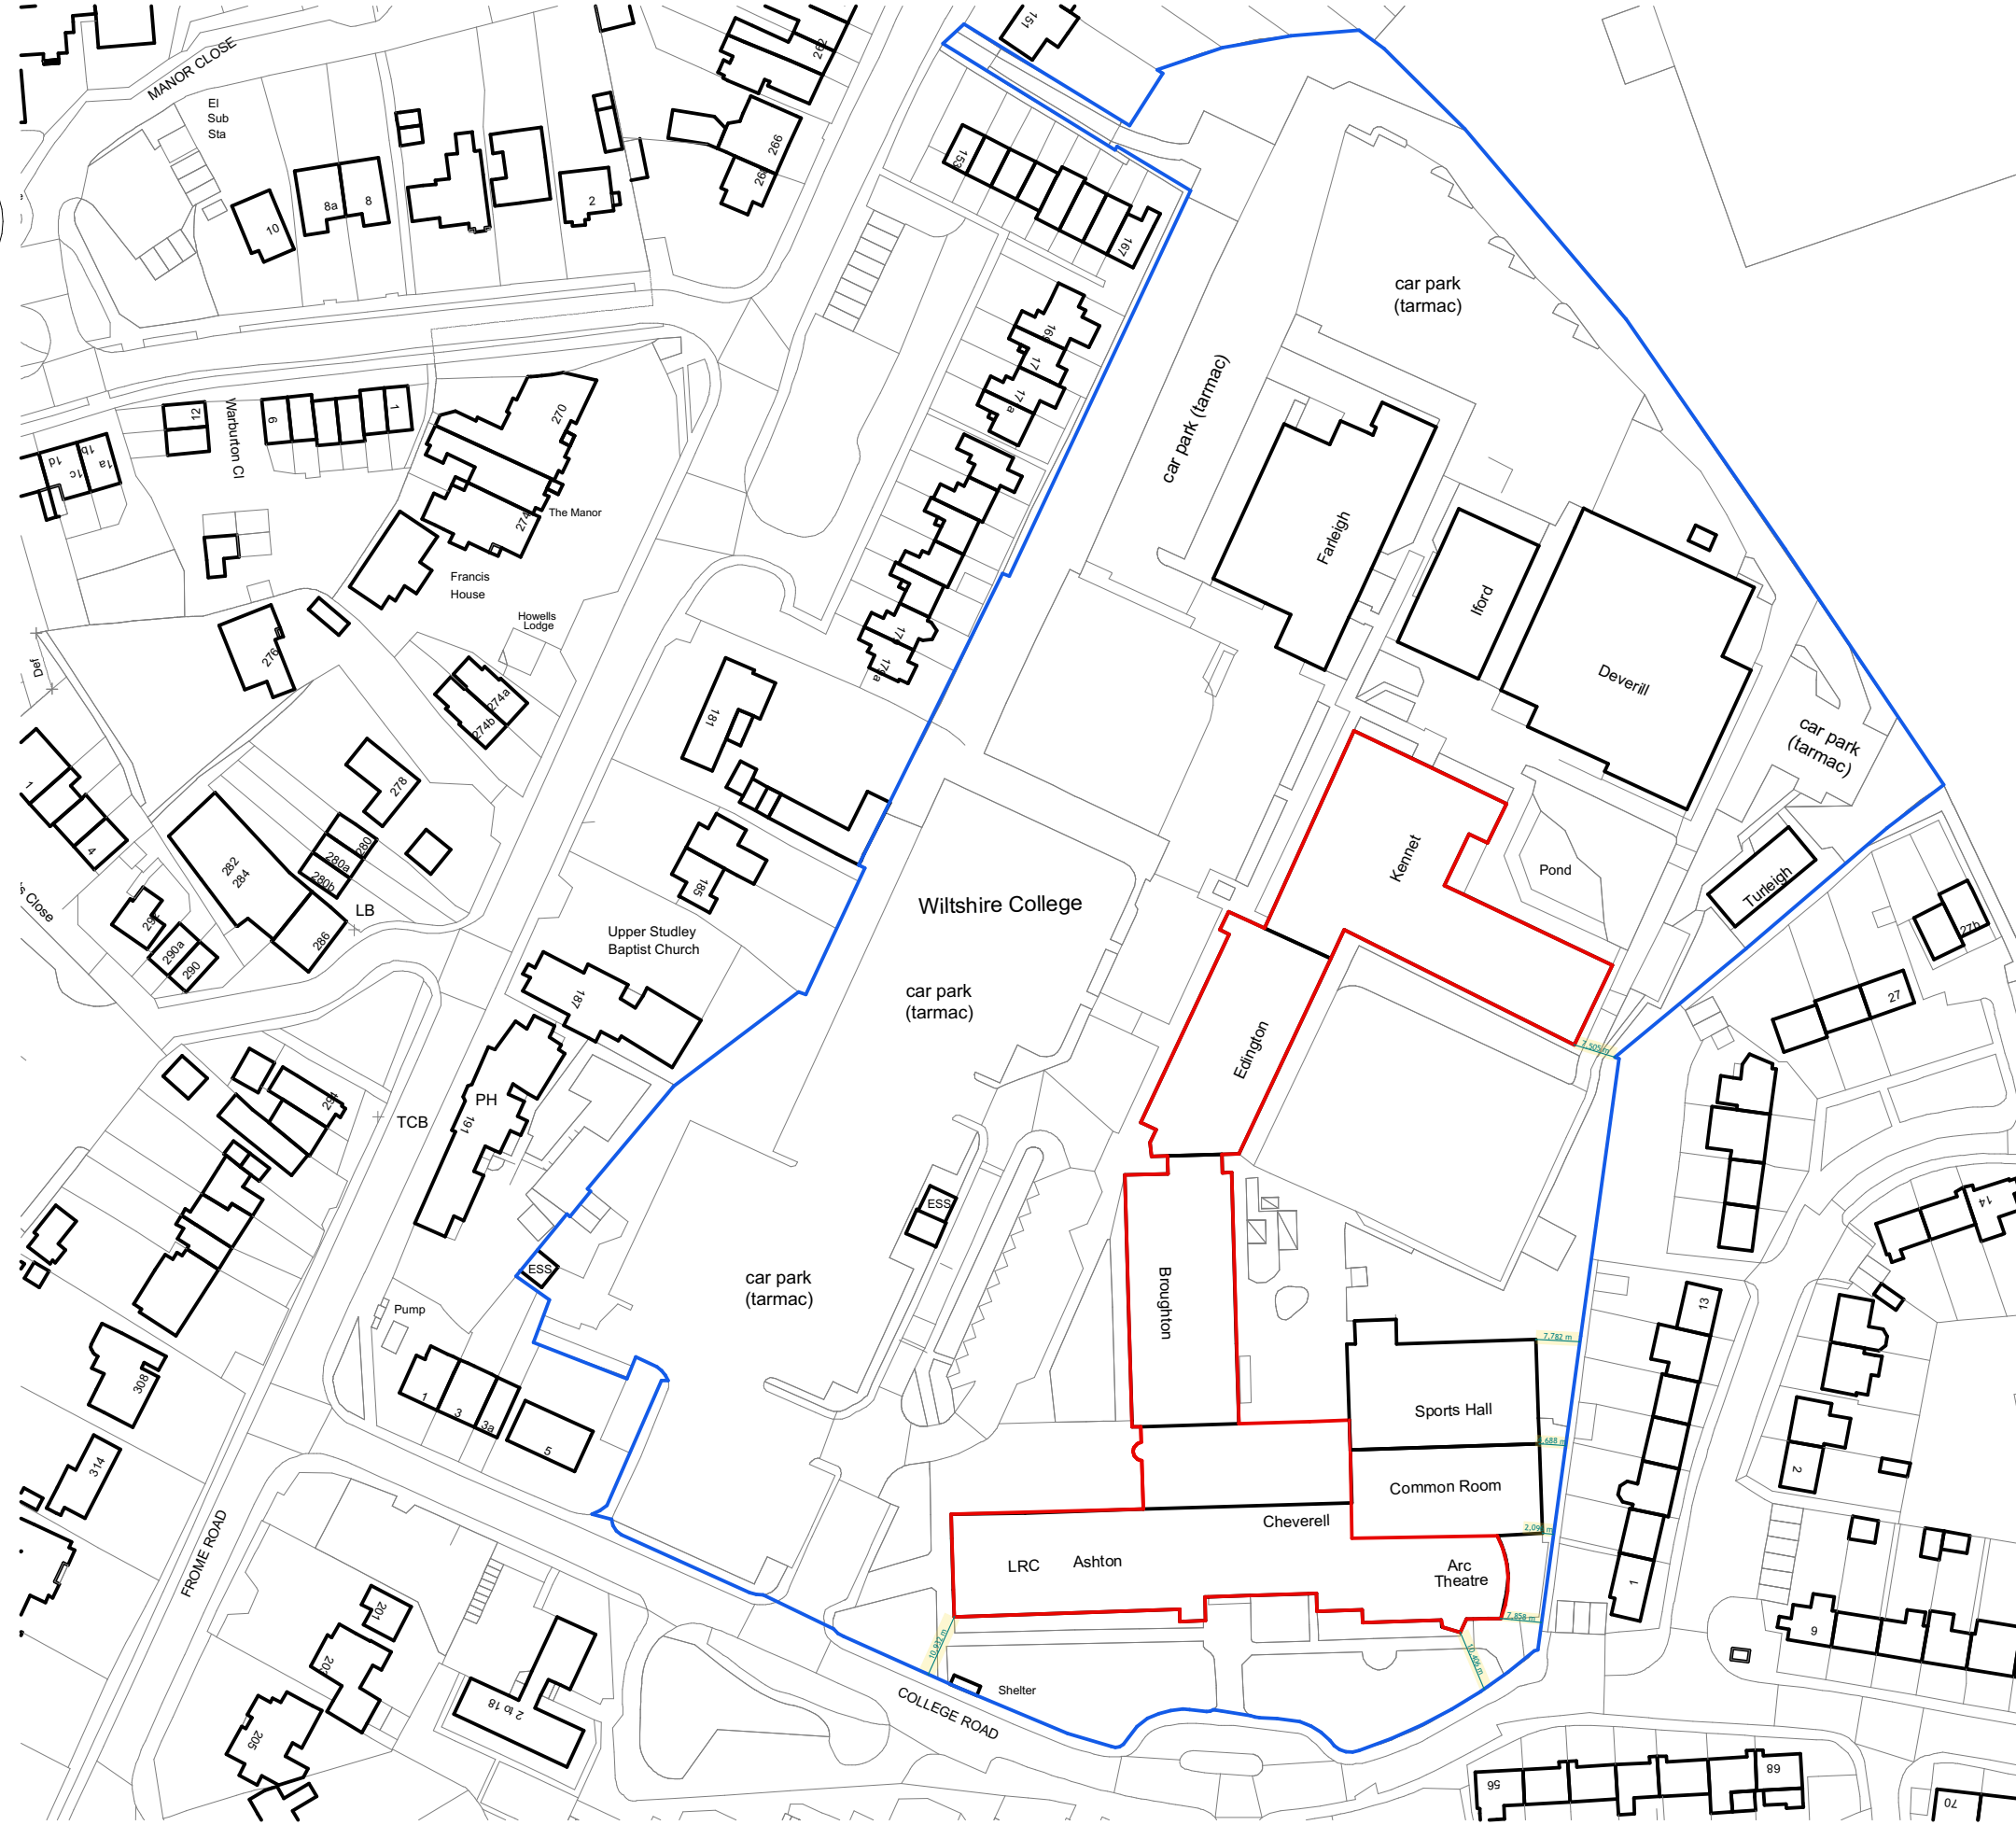

Ordnance Survey (c) Crown Copyright 2026

All rights reserved.

Licence number 100006810

P03	SITE EXTENT CLARIFIED	09/07/26
P02	DIMENSIONS TO BOUNDARY ADDED	23/06/26
REV	DESCRIPTION	DATE

BPA Architecture
4 Sandport Place
Edinburgh EH6 6EU
Tel : 0131 555 3338
www.bpa-architecture.co.uk

PLANNING

PROJECT: Trowbridge Campus

CLIENT: Wiltshire College & University Centre

DRAWING TITLE: Location Plan

DATE: 09/07/2026	SCALE: 1:1250@A3	DRAWN: SLM	SIZE: A3
JOB No.:	DRAWING No.:	REVISION:	
1029-BPA-ED-ZZ-DG-AR-0001		P03	